



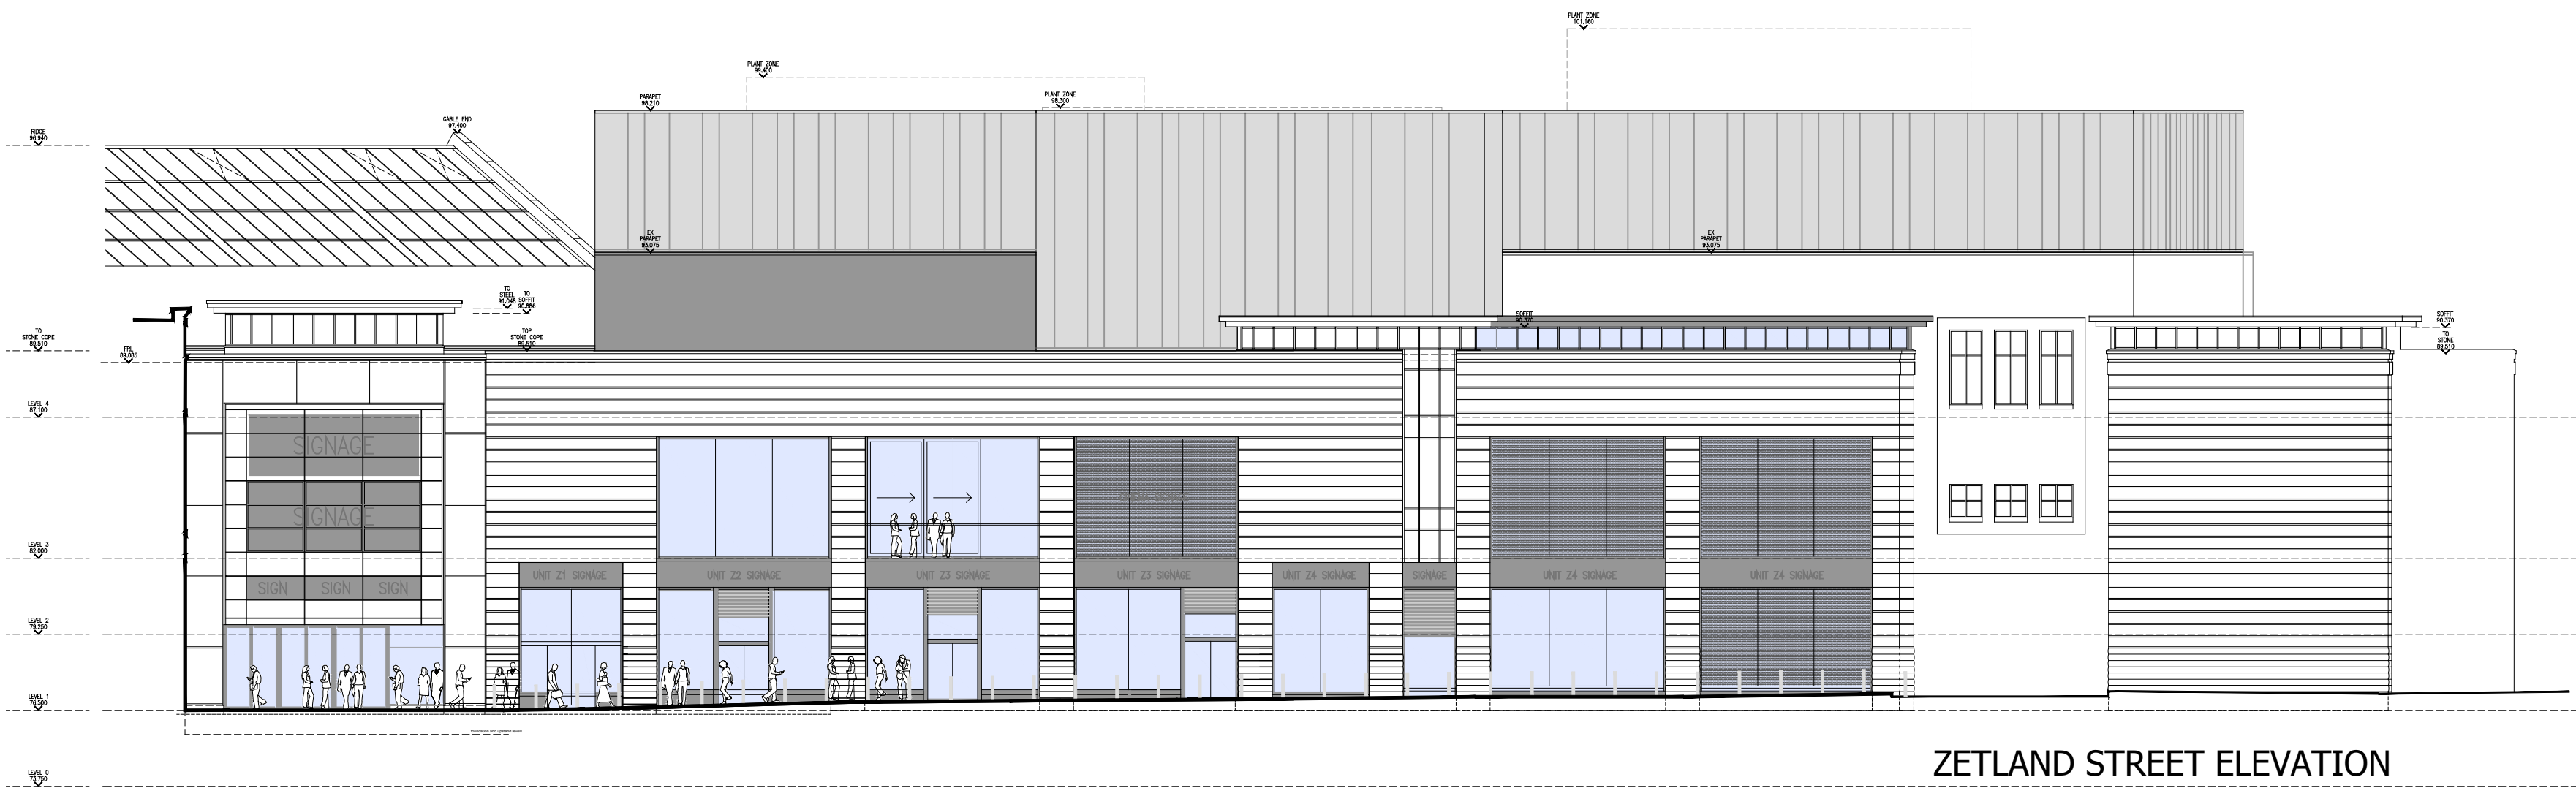


ZETLAND STREET ELEVATION

ZETLAND ELEVATION

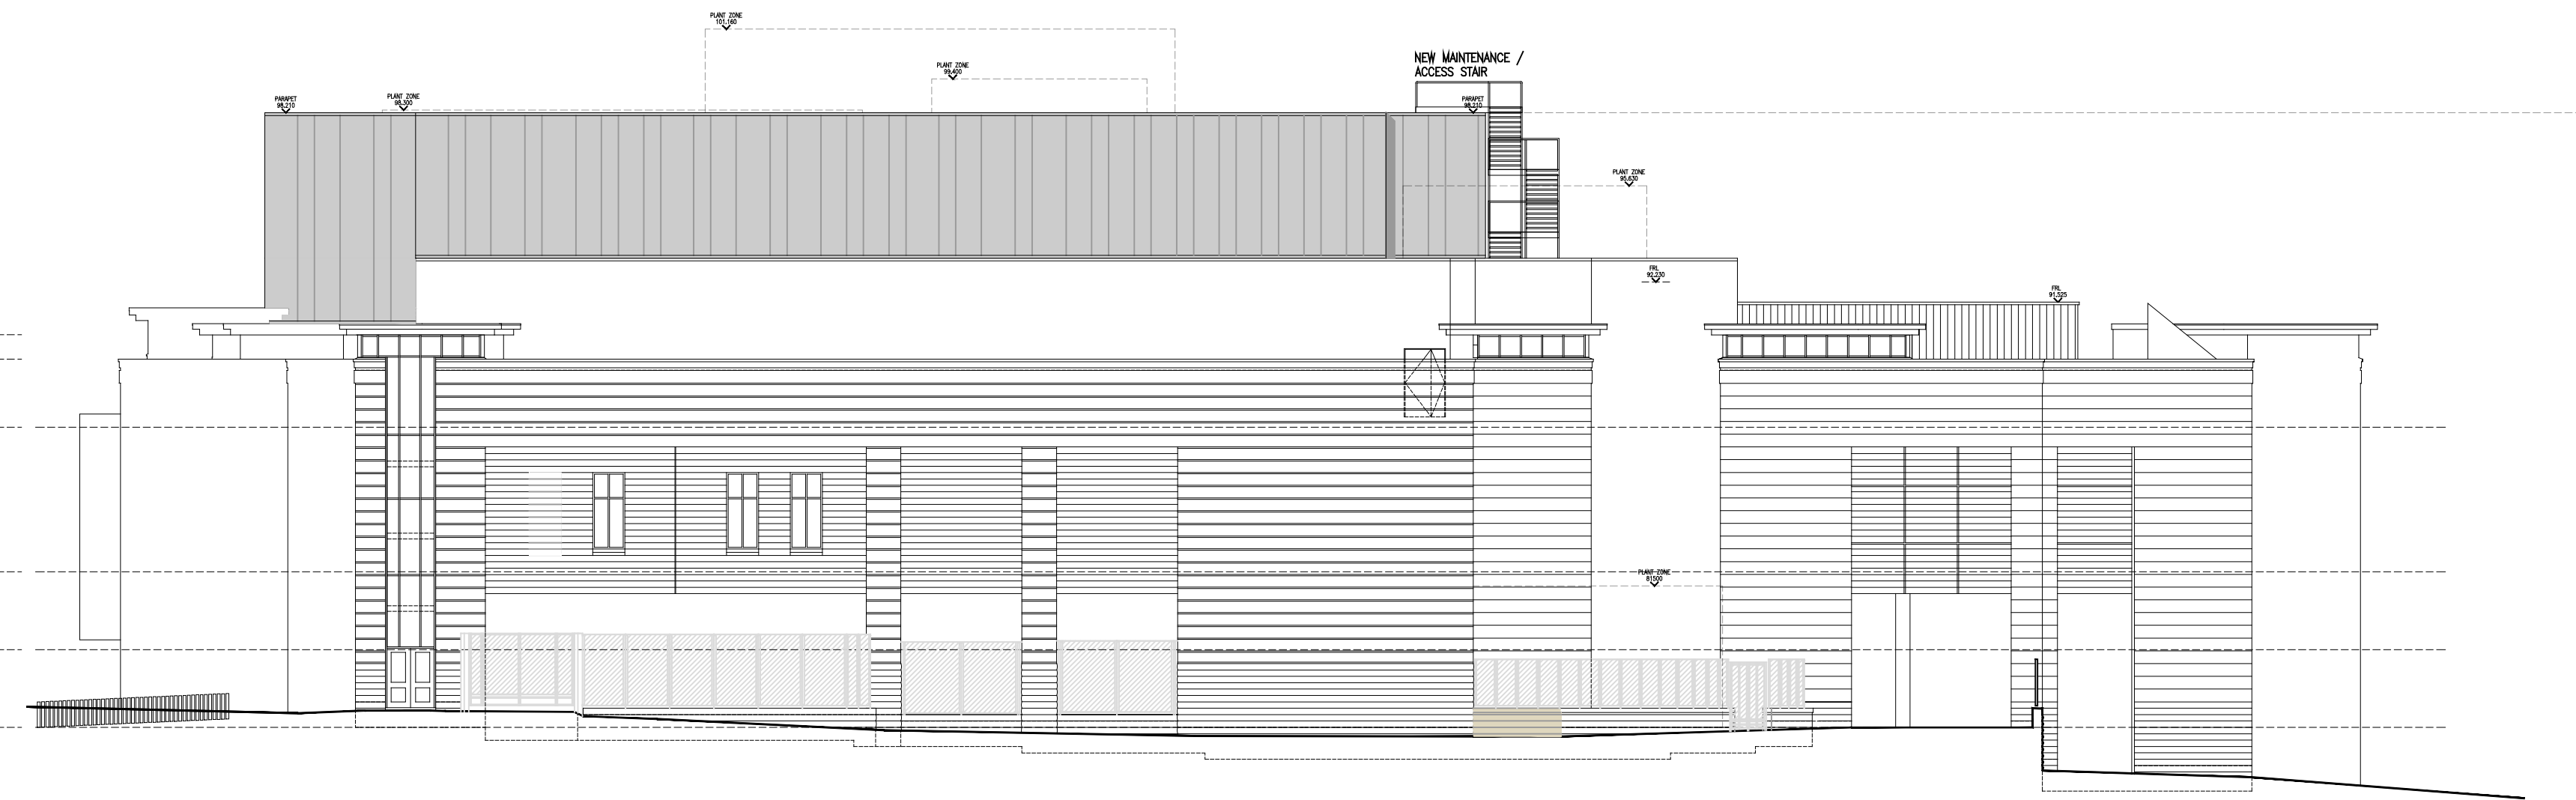

QUEENSGATE ELEVATION

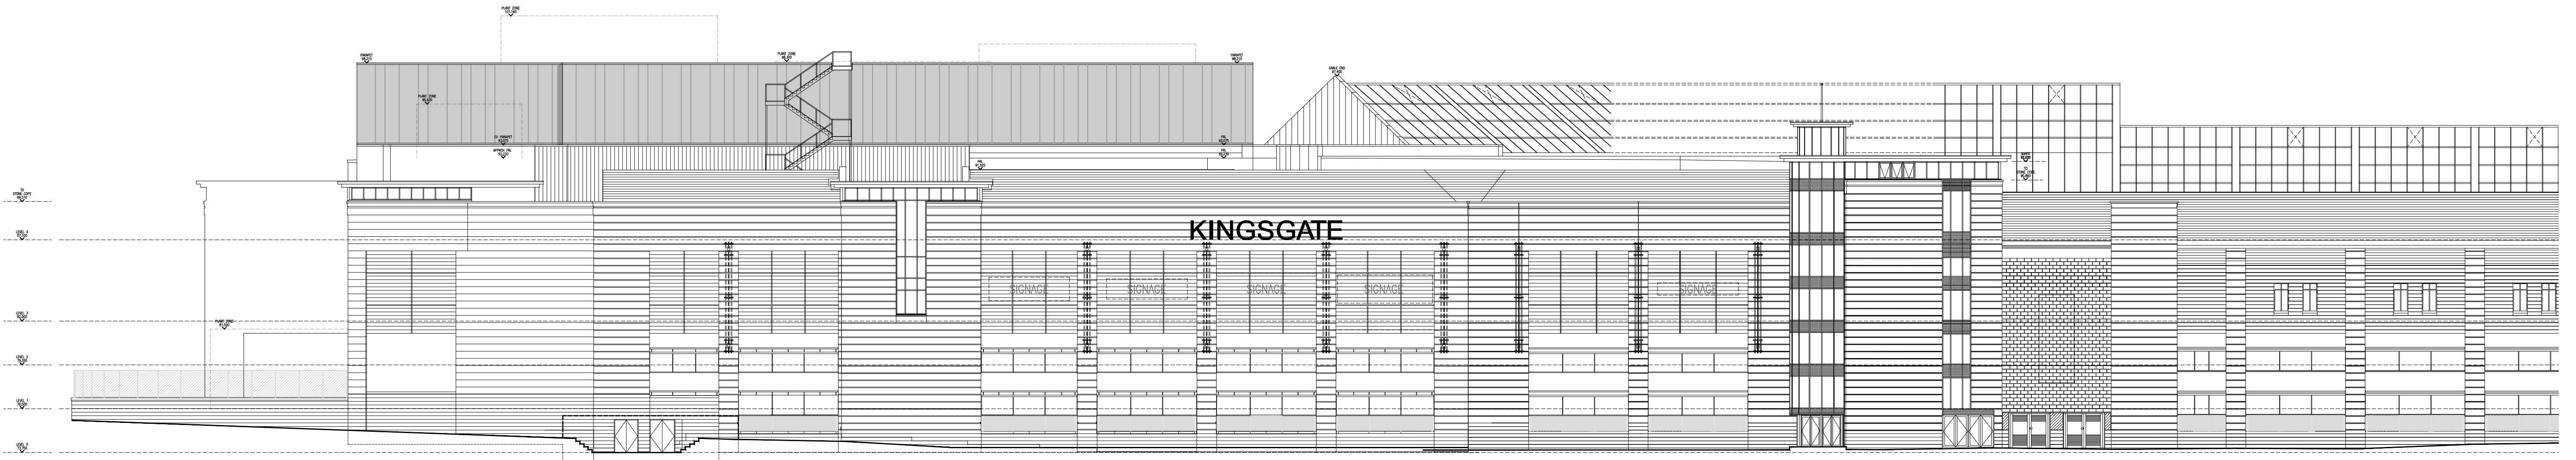

OLDGATE ELEVATION

KEY

- METAL CLADDING – VERTICALLY LAID, MEDIUM GREY PPC ALUMINIUM PANELS
- BLOCK INFILL – TO MATCH EXISTING WALL
- EXTERNAL WALL TO SCREEN 1 – EXISTING RENDER PAINTED DARK GREY
- SHOPFRONT – CLEAR GLASS* UNITS WITH DARK GREY PPC ALUMINIUM FRAME
- SHOPFRONT TO BACK OF HOUSE – OPAQUE GLASS* UNITS WITH DARK GREY PPC ALUMINIUM FRAME
- ENTRANCE DOORS TO NEW MALL – CLEAR GLASS* UNITS WITH DARK GREY PPC FRAMES
- PROPOSED ALUMINIUM LOUVRES – DARK GREY PPC ALUMINIUM BLADES AND FRAME
- PROPOSED STONE WALL – TO MATCH EXISTING LOW-LEVEL, CAVITY WALL
- ROOFLIGHT AND ROOF EXTENSION – DARK GREY PPC CLADDING TO ROOF & CLEAR GLASS* UNITS WITH DARK GREY PPC ALU FRAME TO ROOFLIGHT
- PROPOSED METAL GATE & FENCE TO MATCH EXISTING
- PROPOSED STAINLESS STEEL BOLLARDS – HOSTILE VEHICLE MITIGATION
- SIGNAGE
- EXTENT OF PLANT ZONE & SCREEN

* ALL GLAZING SHOULD CONSIST OF UNITS COMPRISING LAMINATION TO A MINIMUM 7.5mm TO EN ISO 12543 STANDARDS.



This drawing is copyright. All dimensions and details are to be verified on site. Any discrepancies are to be notified to the Architect prior to work commencing. Do not scale from drawings.

Content	PROPOSED ELEVATIONS				covellmatthews ARCHITECT 6 Manor Place, Edinburgh, EH3 7DD edinburgh@covellmatthews.co.uk www.covellmatthews.co.uk t0131 226 3366
Client	WD KINGSGATE LTD				
Project	KINGSGATE PLAN H				
Date	SEP 2018	Drawing Scale	1:200@ A1, 1:400@A3	PLANNING	
Paper size	A1	Drawn by	HB		
		Checked			
Project Code	936	Drawing No.	PL-211	Revision	-