Notes

Do not scale from drawing, use figured dimensions only.

All dimensions must be checked and verified on site prior to commencement of work and architect to be notified of any discrepancies.

This drawing is intended to permit overall scheme proposals only and cannot be used for construction purposes without further information.

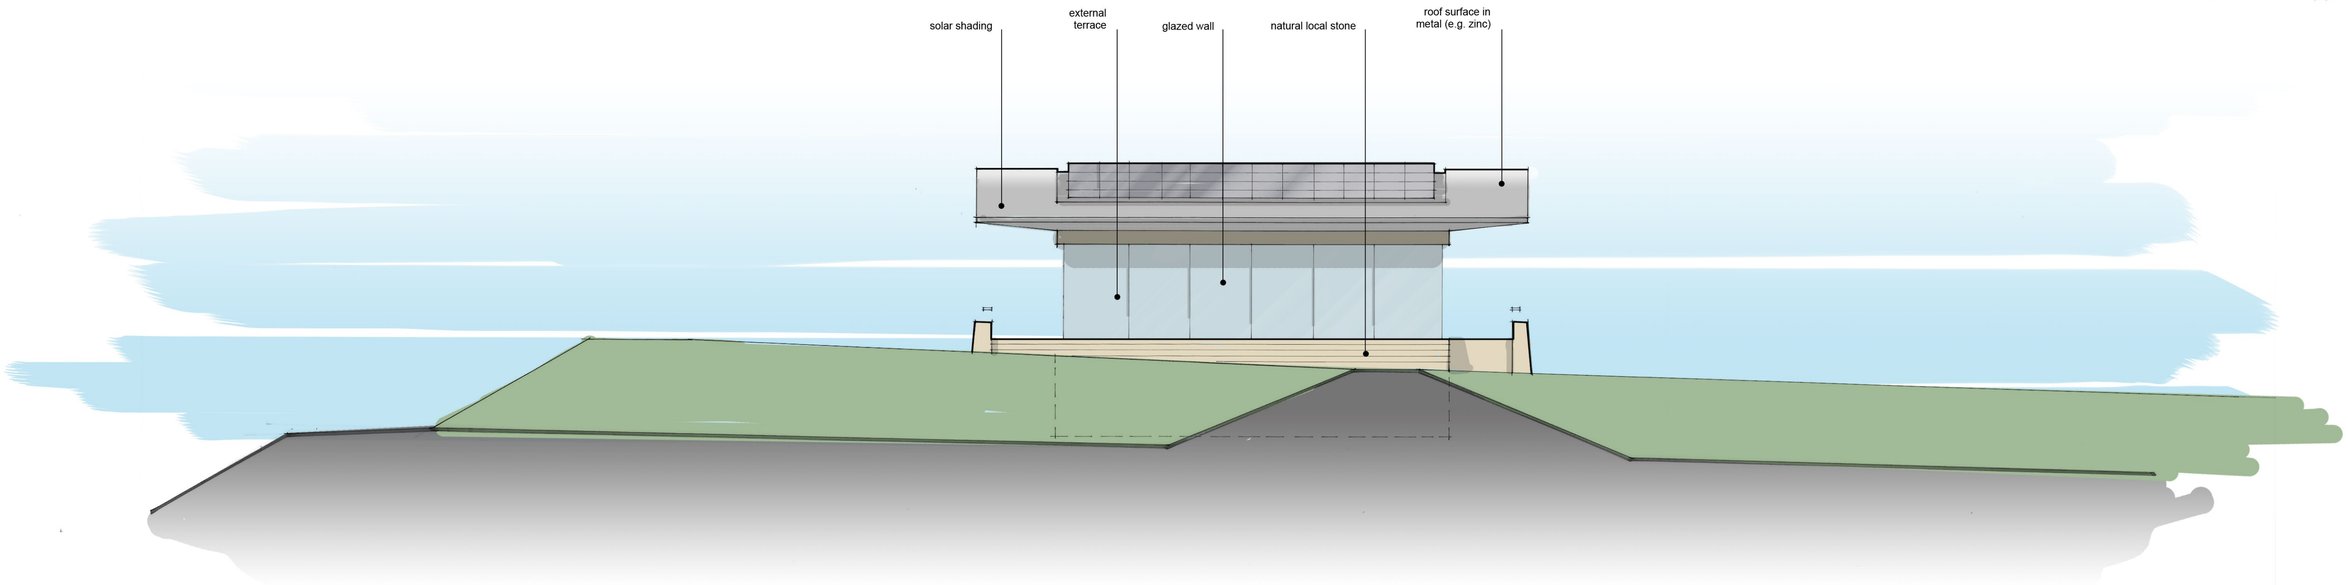

Elevation 3

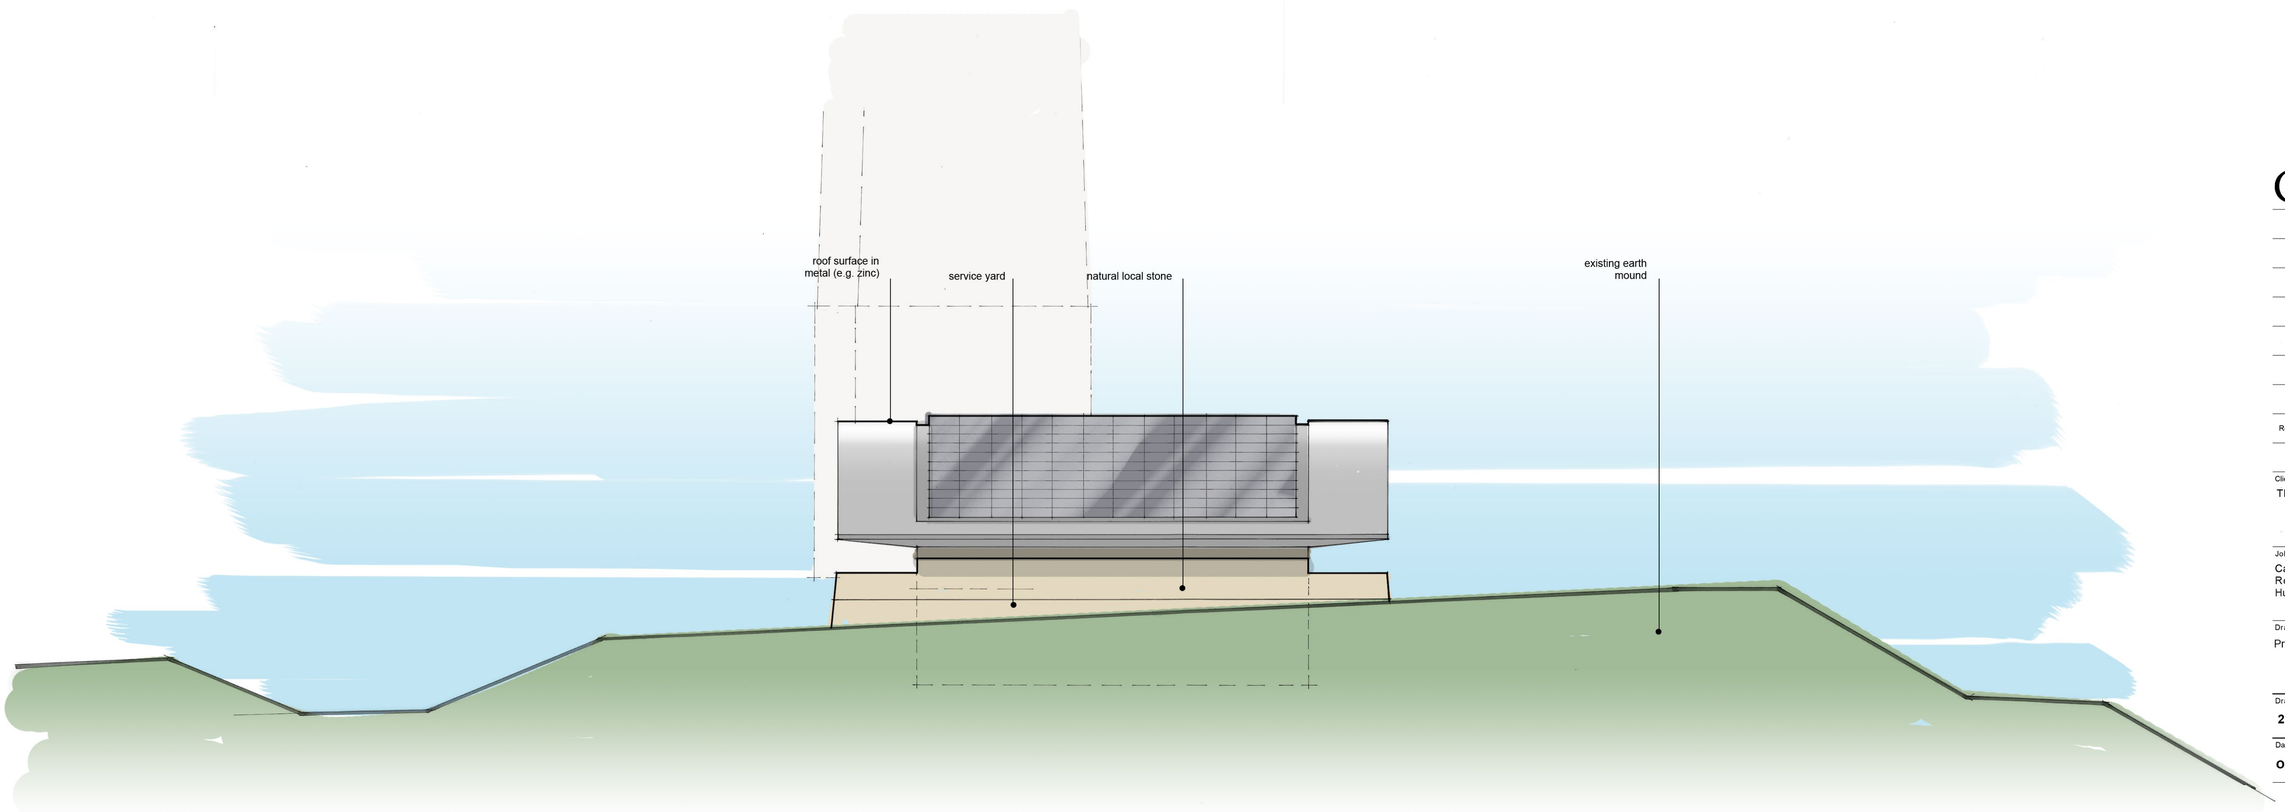

Elevation 4

CastleHill

Rev		Drawn	Date

Client
The Thandi Partnership

Job title
Castle Hill Hotel
Redevelopment Proposals,
Huddersfield,

Drawing
Proposed Elevations 3 & 4

Drawing no:	Rev	Scale
2382 (0-)113	-	1:100 @ A1
Date	**Drawn**	**Chkd**
October 2018	ML	-

ONE 17
CHARTERED ARCHITECTS

THE DYEHOUSE, ARMITAGE BRIDGE
HUDDERSFIELD, WEST YORKS HD4 7PD

TEL 01484 668 000 FAX 01484 668 001
E SOLUTIONS@ONE17DESIGN.COM

WWW.ONE17DESIGN.COM