


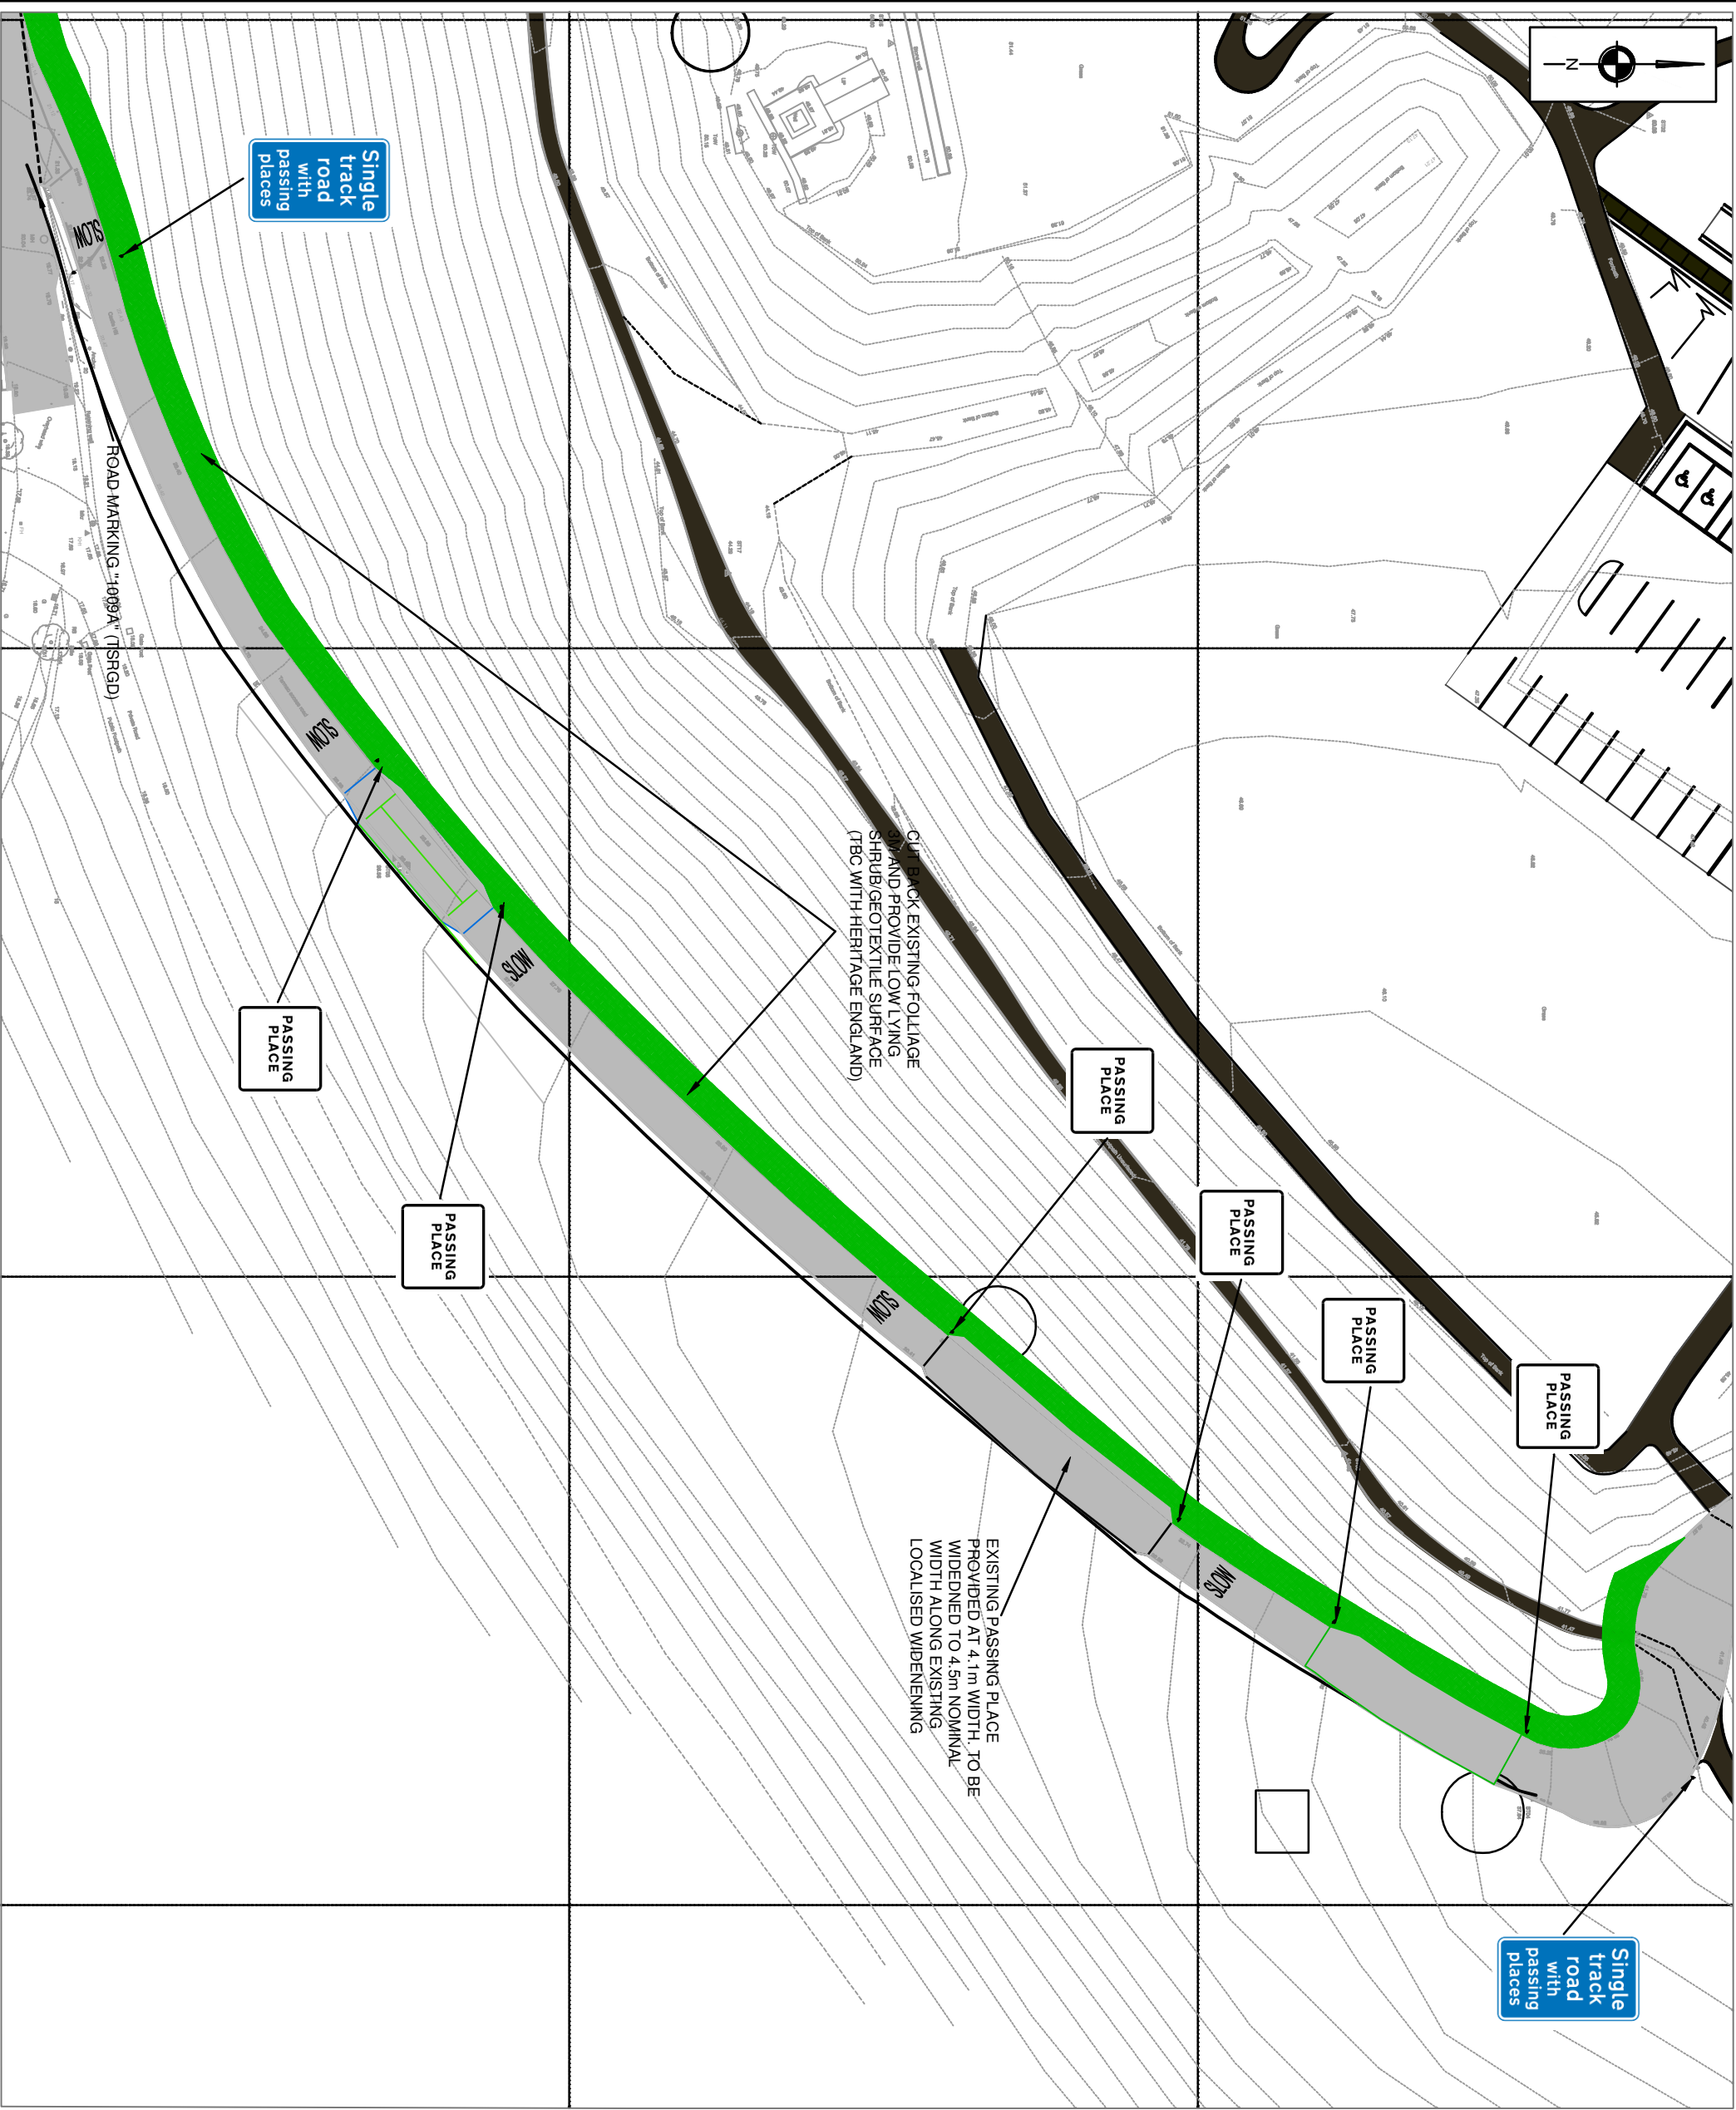

NOTES

- Diagram 1009A (S11-4-8)
delineate the edge of the major road
- PASSING PLACE
Diagram 822 (S11-2-9) Passing place on a narrow road
- Single track road with passing places
Diagram 821 (S11-2-8) Road ahead wide enough for one line of vehicles, and providing information about passing places

REVISIONS

REV	DESCRIPTION	DATE	BY
-	-	-	-



Client Name:

MR MIKE THANDI

Project Title:

PROPOSED DEVELOPMENT AT CASTLE HILL, HUDDERSFIELD

Drawing Title:

INDICATIVE SIGNING AND LINING DETAIL

Drawn By:

AH

Date: 17.07.2019

Checked:

TR

Scale: 1:500 @ A3

Status:

PLANNING

Approved/Unapproved:

Drawing No.

D 002

Rev.

A