

SCALE IN METRES 1:50


0 1 2 3 4 5 10 15 20

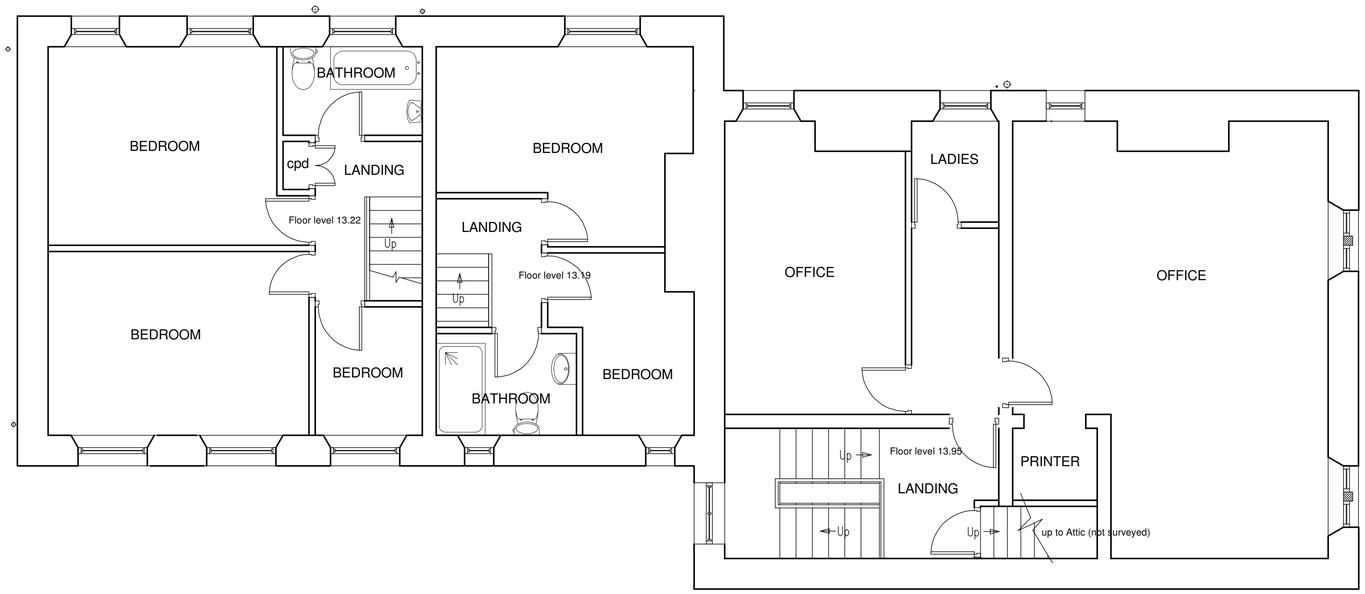

FIRST FLOOR PLAN

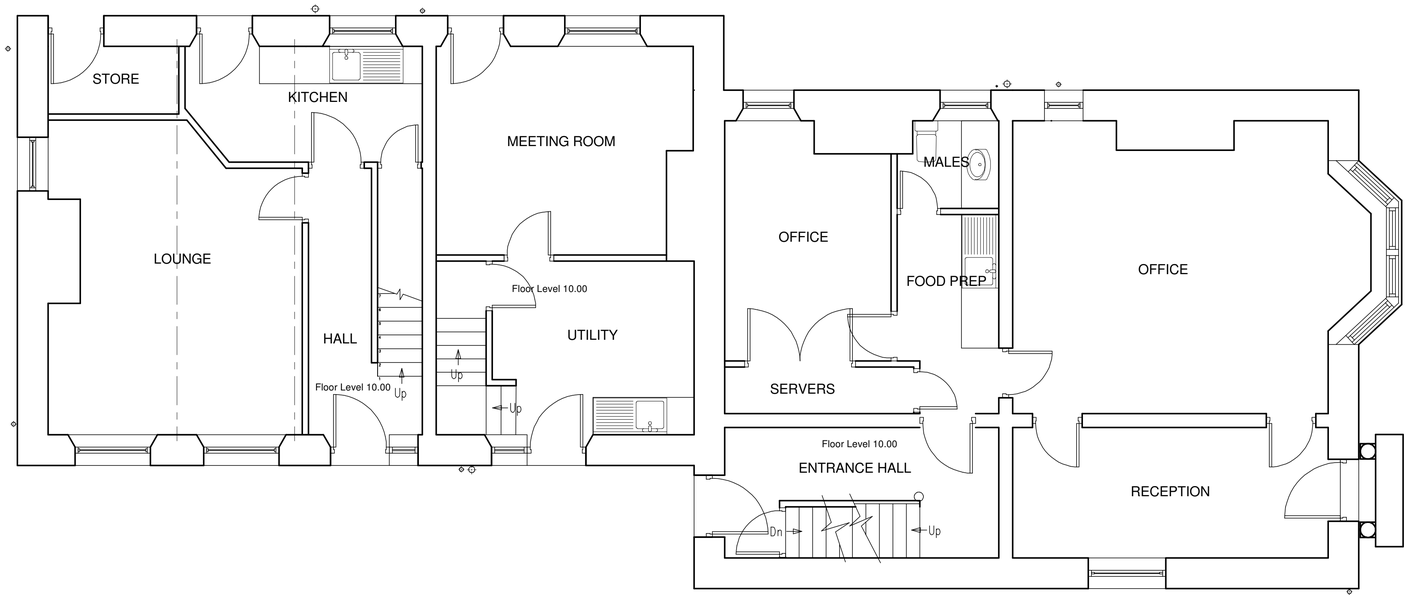

GROUND FLOOR PLAN

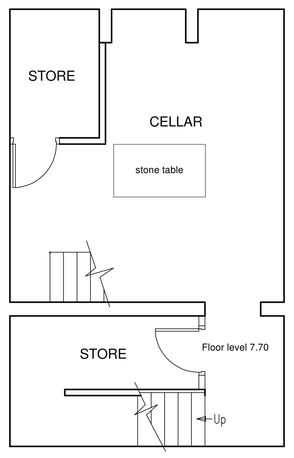

CELLAR PLAN

BA

Brunswick Architectural
Unit 7, Railway Sawmills, Burbeary Rd,
Hudds HD1 3UN
Tel/Fax: 01484 911011 Mobile: 07860 354023
E-Mail: mick@brunswickestates.com

CLIENT: CHARLESWORTH GROUP

TITLE: Property Plan at
248, 248A & 250 Deighton Rd,
Deighton, Huddersfield

NOTES:
This drawing is for Building Control & Planning Permission purposes only. Brunswick Architectural accept no liability for errors or omissions. The drawing may be used for estimating purposes, but the Principal Contractor must cost fully from a site investigation. The Contractor is responsible for checking site dimensions, materials etc, and all building work, such work being checked by Building Control on site, as may be appropriate. Brunswick Architectural disclaim any liability for works carried out.

Revisions:

EXISTING FLOOR PLANS

SCALE: 1:50 @ A1 DATE: 09 May 2018

DRG No:18_151.1