
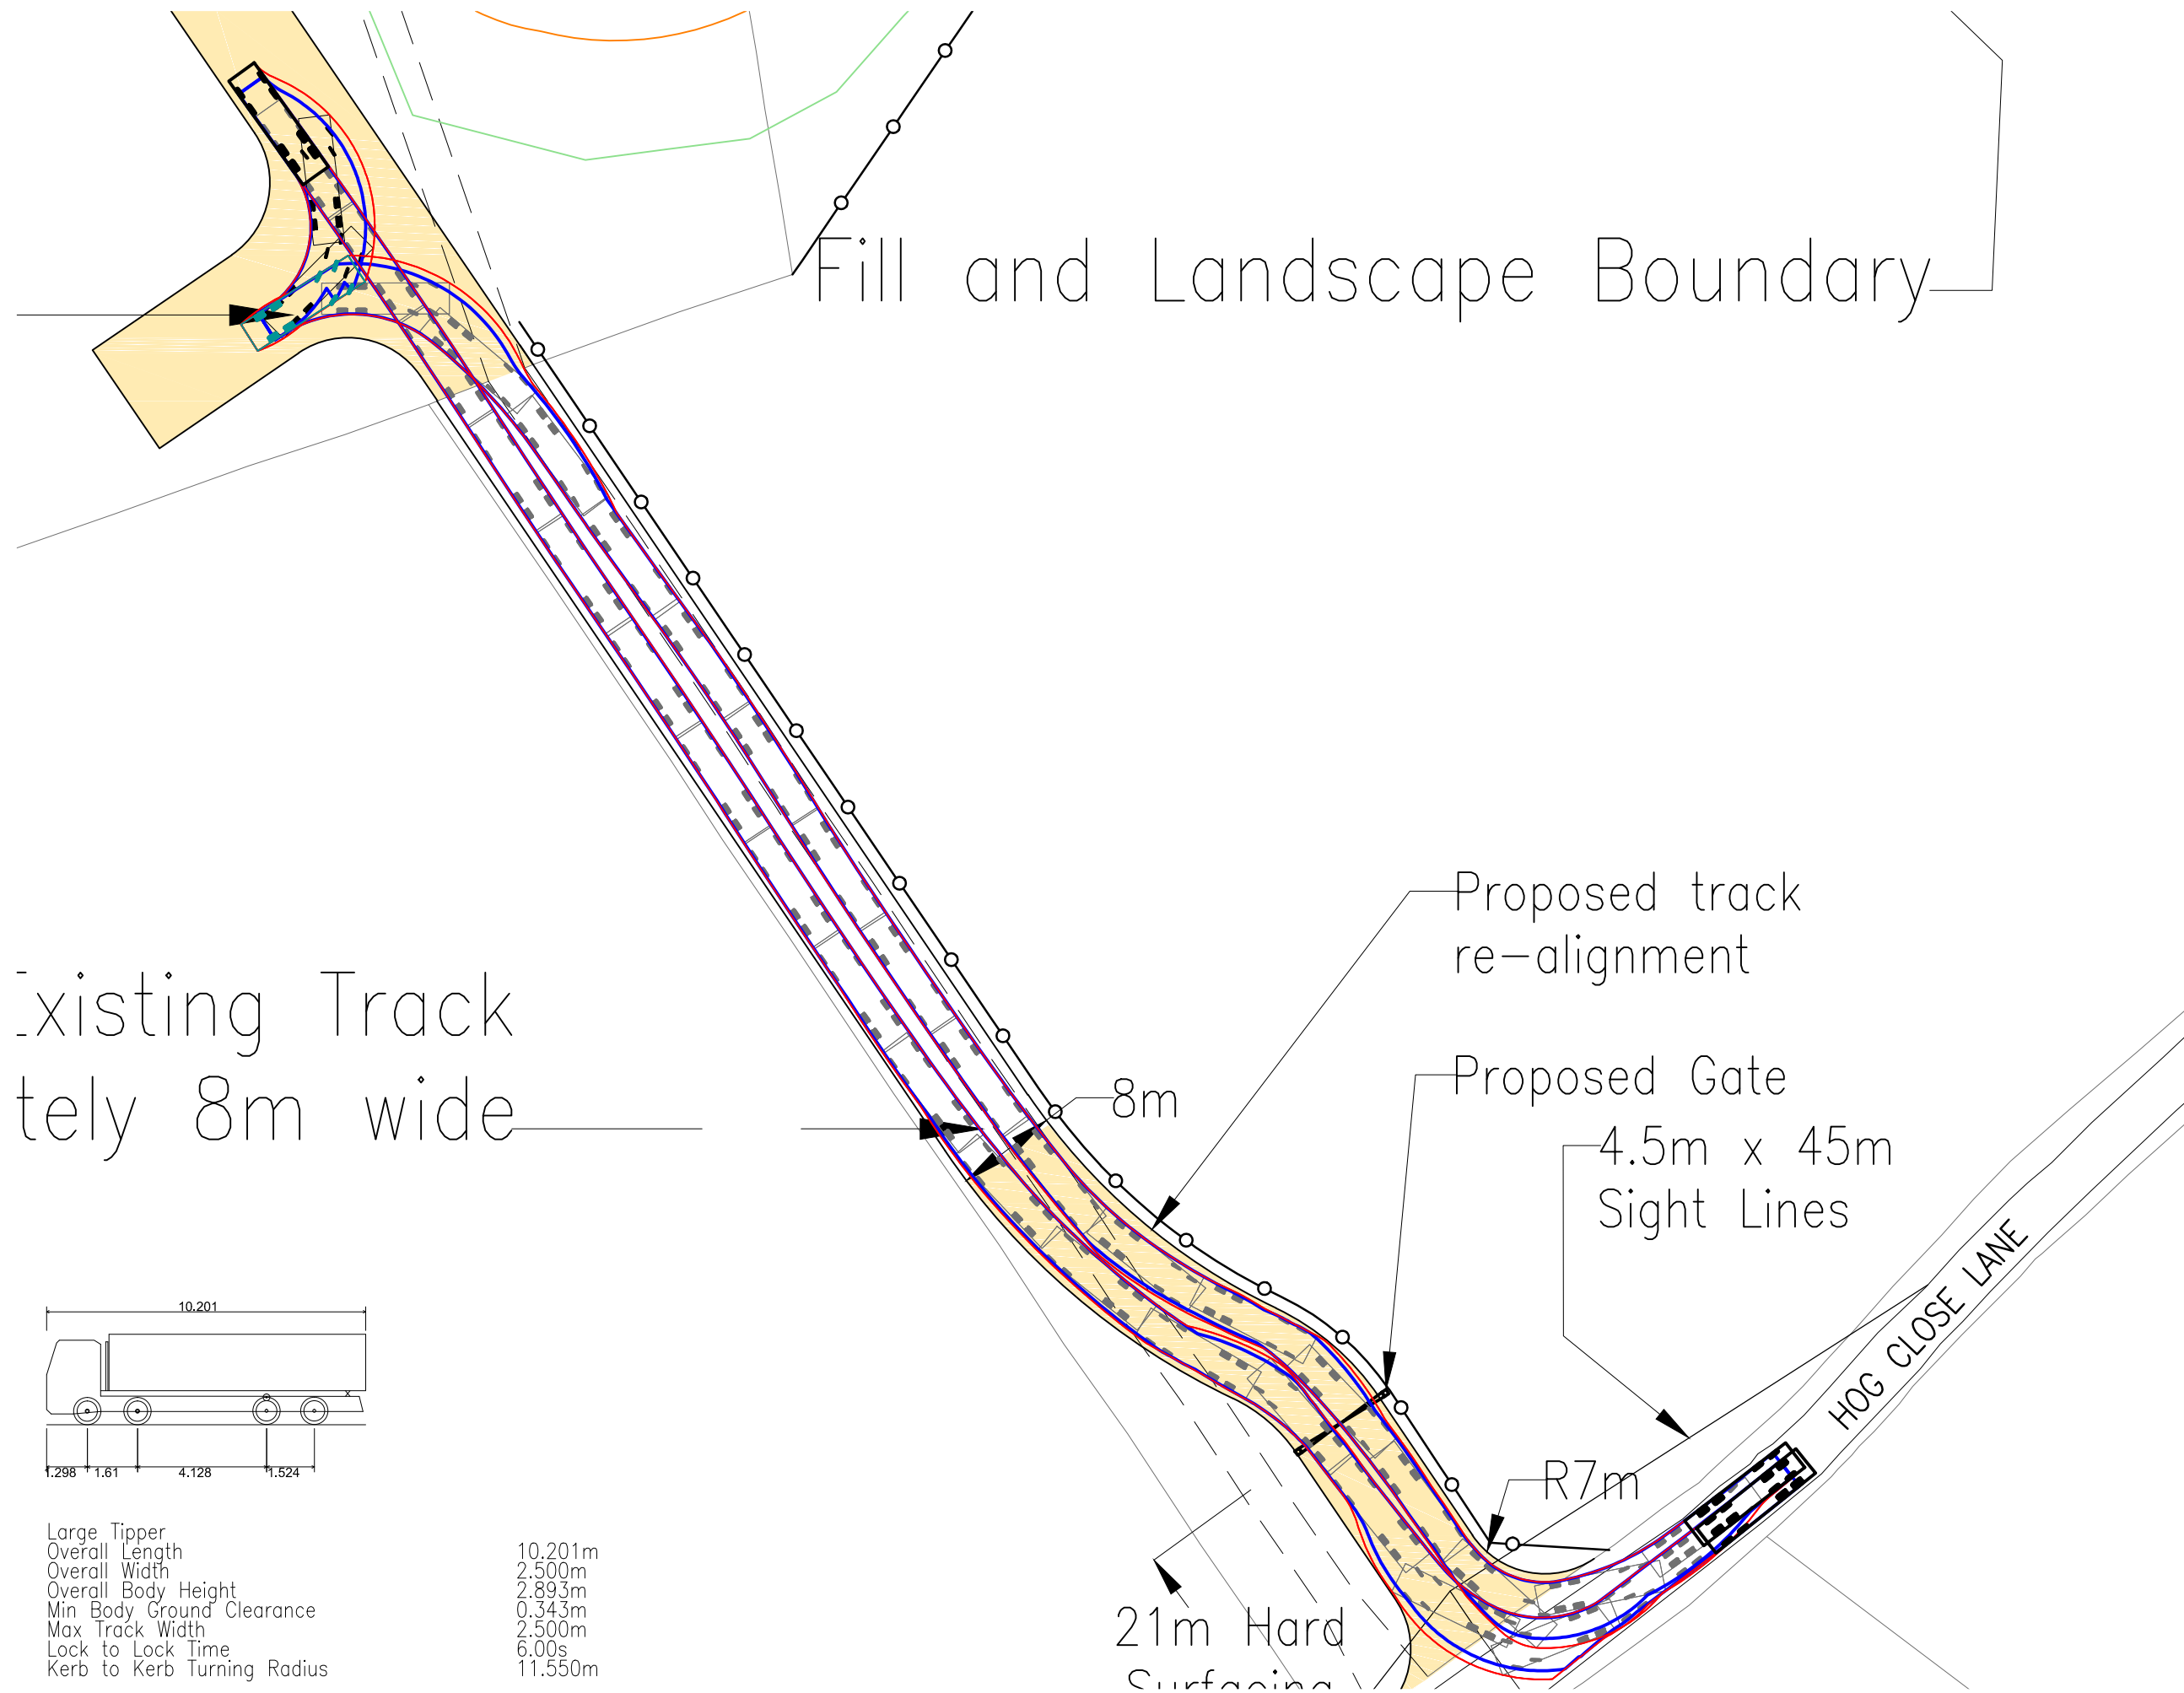


Large Tipper
Overall Length 10.201m
Overall Width 2.500m
Overall Body Height 2.893m
Min Body Ground Clearance 0.343m
Max Track Width 2.500m
Lock to Lock Time 6.00s
Kerb to Kerb Turning Radius 11.550m

THIS DRAWING SHOWS THE PRELIMINARY DESIGN ONLY AND IS
SUBJECT TO DETAILED DESIGN, TOPOGRAPHICAL SURVEY
INFORMATION AND LOCAL AUTHORITY APPROVAL

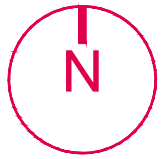

VIASOLUTIONS

THE OLD COACH HOUSE, 1 CAMPBELL STREET
PUDSEY LS28 6DP
tel: 0113 3453957
email: highwaymen@viasolutions.co.uk

HOG CLOSE LANE, BARNSELY

SWEPT PATH ANALYSIS
4 AXEL 20t WAGON

SCALE: 1:500 @A3

DATE: JULY 2017

DRAWING No: 1710802