

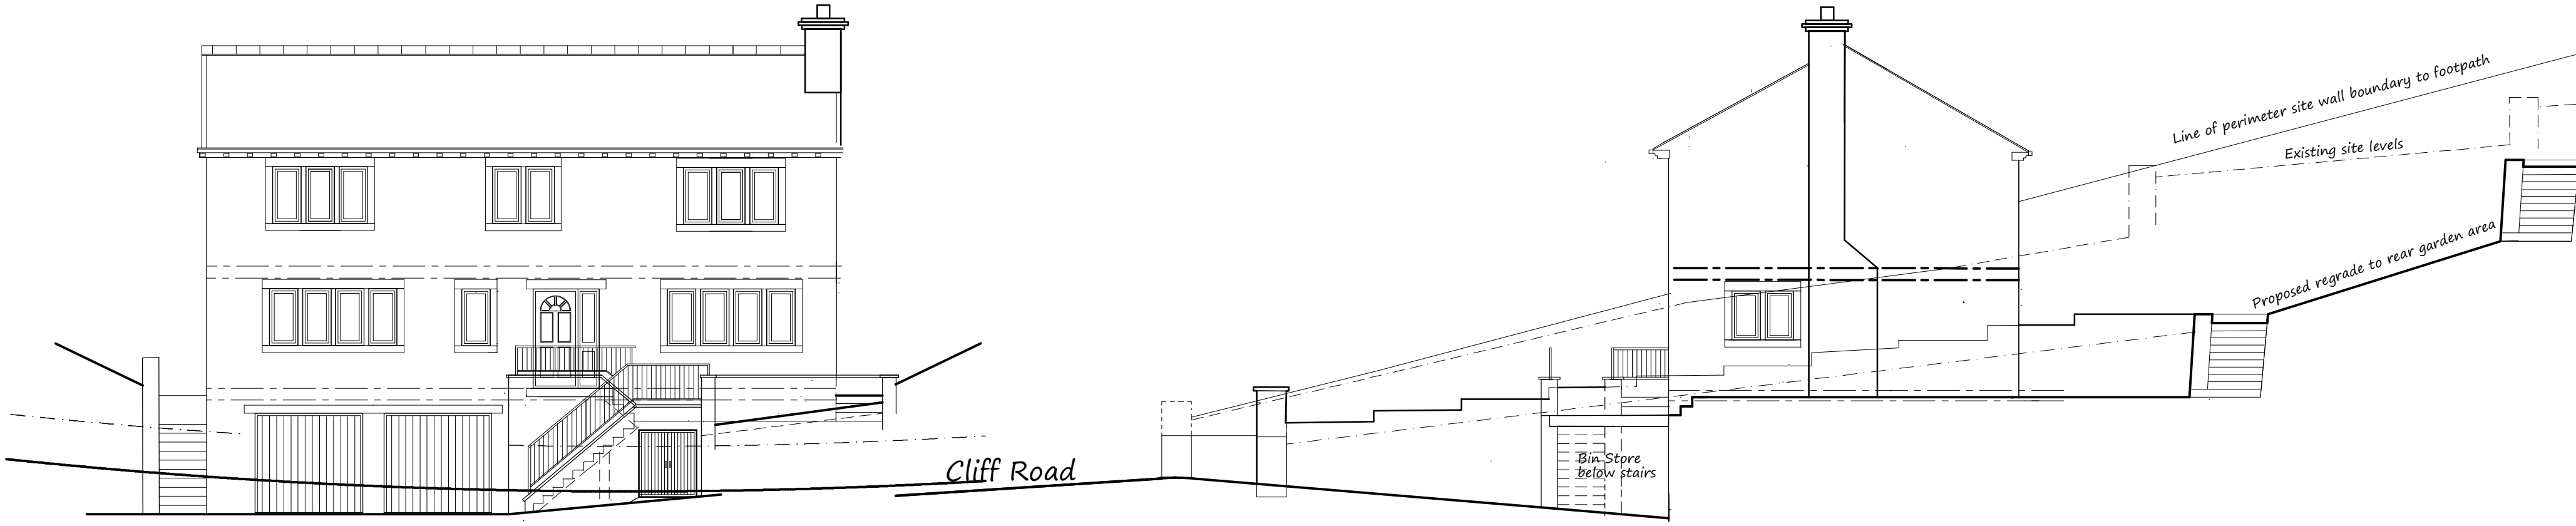
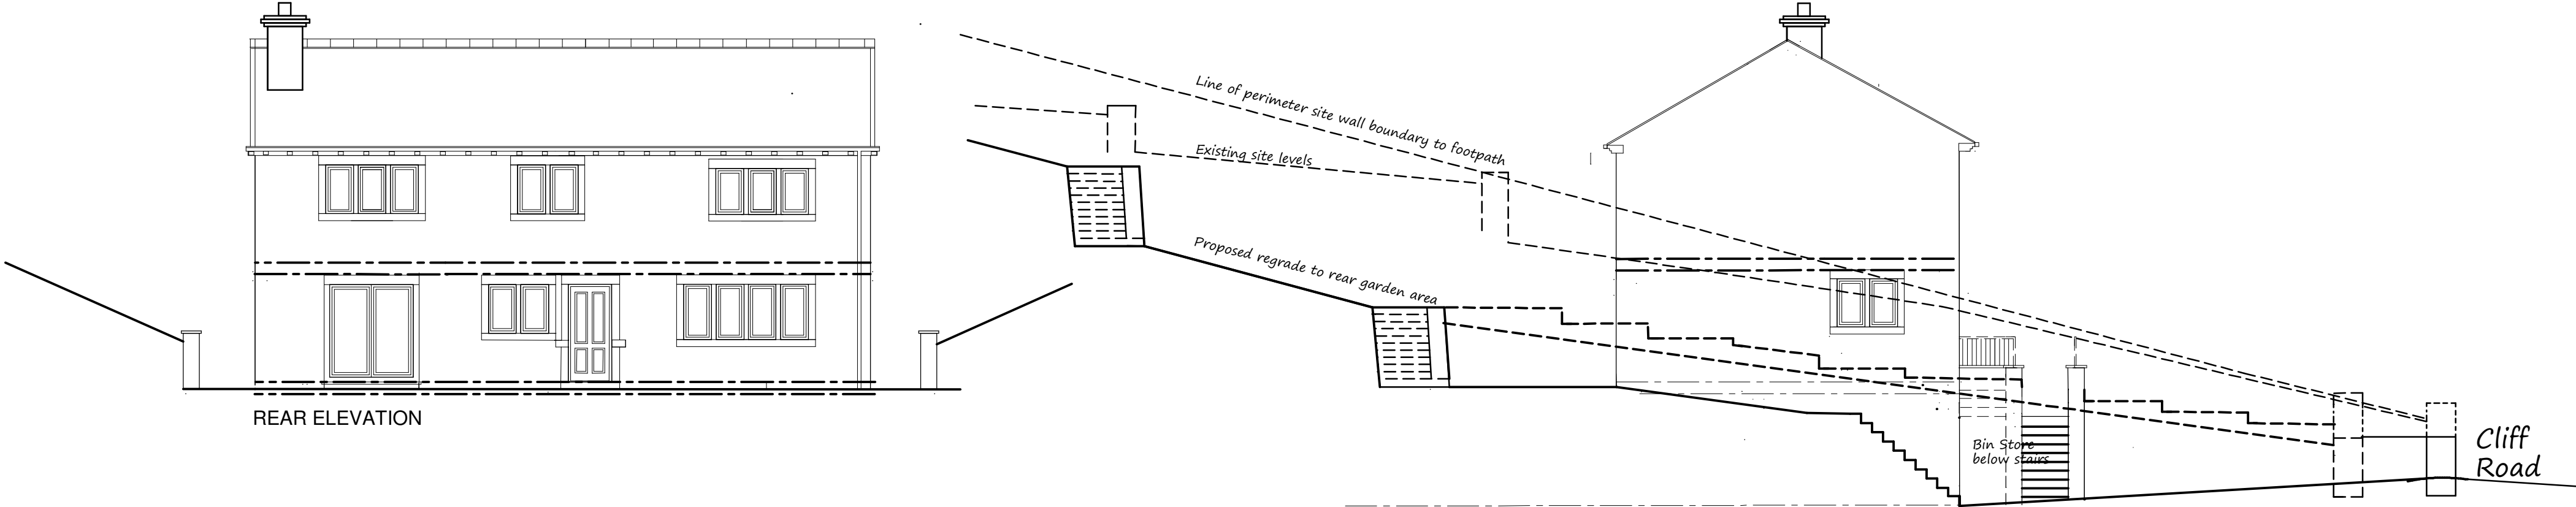
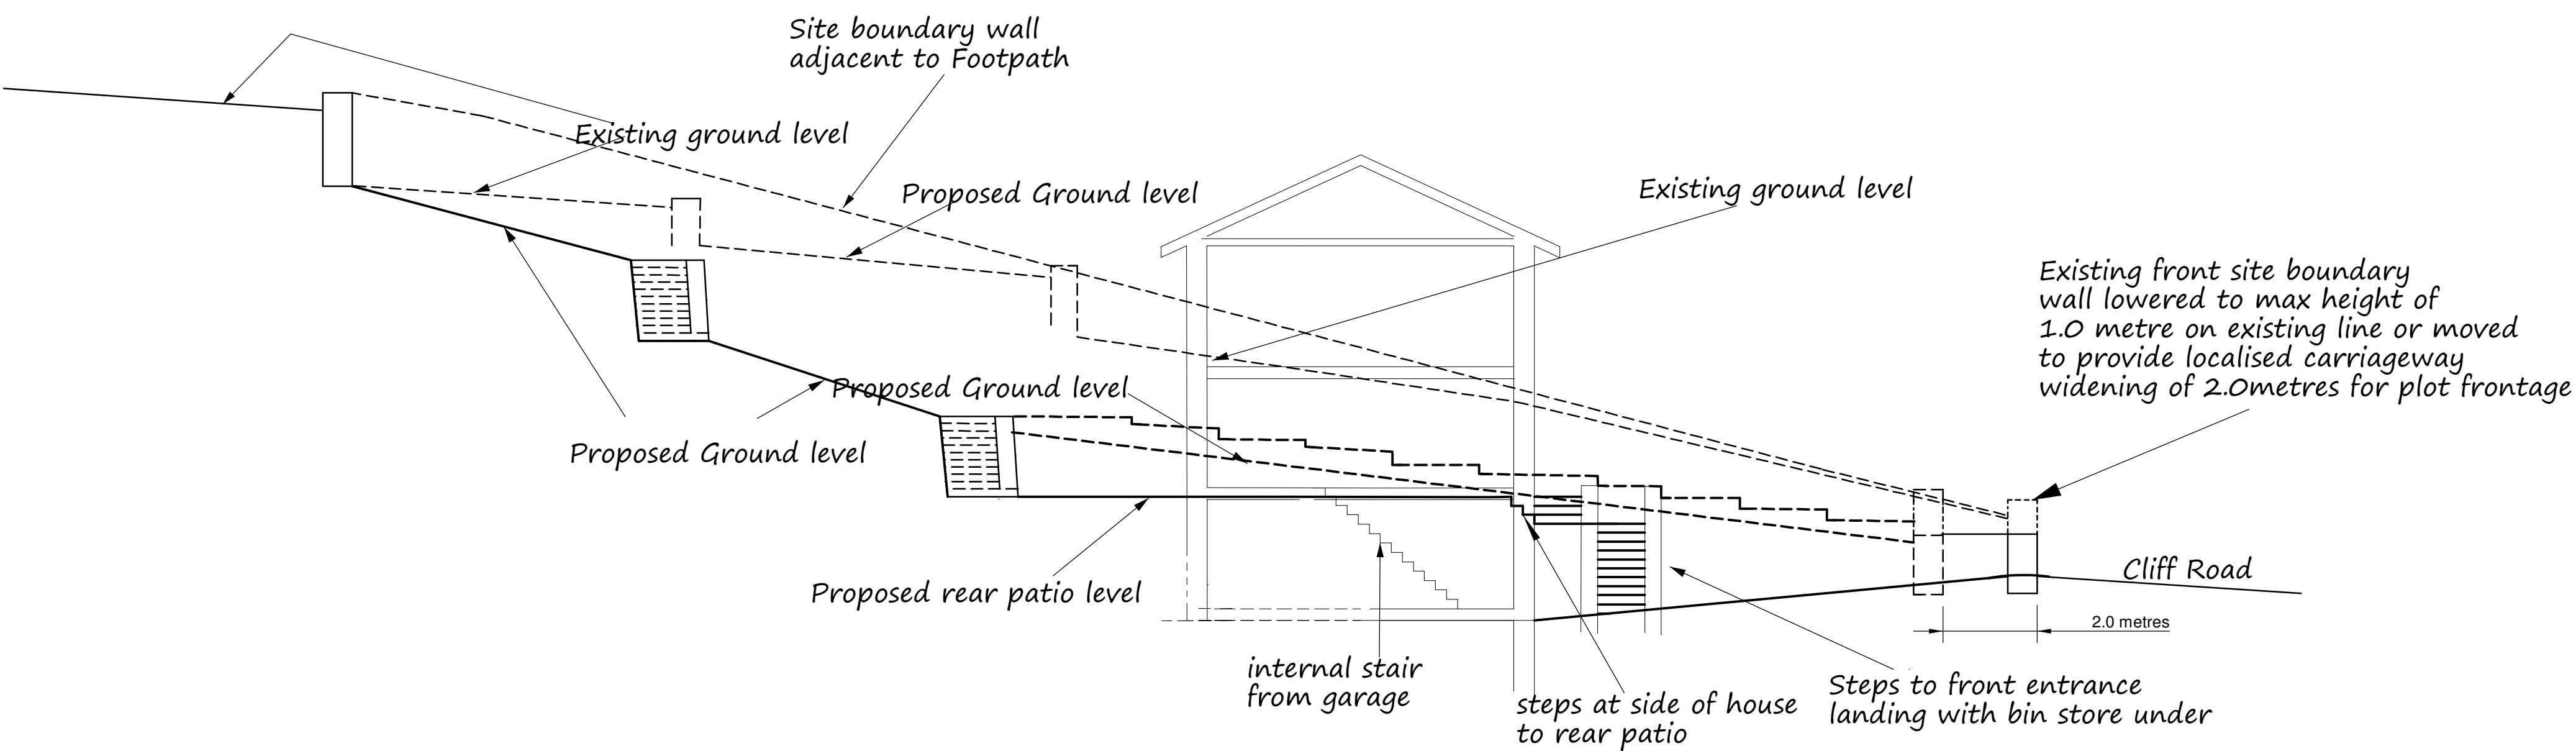



Mr Trevor Napthine
Proposed dwelling (to South of) 34 Cliff Road, Holmfirth, Huddersfield

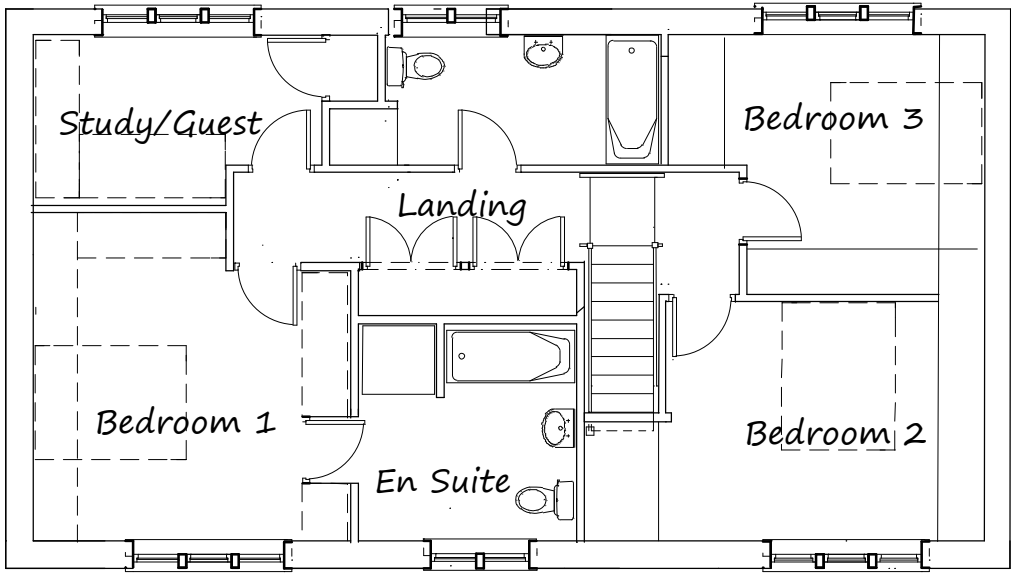


First Floor Level Layout

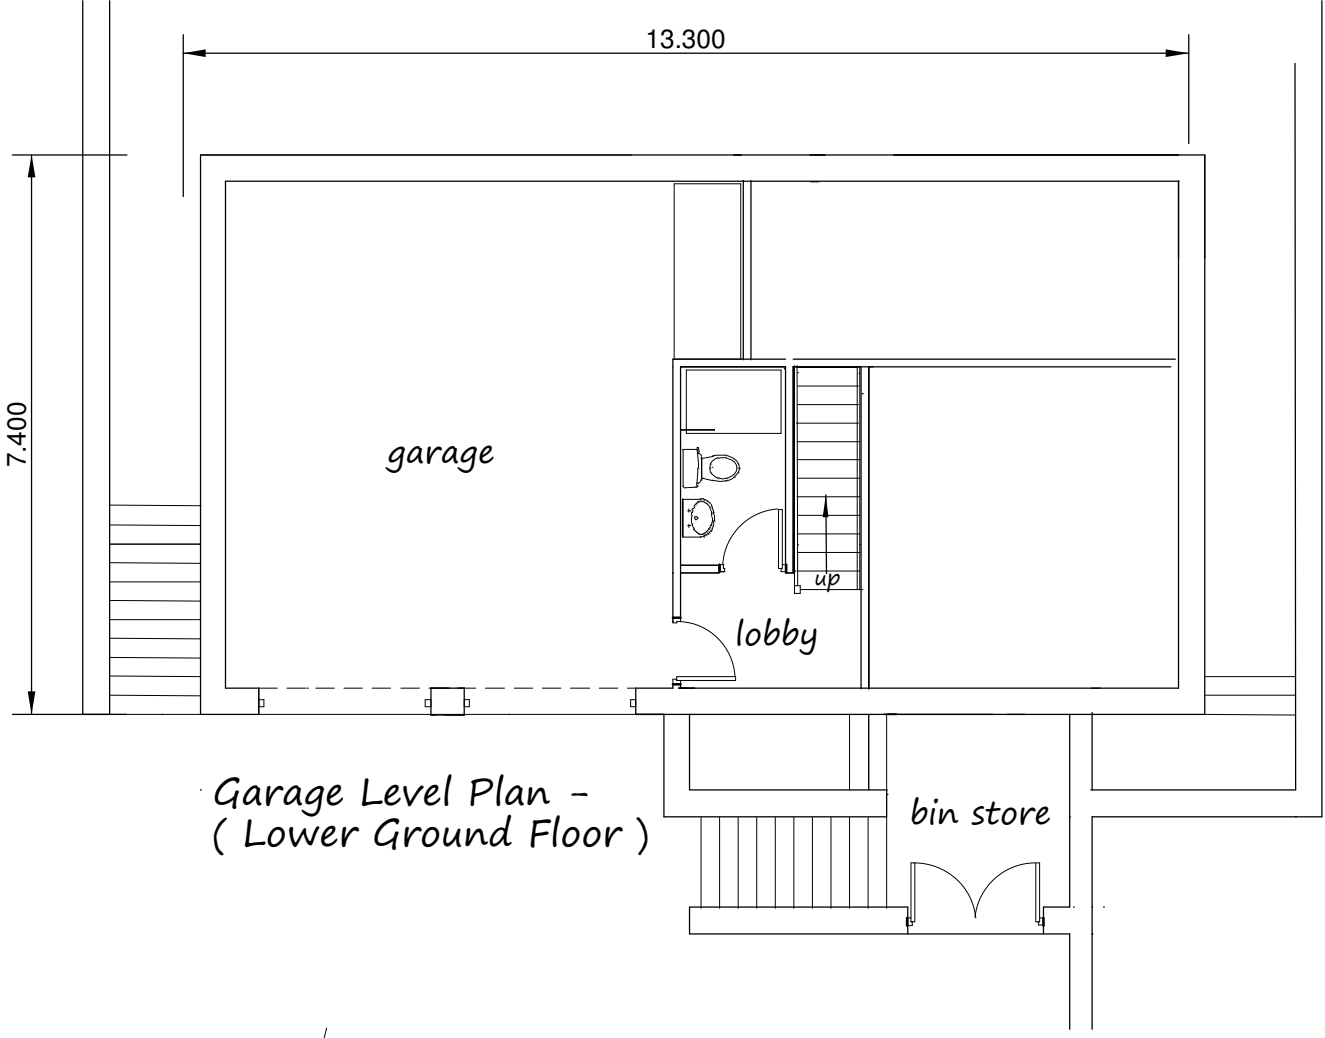

Garage Level Plan - (Lower Ground Floor)

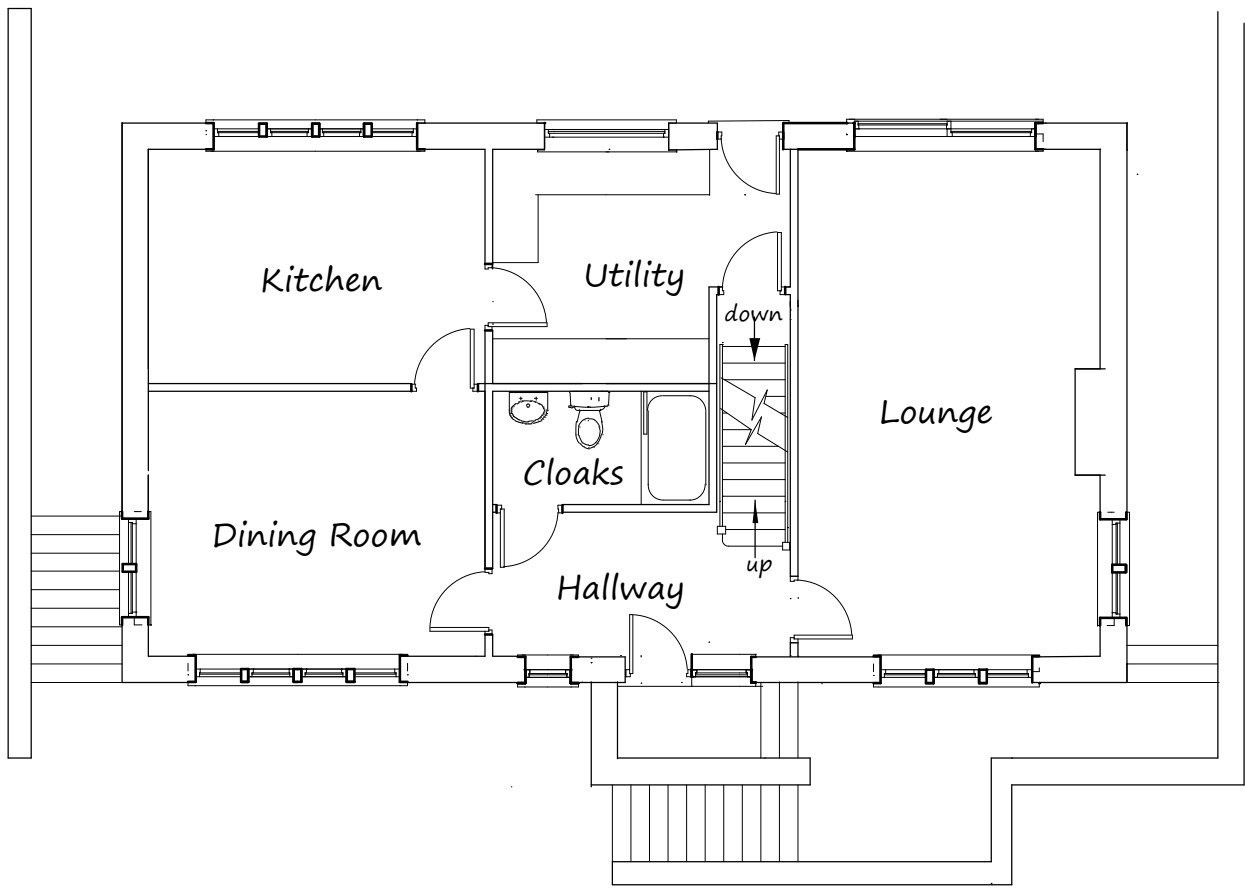

Upper Ground Floor Level Layout

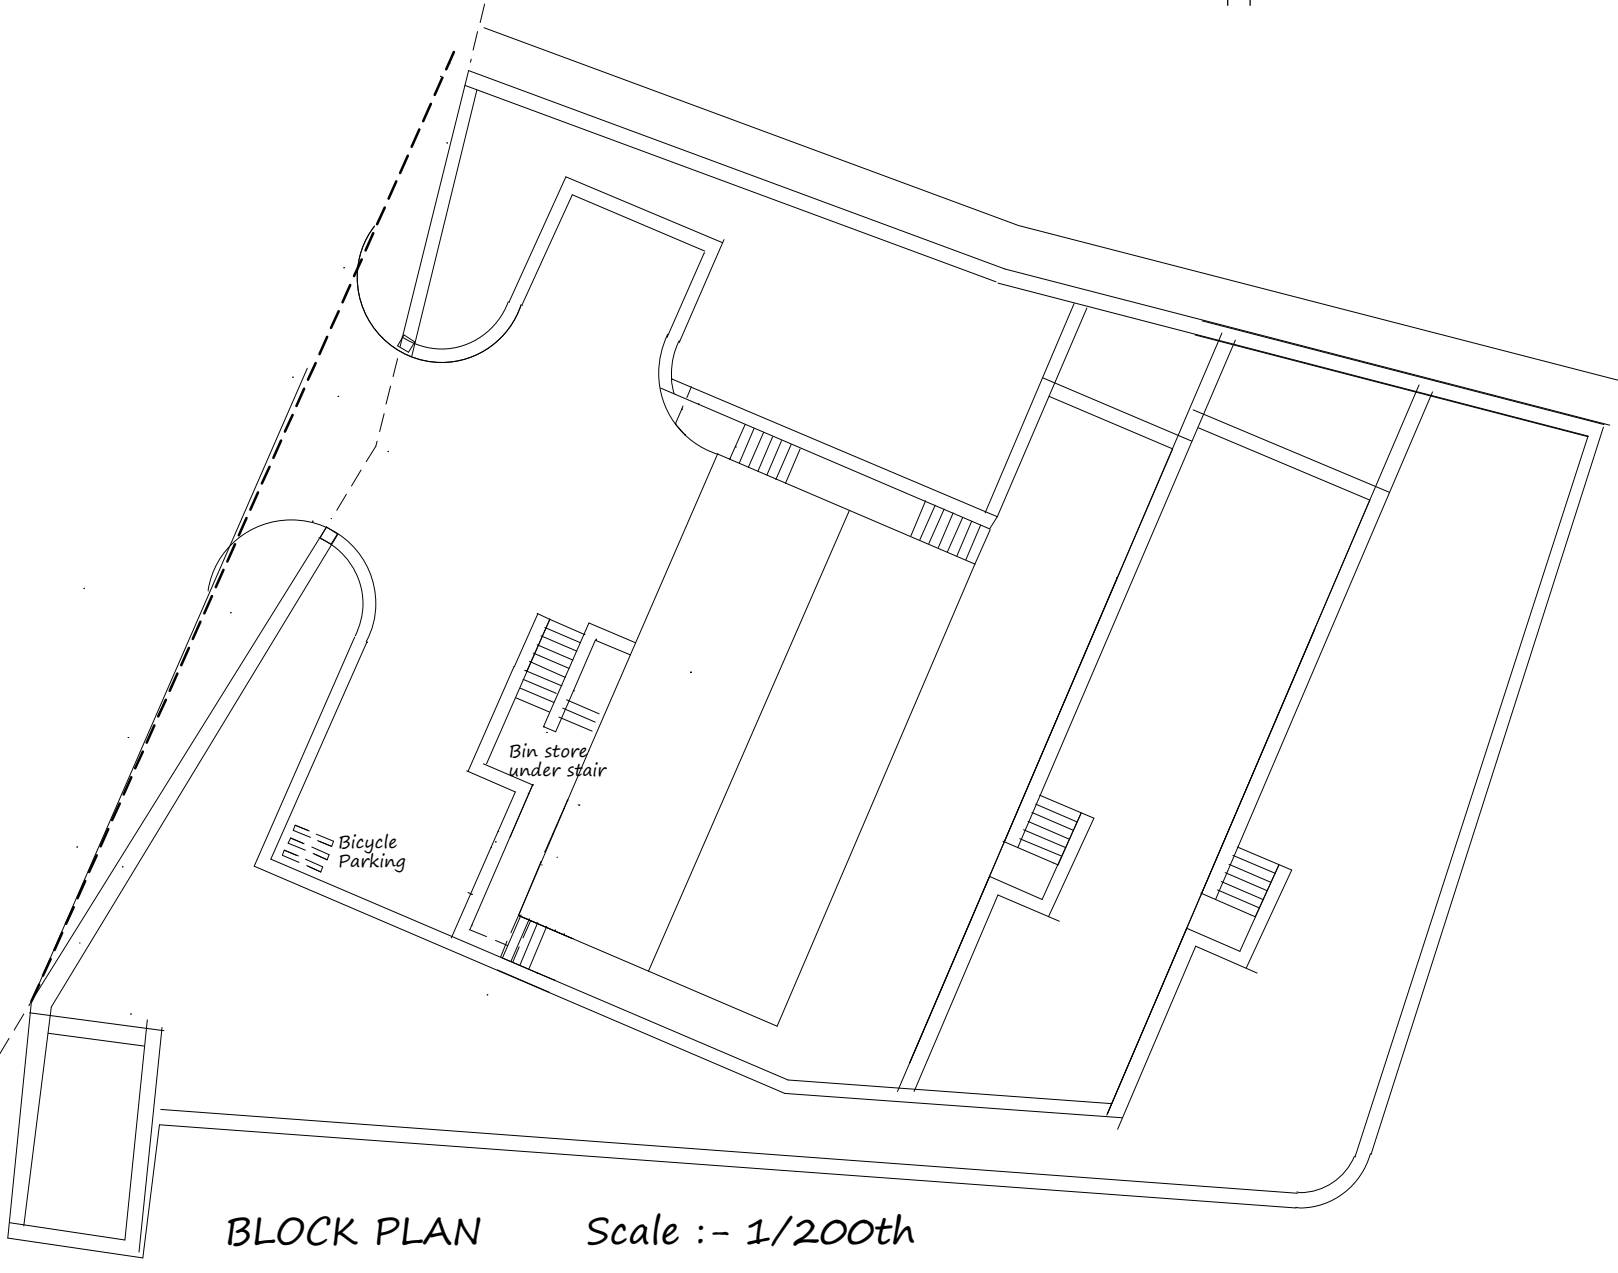

BLOCK PLAN Scale :- 1/200th