1:100

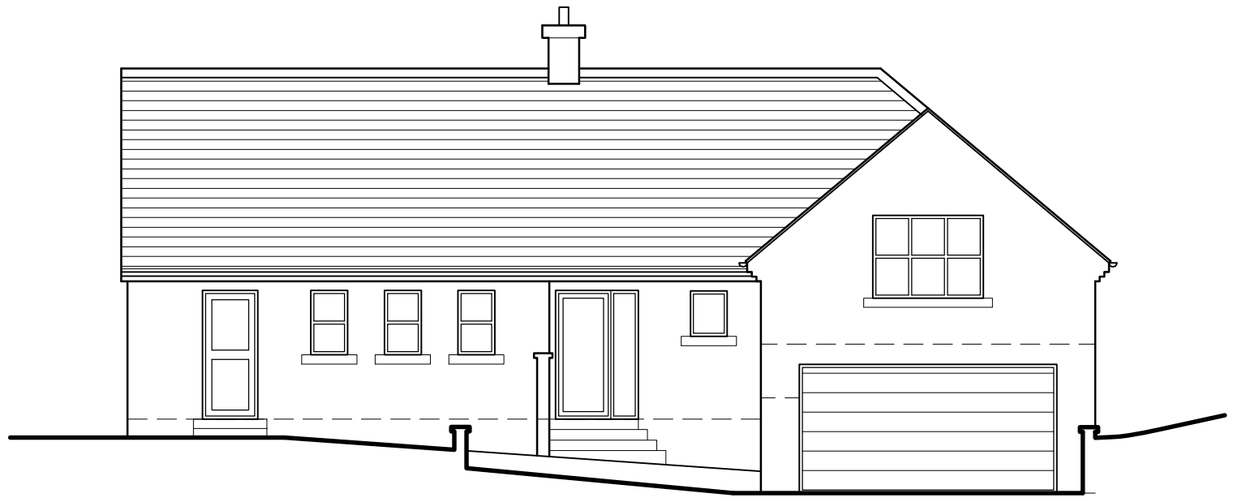

East Elevation

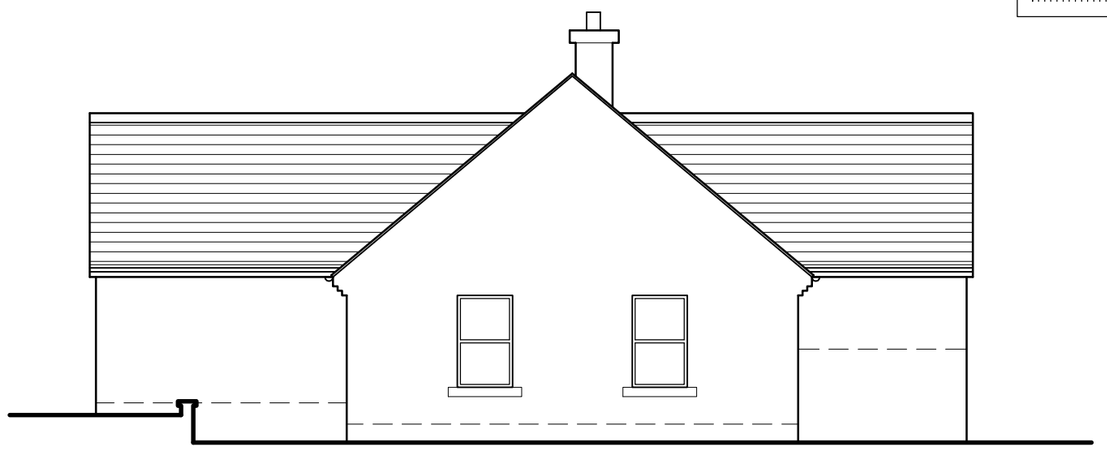

South Elevation

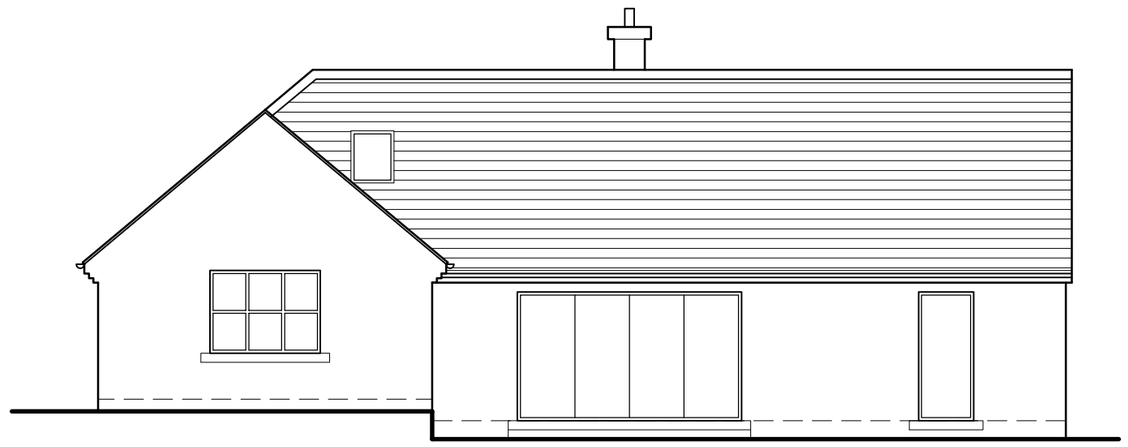

West Elevation

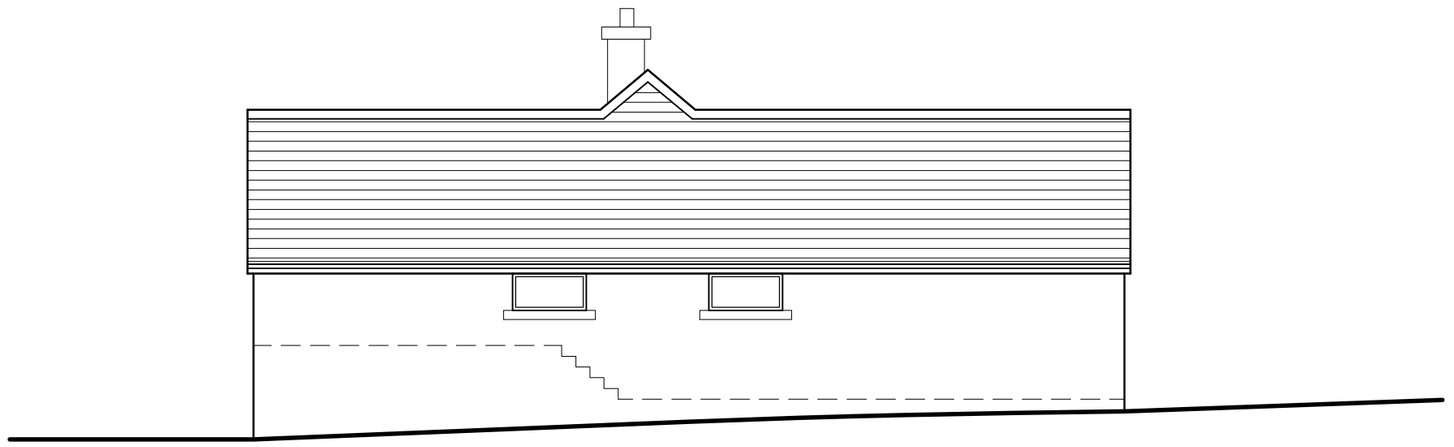

North Elevation

PAUL MATTHEWS ARCHITECTURAL Ltd

ARCHITECTURE | PLANNING | DESIGN

Malkin Farm
Brow Lane
Holmfirth
HD9 2RJ
07946872499
paul@paulmatthewsarchitectural.co.uk
www.paulmatthewsarchitectural.co.uk

Company Registration Number: 09898149 – Company Registered in England and Wales

Project

Erection of Extension and Alterations at 7 Oakfield Road, Birkby, Huddersfield, HD2 2XF.

Client

Mr & Mrs D Stephenson

Drawing Title/Issue

Existing Floor Plan & Elevs

scale	date	sheet size	dwg. no.
1:100	10/18	A2	18/456/03

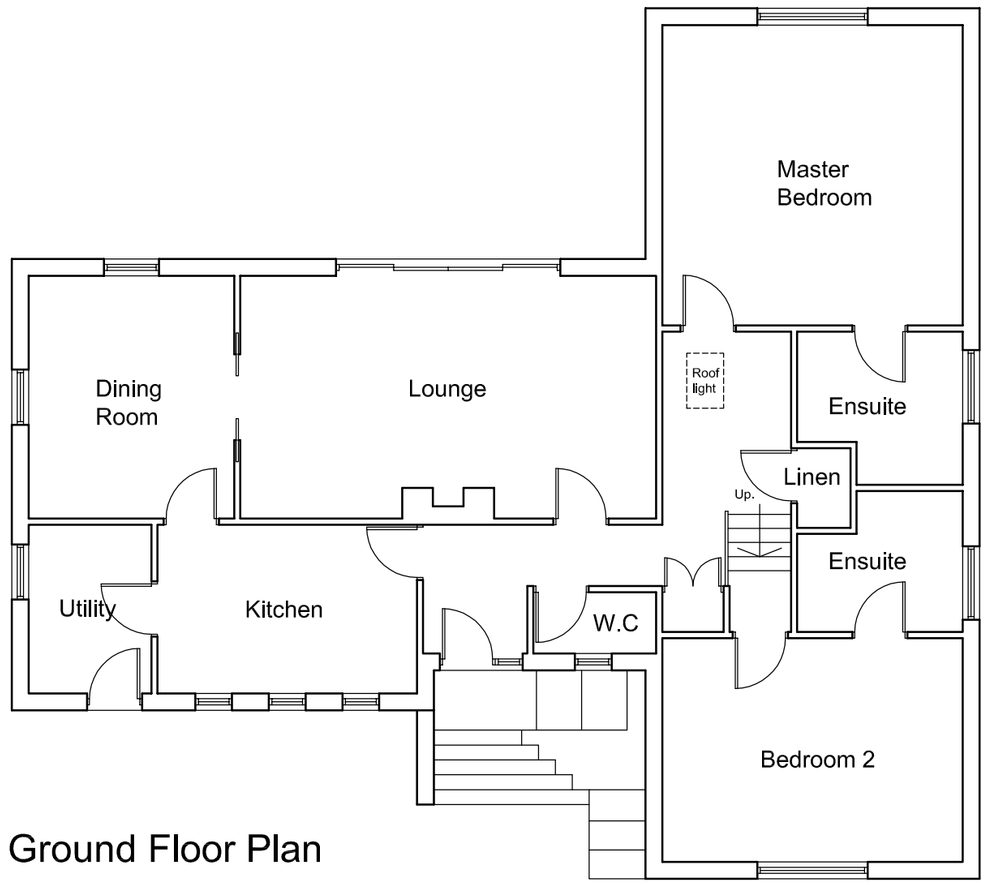

Ground Floor Plan

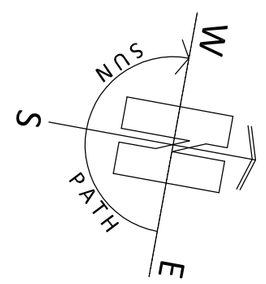

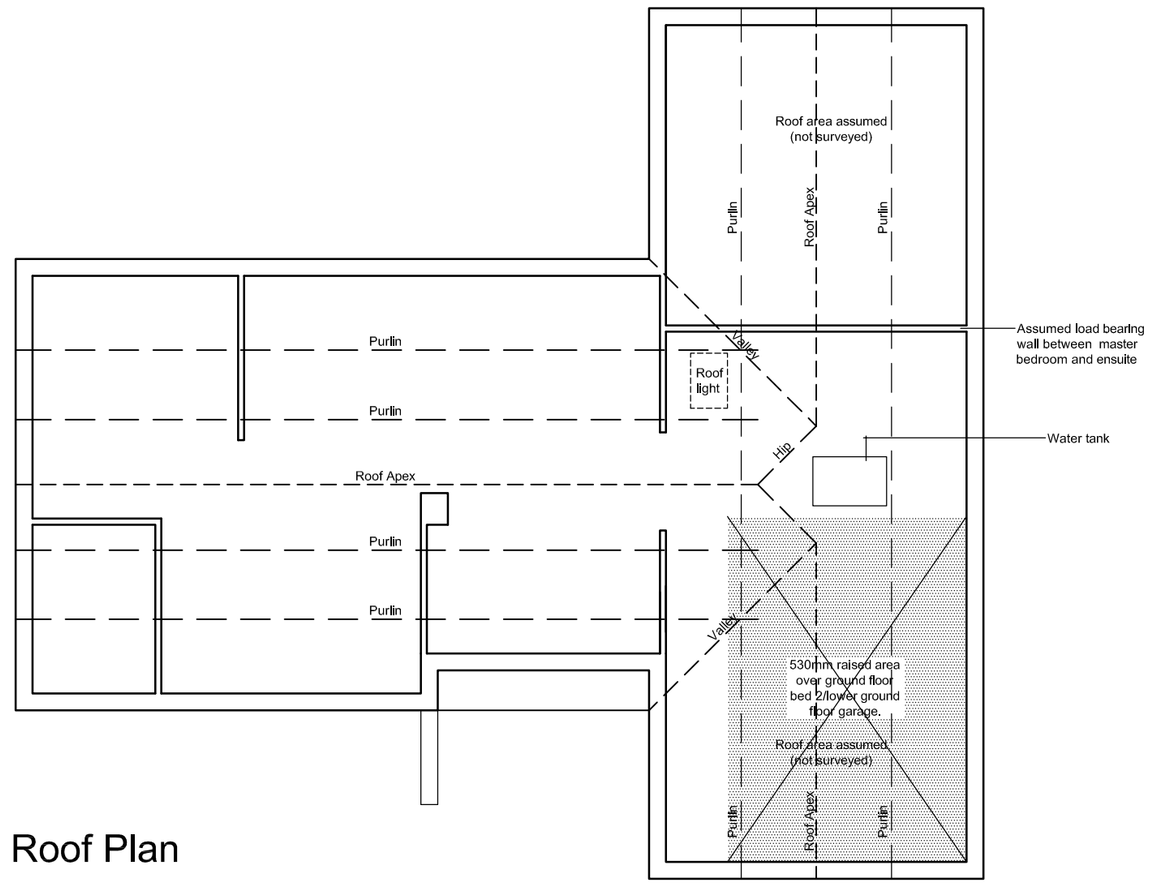

Roof Plan