
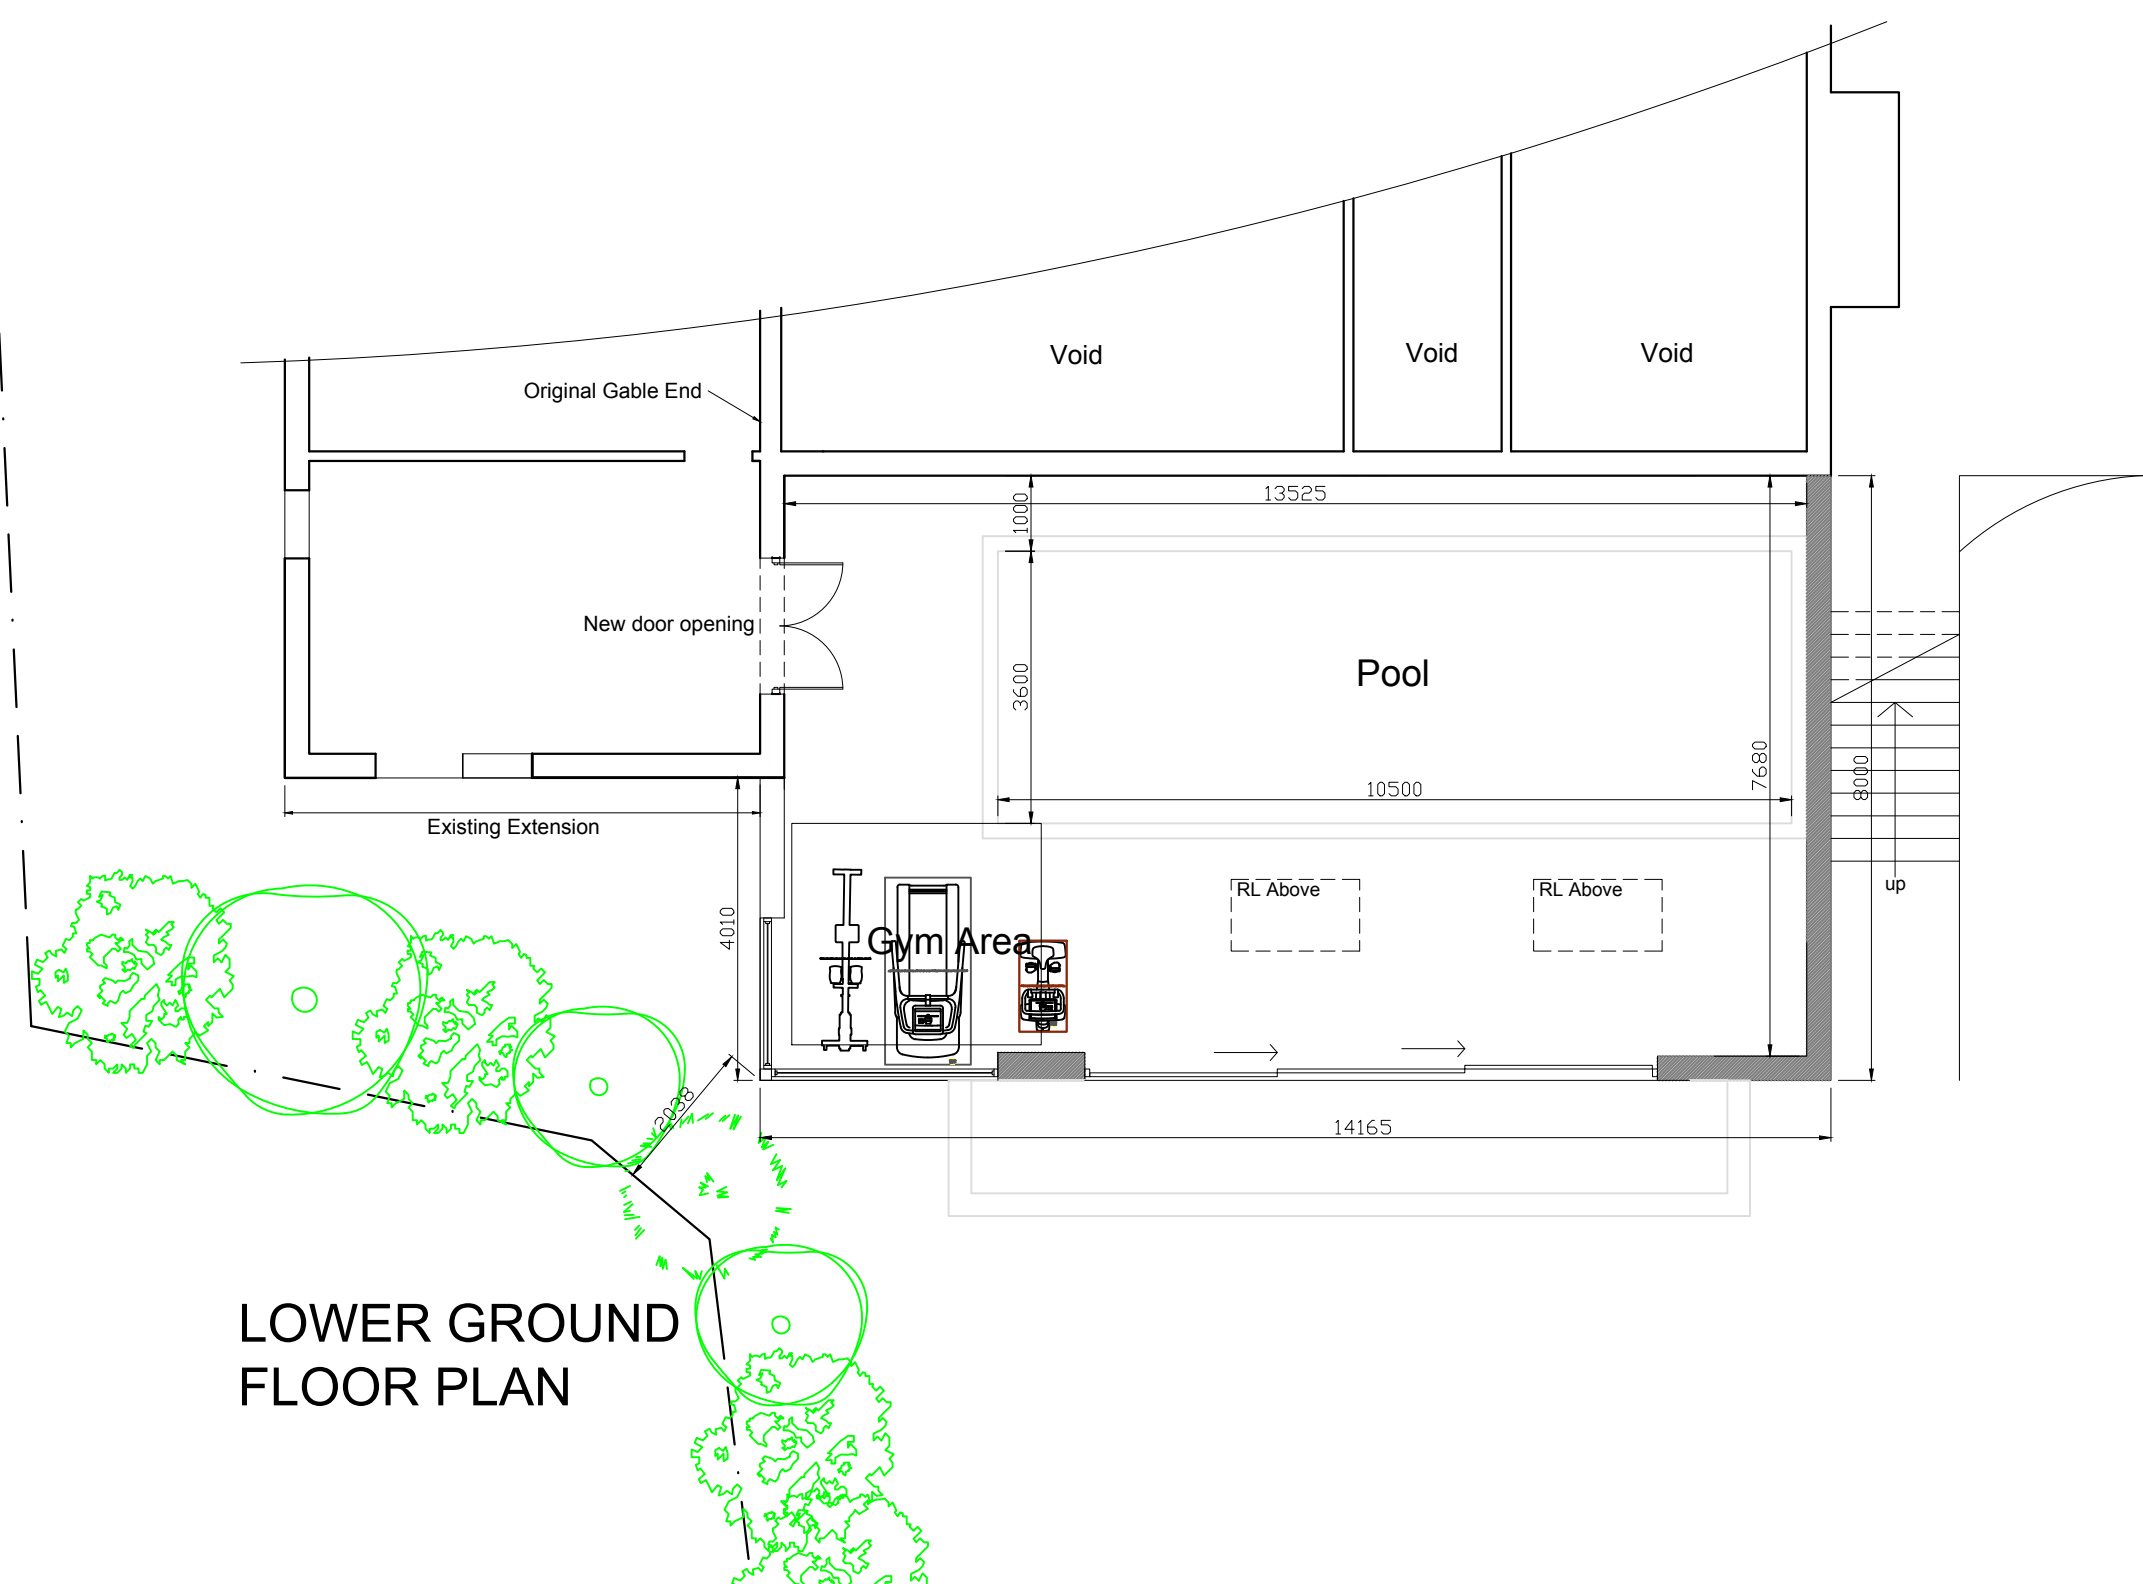
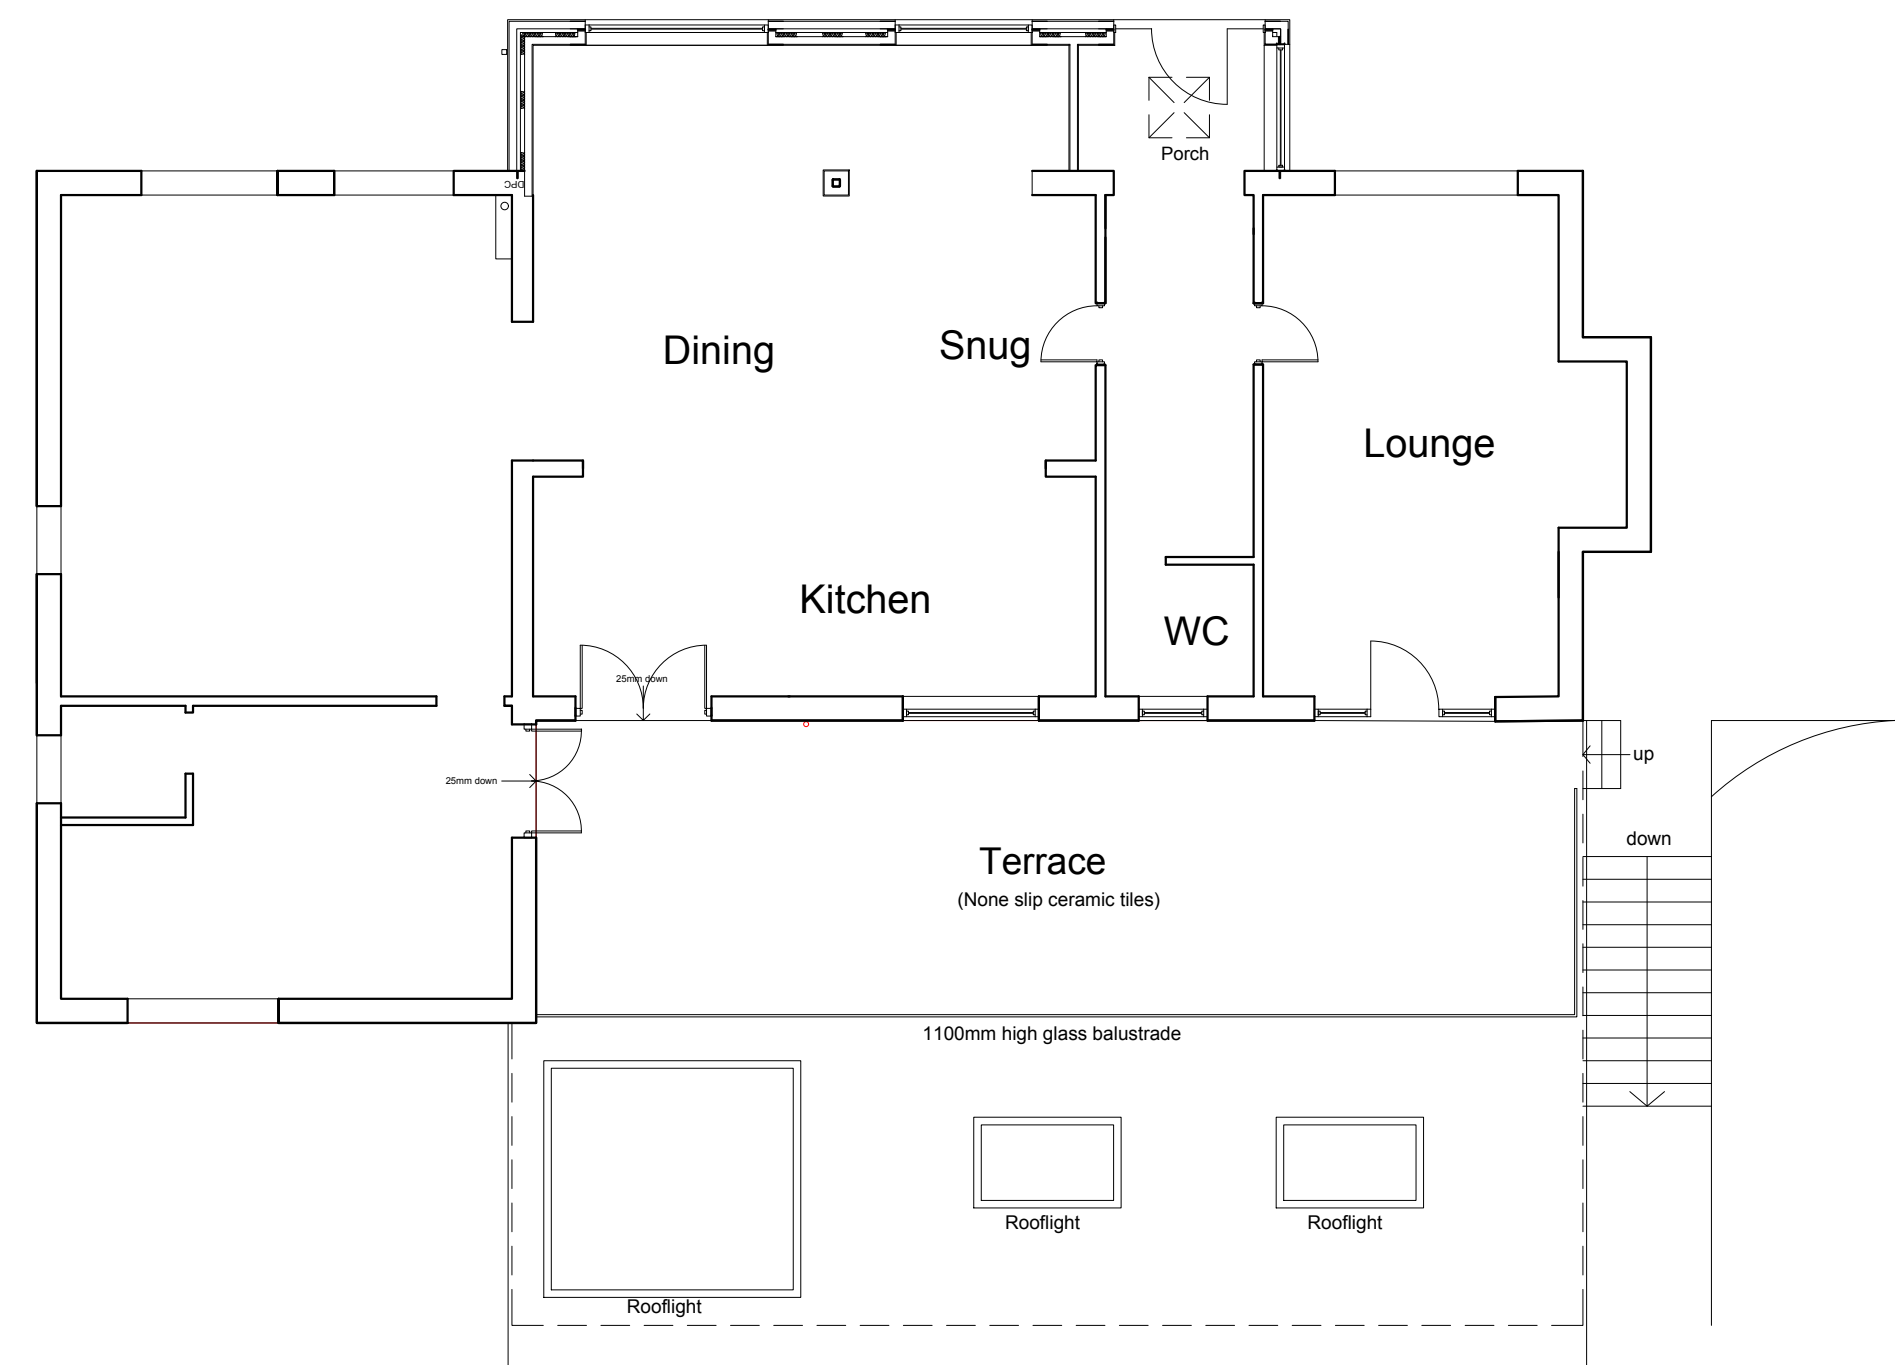
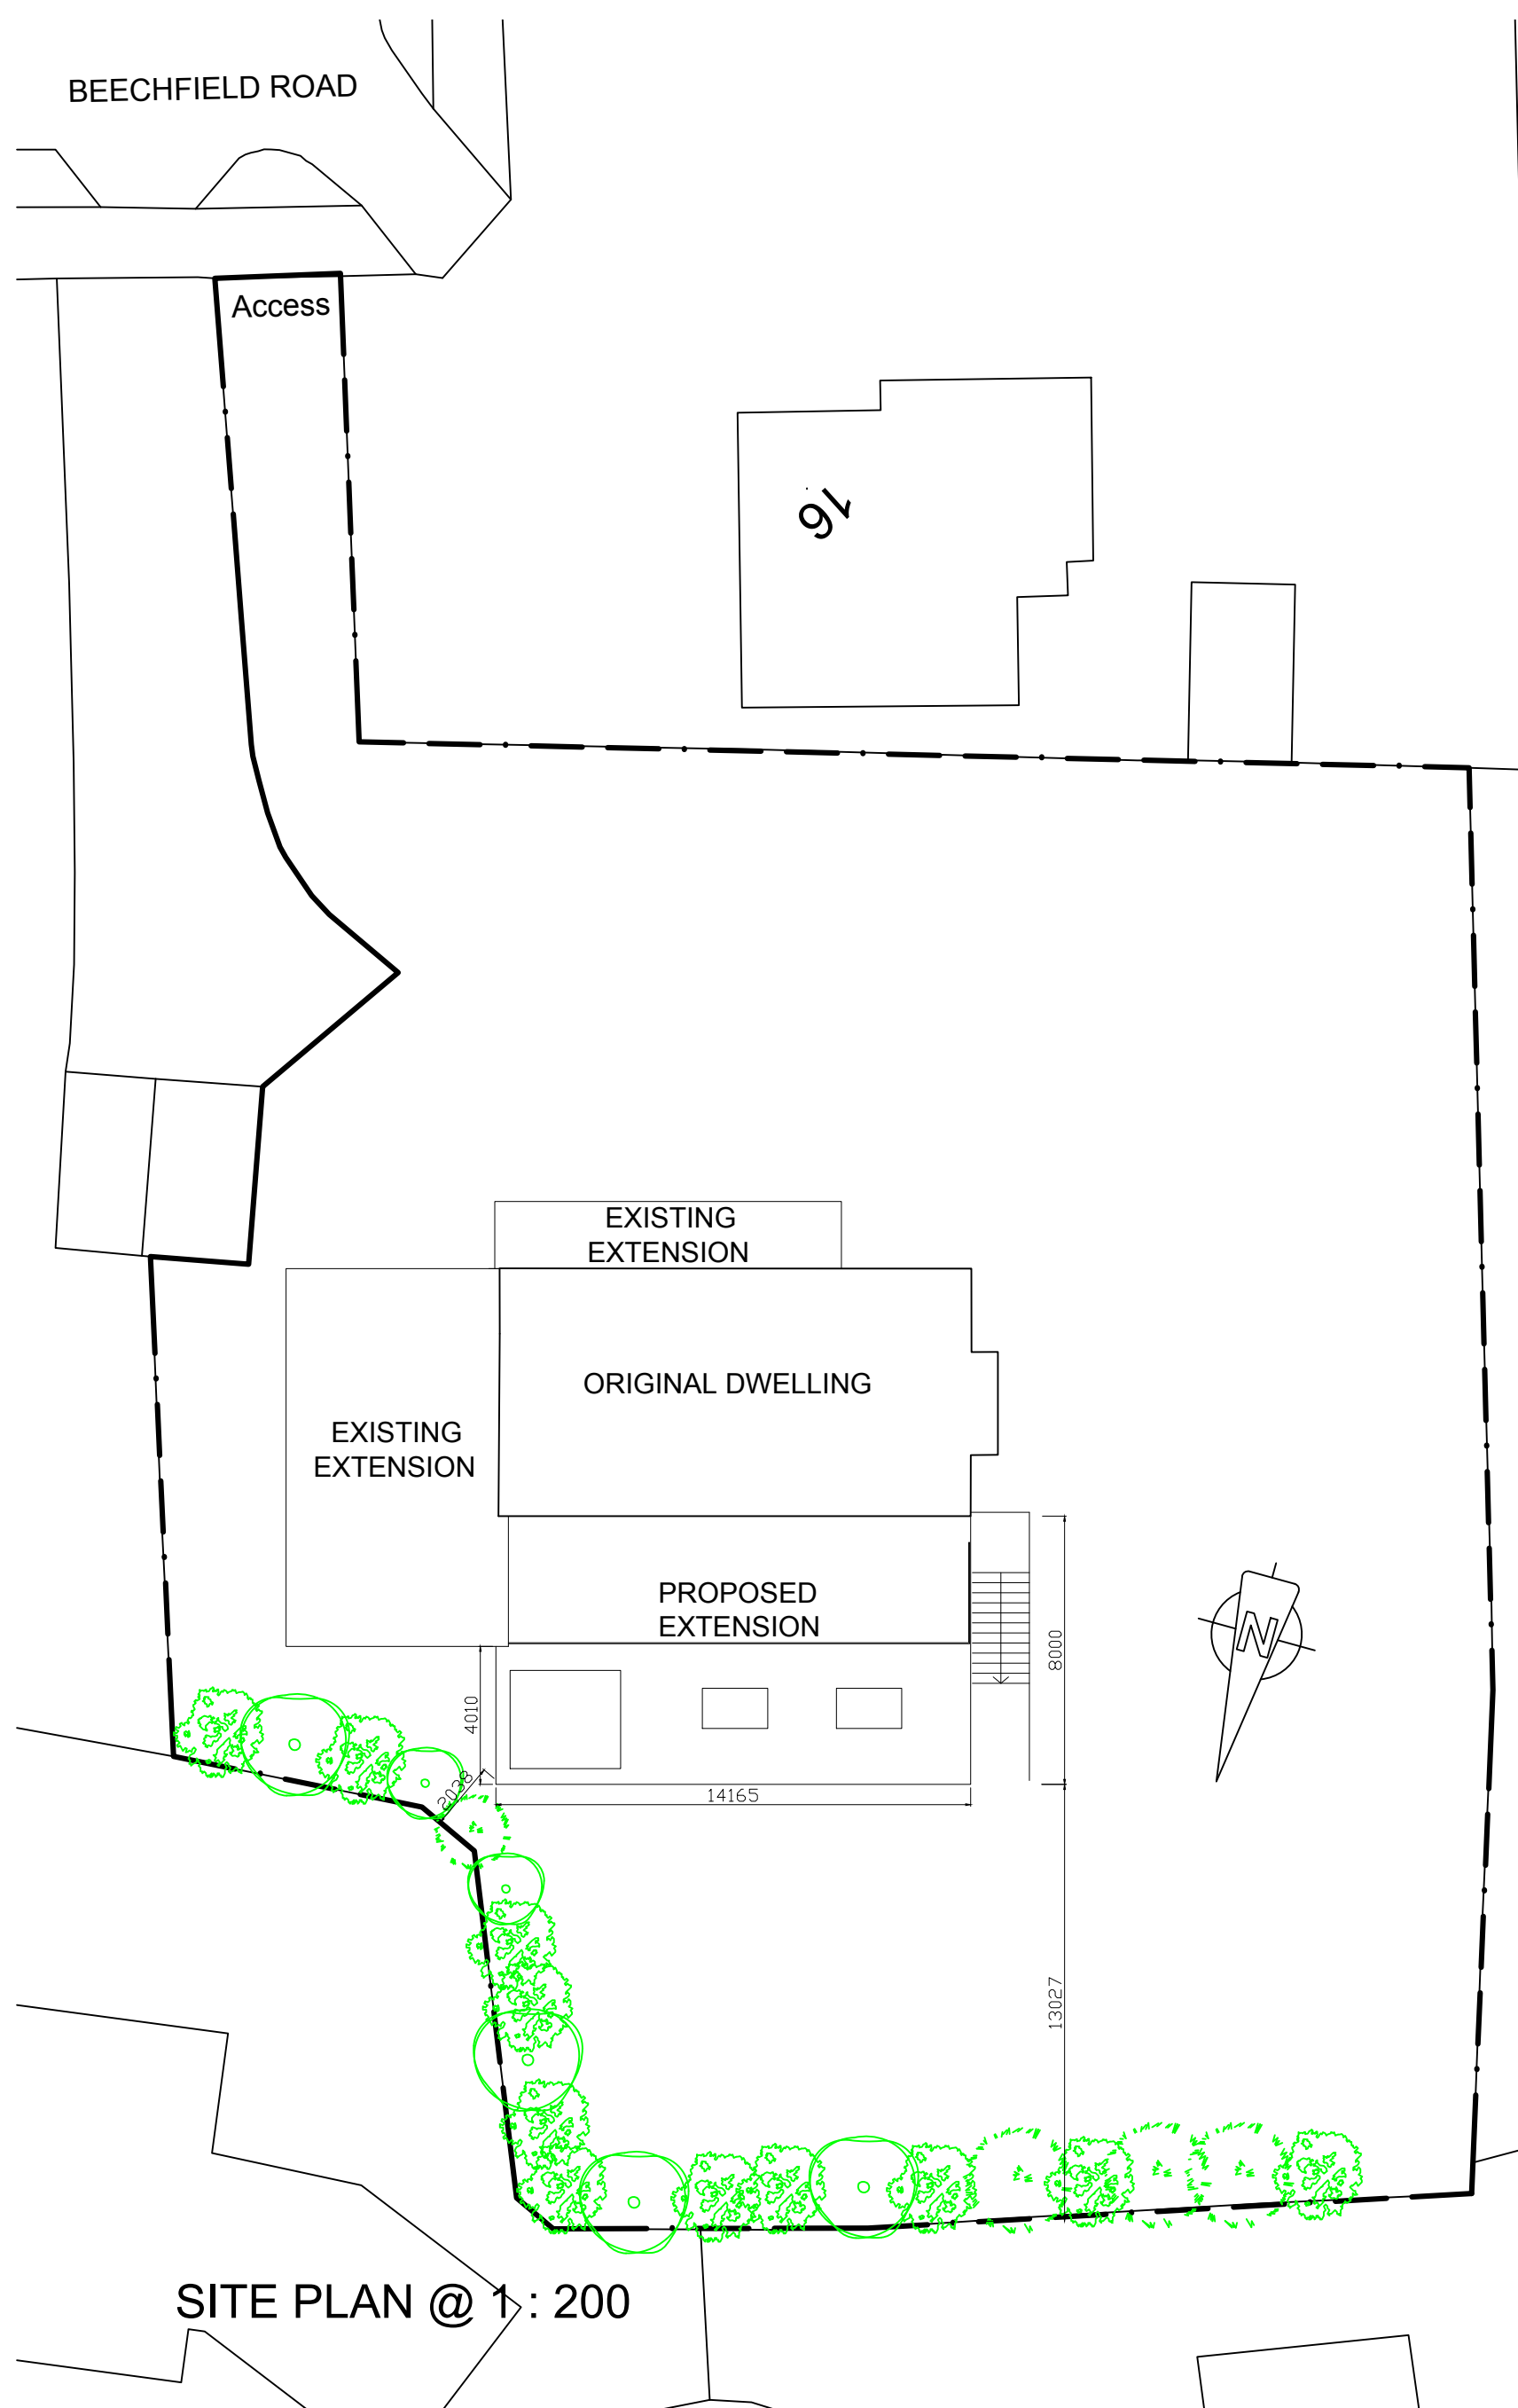
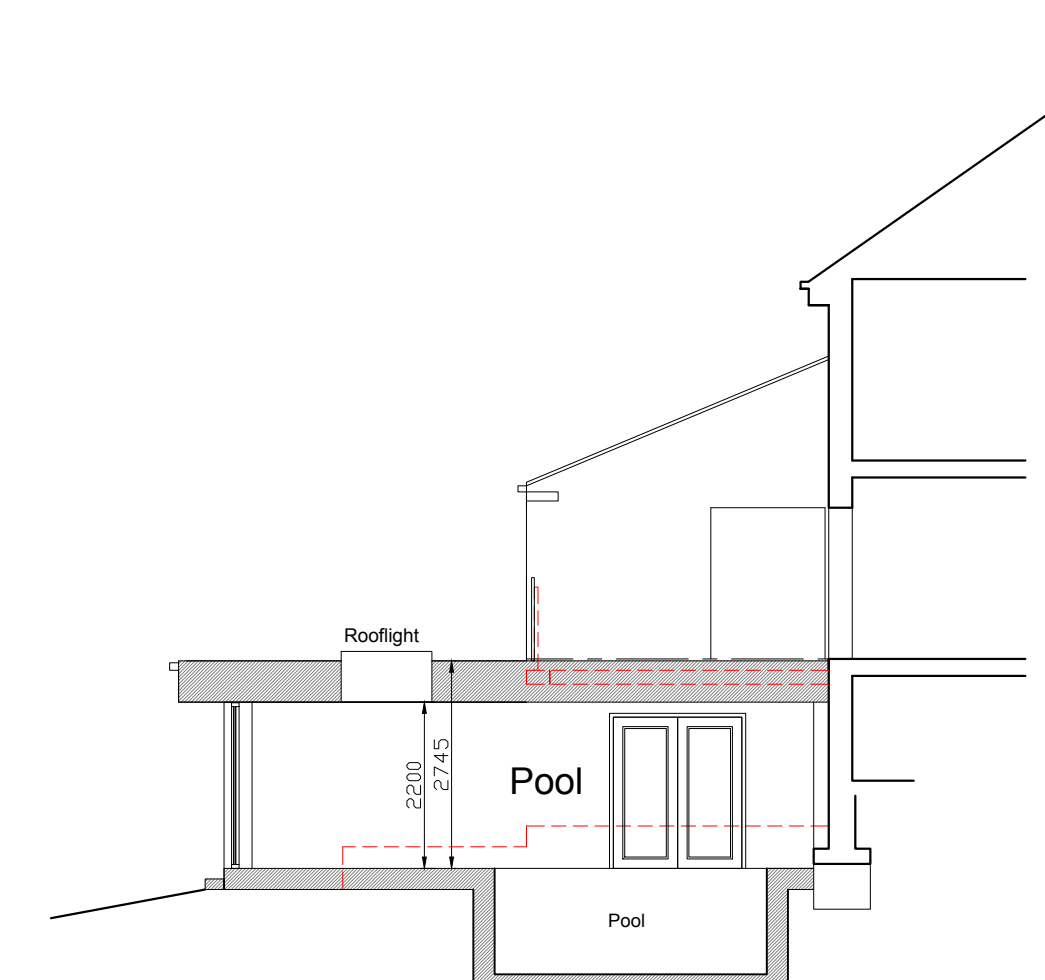
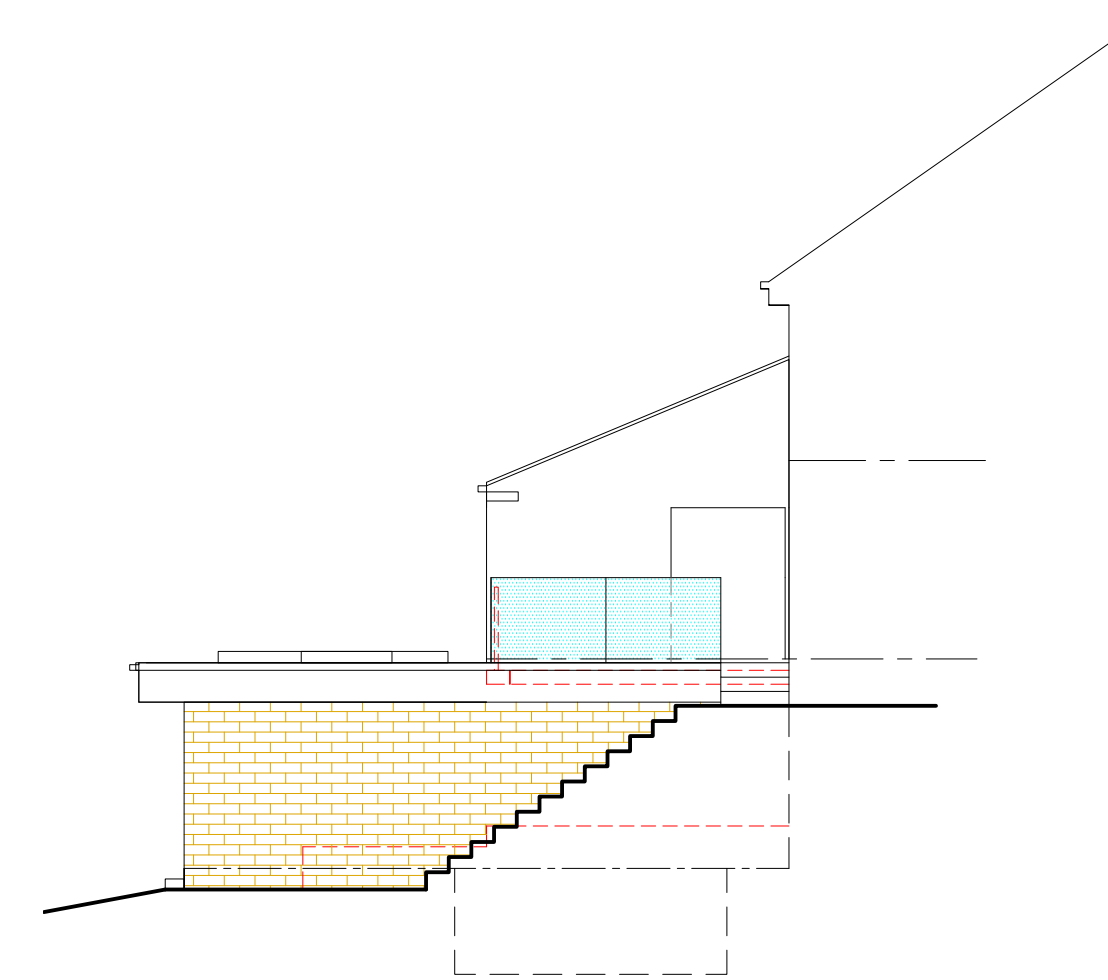
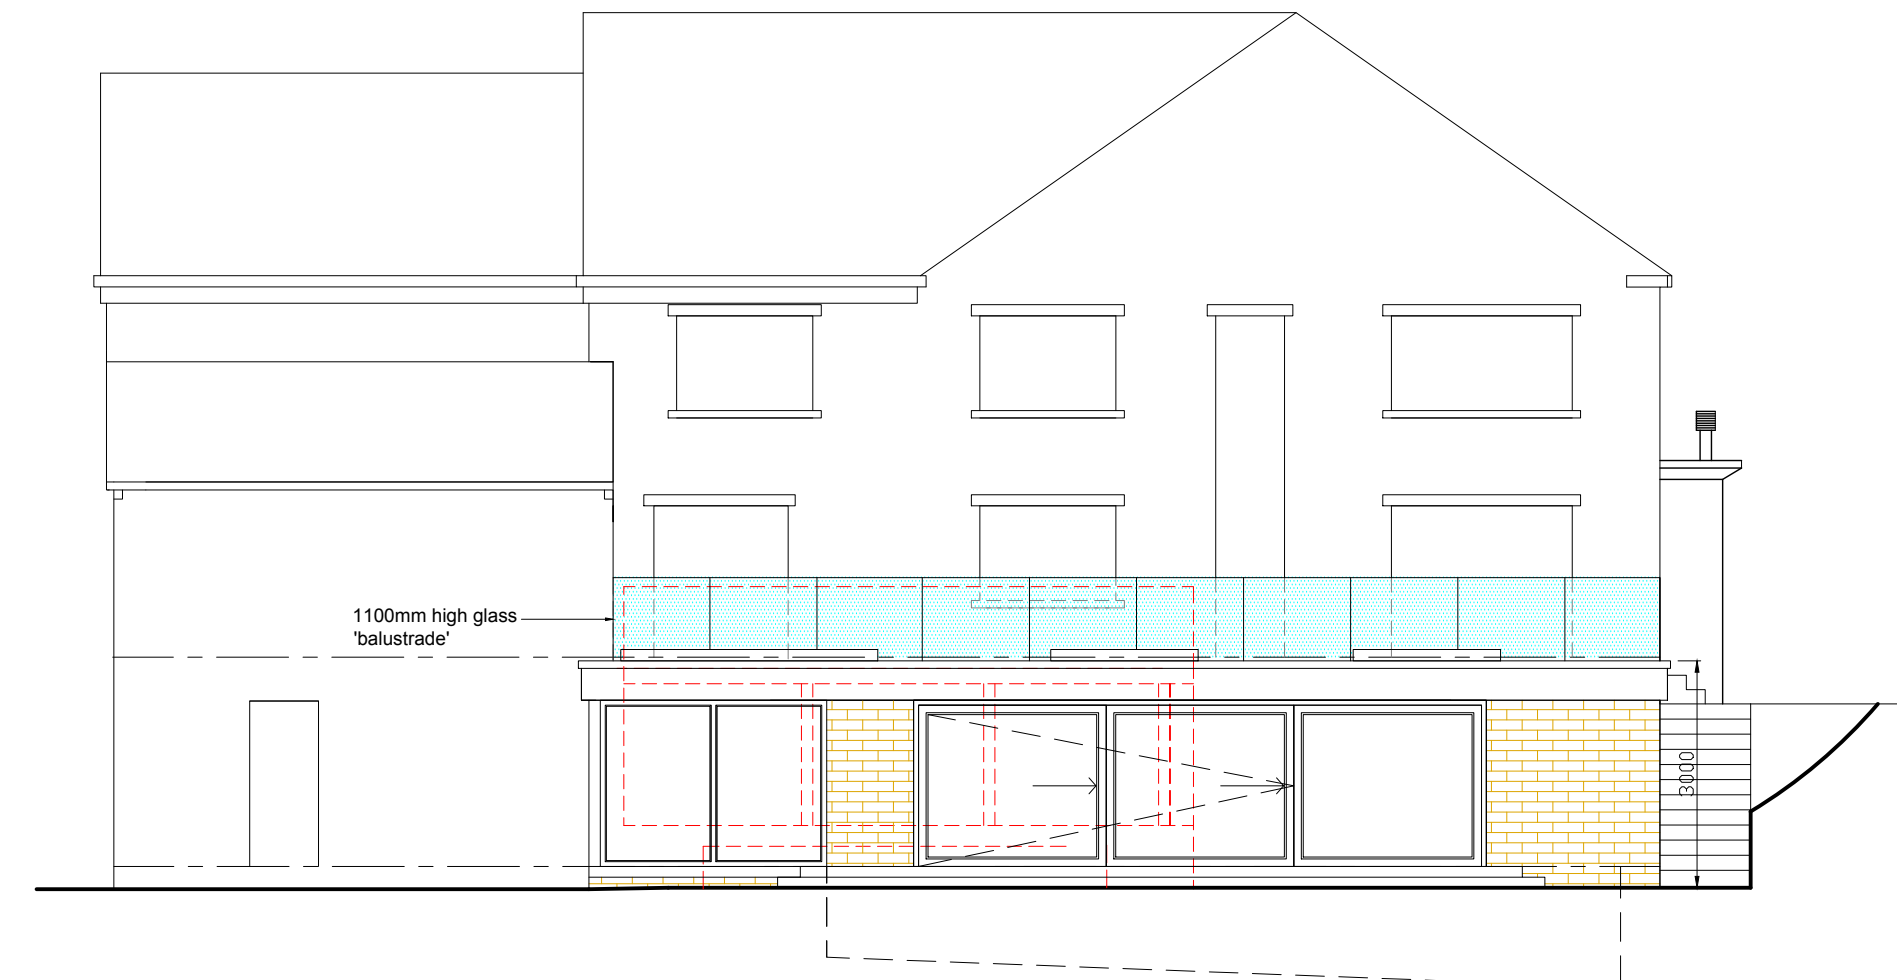


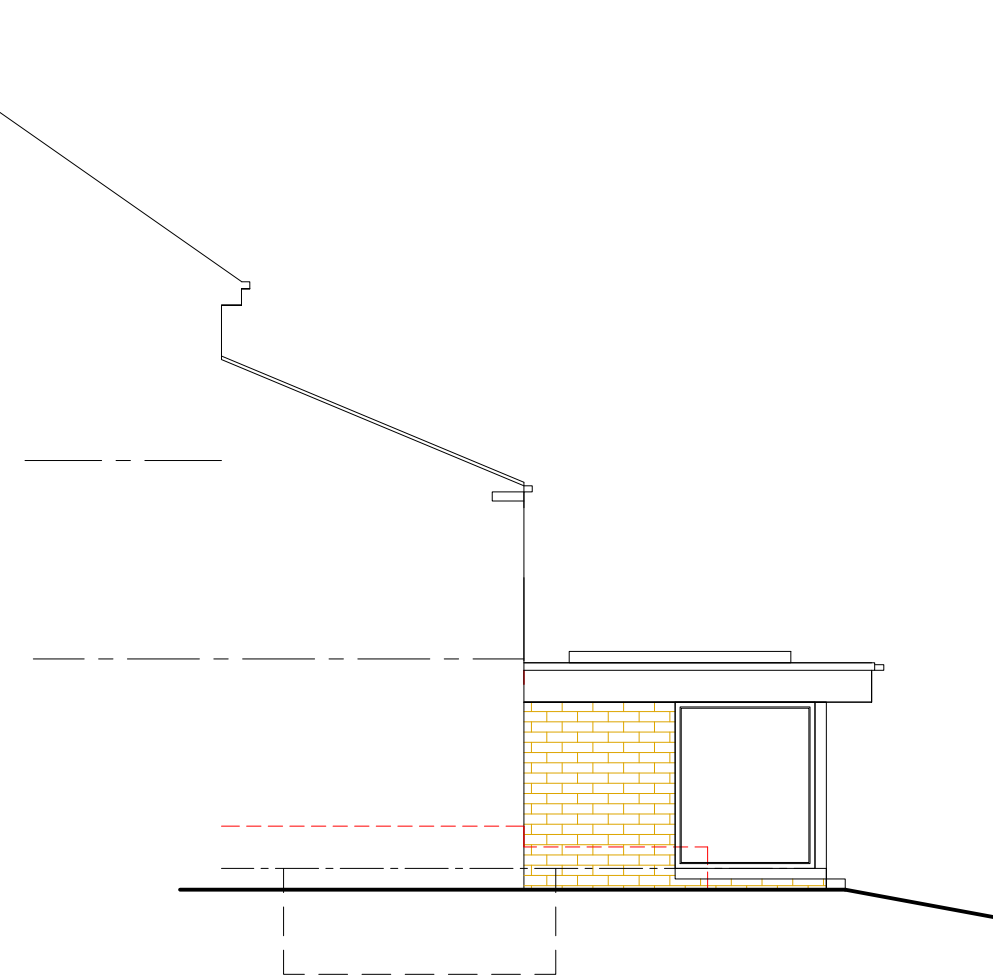

MATERIAL SPECIFICATION (Planning Purposes Only)

ROOF / TERRACE

Non slip ceramic tiles

WALLS

Coursed natural stone.

WINDOWS AND DOORS

Aluminium windows and doors with opening vents as indicated

RAINWATER GOODS

Aluminium guttering on pressed steel fascia and soffits.


BOUNDARIES

As existing

LANDSCAPING

Stone steps as shown

THIS DRAWING IS FOR PLANNING PURPOSES ONLY.

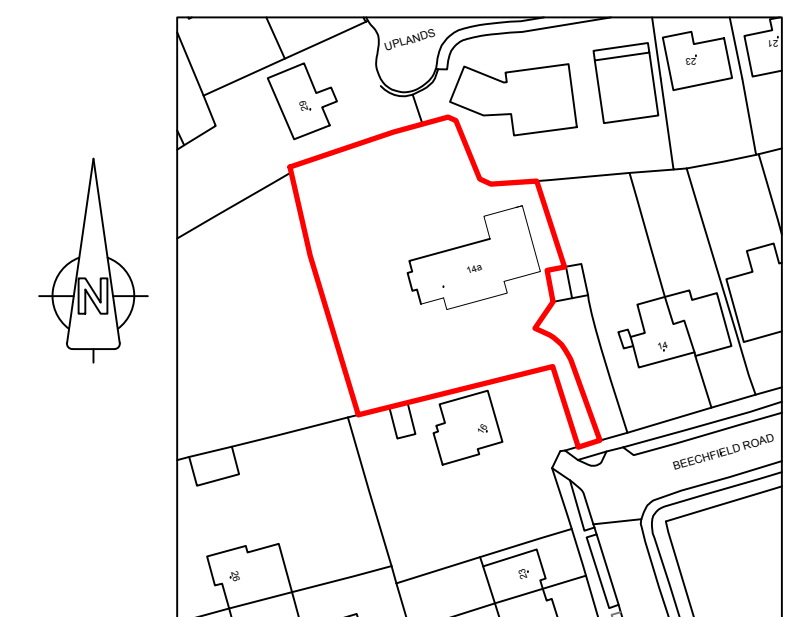

B	ROOFLIGHTS AMENDED	14/11/18
A	AMENDMENTS TO SCHEME	14/11/18

Revisions

**MICHAEL DENTON
ASSOCIATES**

Chartered Building Surveyors

Architectural Consultants, Civil & Structural Engineers
Project Managers & Town Planning Consultants

**3 Central Street, Halifax
West Yorkshire, HX1 1HU**

tel **01422 364983**

e-mail: mda@md-associates.co.uk

PROJECT		PROPOSED GARDEN / POOL ROOM			
LOCATION		14a BEECHFIELD ROAD BIRKBY HUDDERSFIELD HD2 2XQ			
CLIENT		Mr N. GLYNNE			
TITLE		SCHEME PROPOSAL			
SCALE	1 : 100@A1	DATE	Oct 2018	DRAWN	GR

DRAWING No. 14:04:6785:07	Revision B
-------------------------------------	----------------------