


This drawing has been prepared specifically for the purpose of obtaining Planning and or Building Regulations Approval. Its suitability for other purposes without additional supplementary details and specifications cannot be guaranteed. Only figured dimensions are to be used and all stated dimensions are to be checked on site with any discrepancies being reported to Hobson Architectural. This drawing together with the design is the property & copyright of Hobson Architectural and must not be reproduced without prior permission.

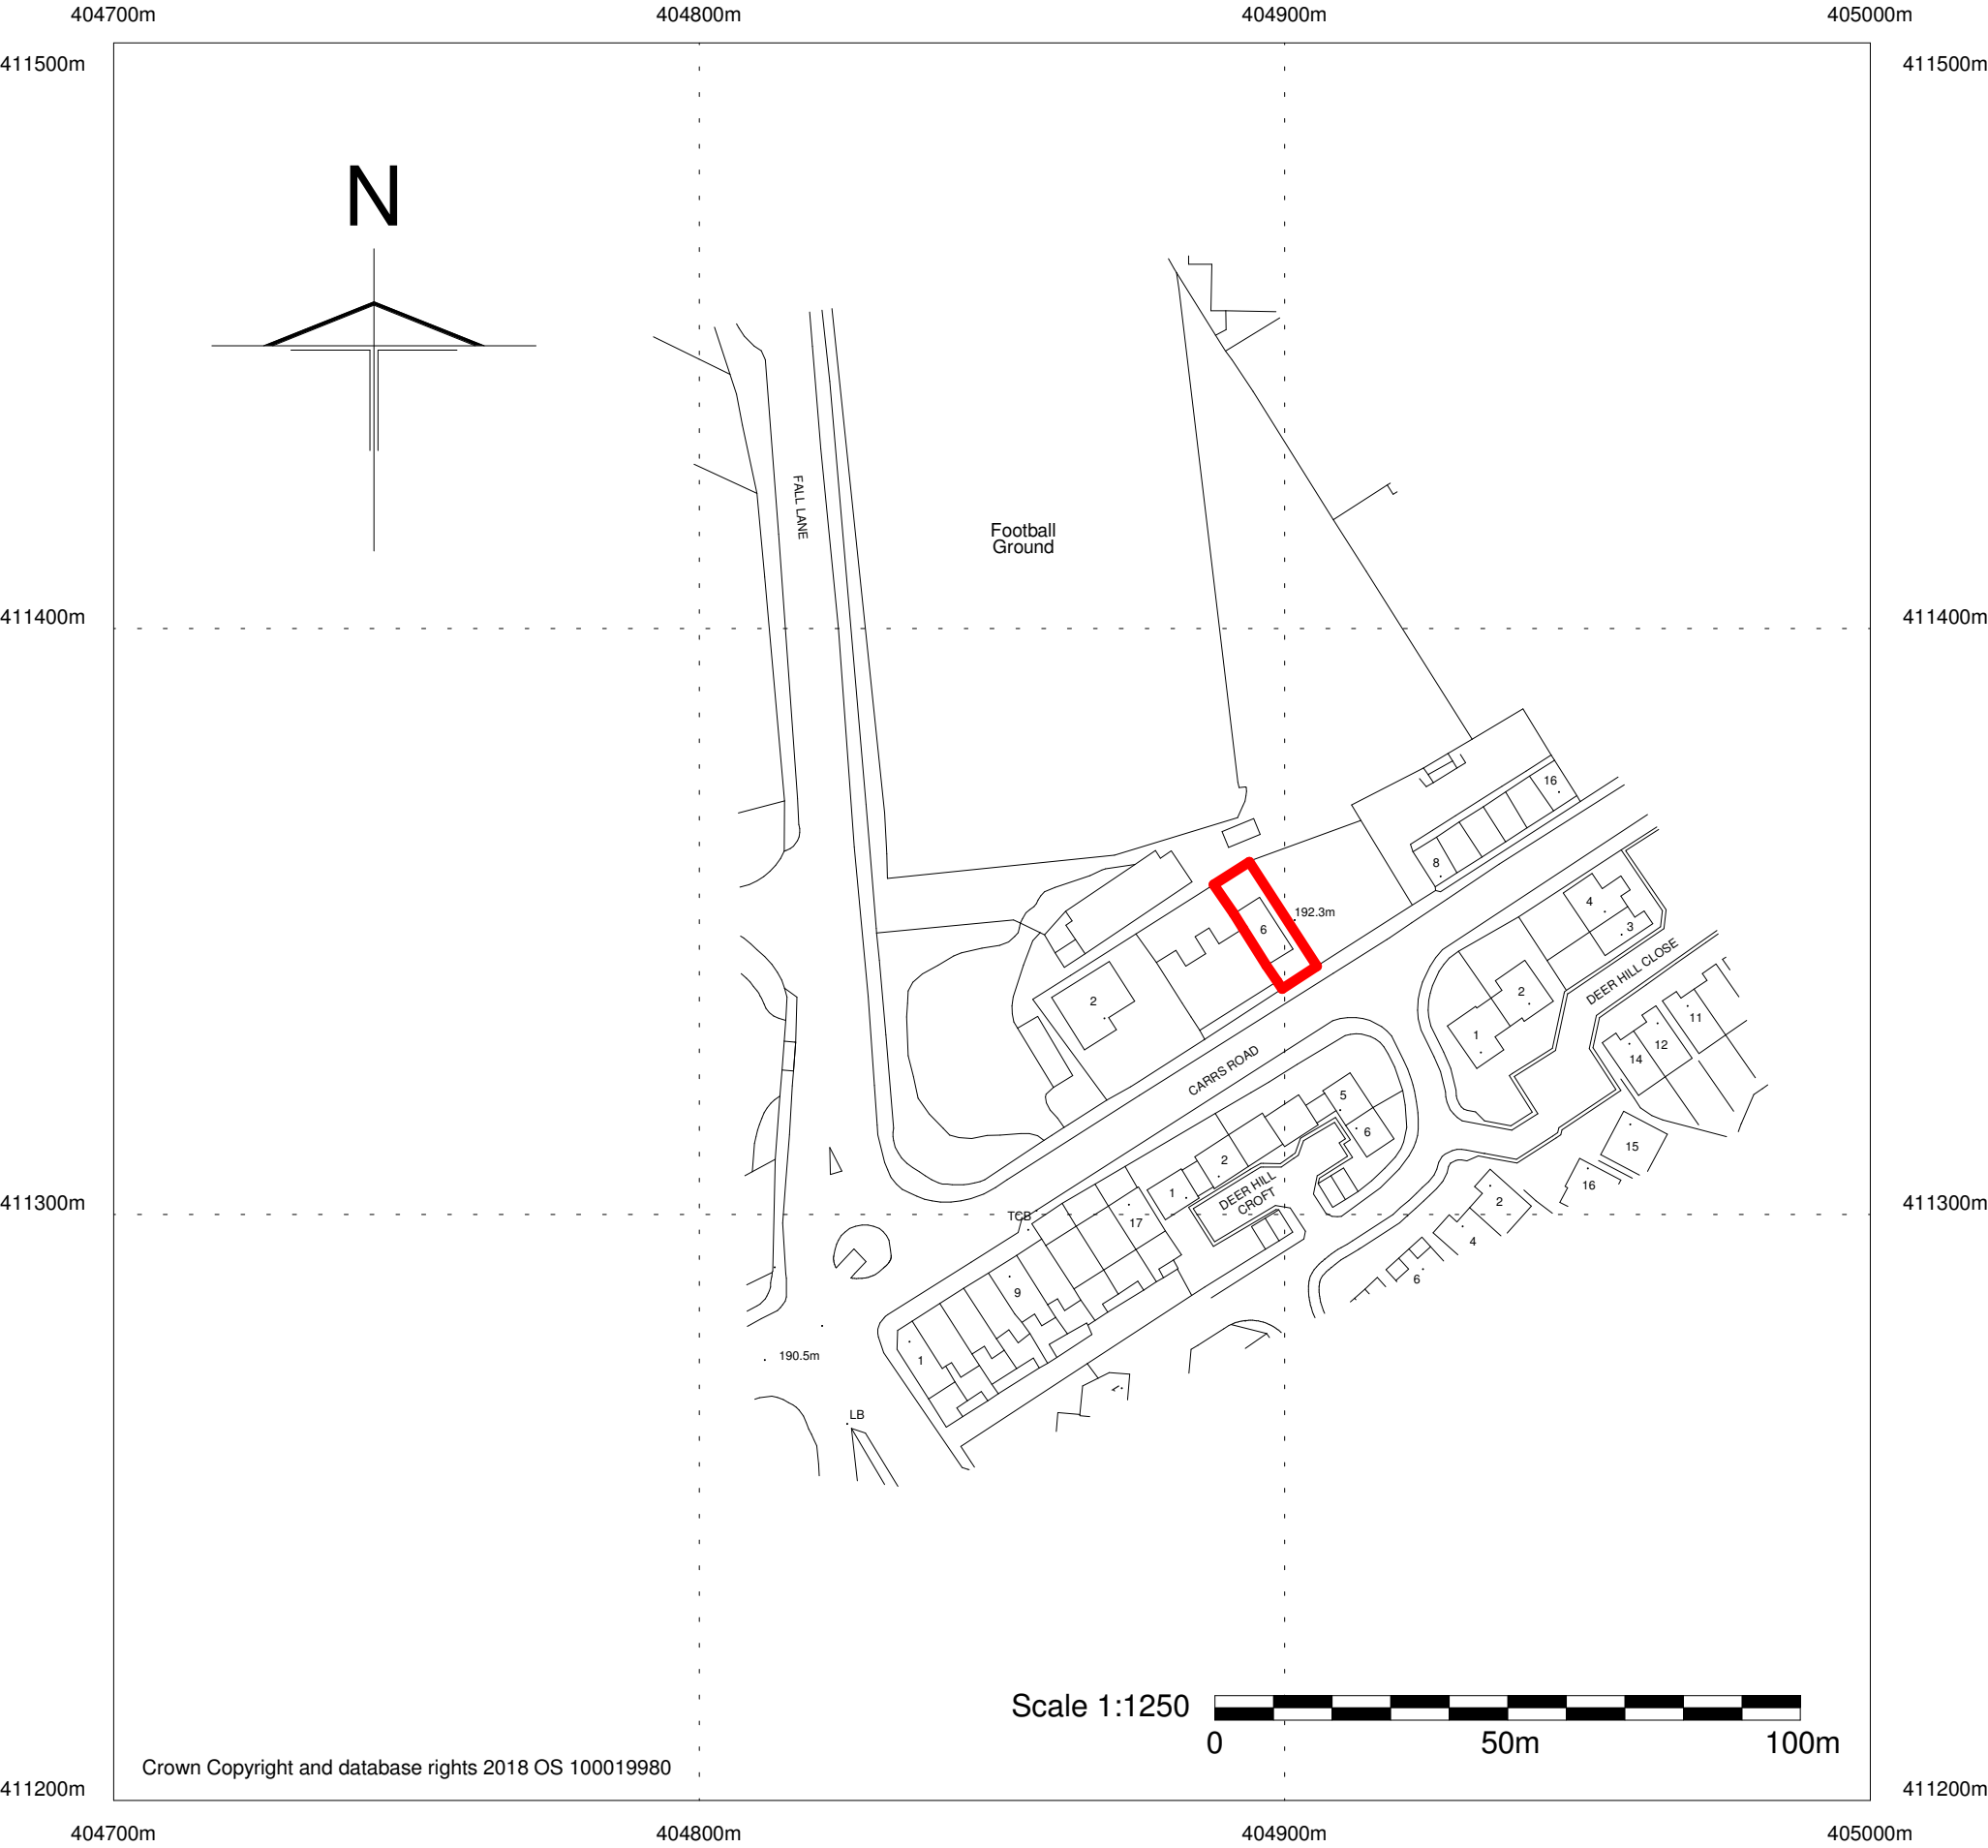

P1	PLANNING ISSUE	JH	01.12.18
REVISION	DESCRIPTION	ISSUED	DATE

Project:
Proposed Extensions & Alterations at
6 Carrs Road, Marsden, Huddersfield

Client:
Mr & Mrs Battarbee

Drawing Title:
Ordnance Survey / Location Plan

Drawing Status:
PLANNING

Date:	Scale:	Drawn By:
18/11/18	1 : 1250 @ A3	JH
Job No:	Drawing No:	Revision:
18-D06	0101	P1

