


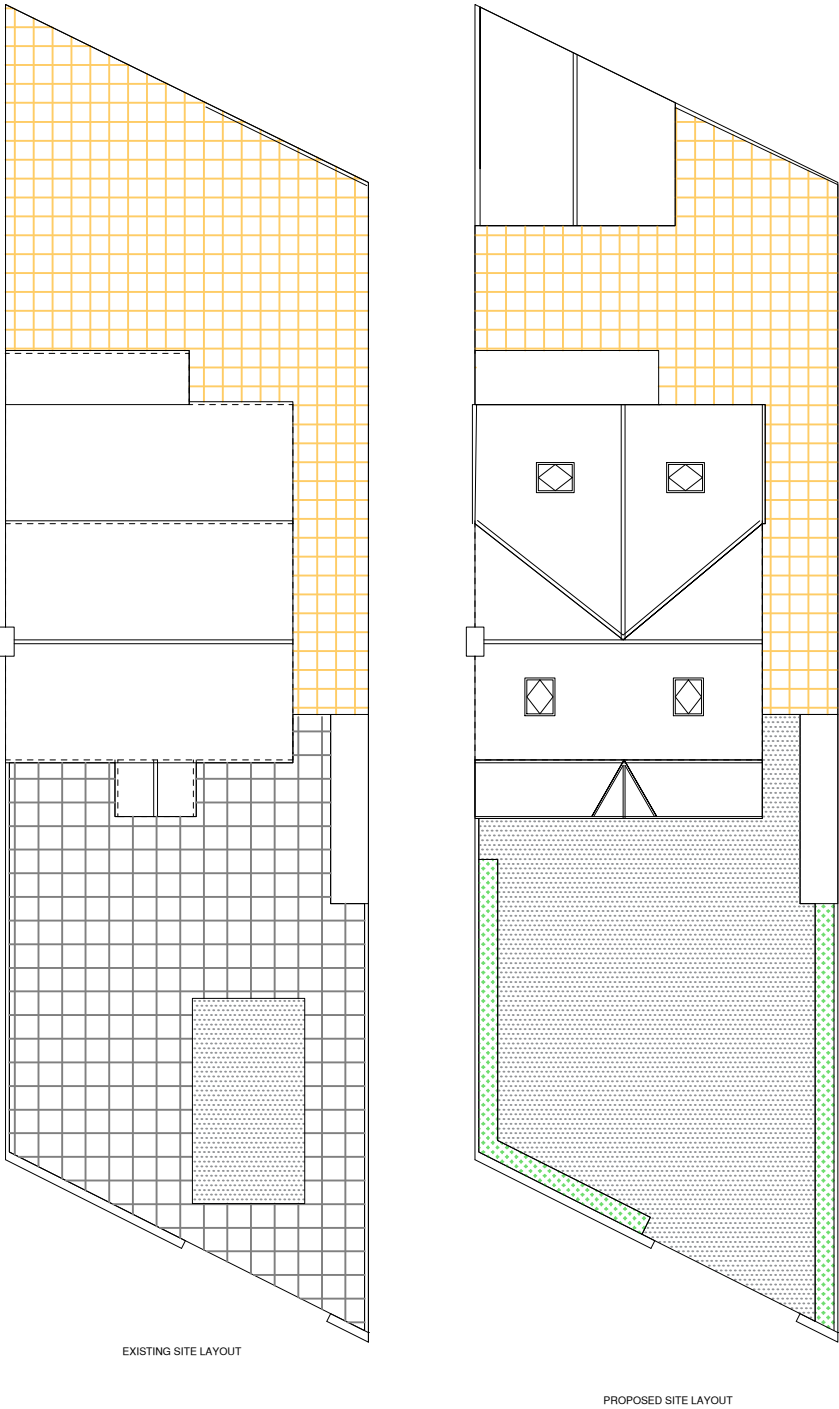

LOCATION PLAN
SCALE 1:1250

B	Outbuilding added to plans	20/12/18	
A	First floor extension reduced to 3.15m in depth	12/12/18	
Rev	Revision	Date	

JOB
PROPOSED SINGLE STOREY FRONT AND FIRST FLOOR
EXTENSION TO REAR AND OUTBUILDING TO REAR

ADDRESS

13 WOODSIDE CRESCENT
BATLEY
WF17 7DZ

MR NAJID QUYAM

NOTES
This drawing is subject to a detailed building and site survey, therefore no guarantee of its accuracy can be given.
This drawing has been draughted in accordance with the clients design requirements.
All areas are approximate and are subject to a detailed building and site survey and further design development.
All dimensions should be checked prior to commencement of construction on site. Measurements should not be taken off the drawing.

DATE	SCALE	SHEET	
05/10/18	1:200 /1:1250	1@A3	