



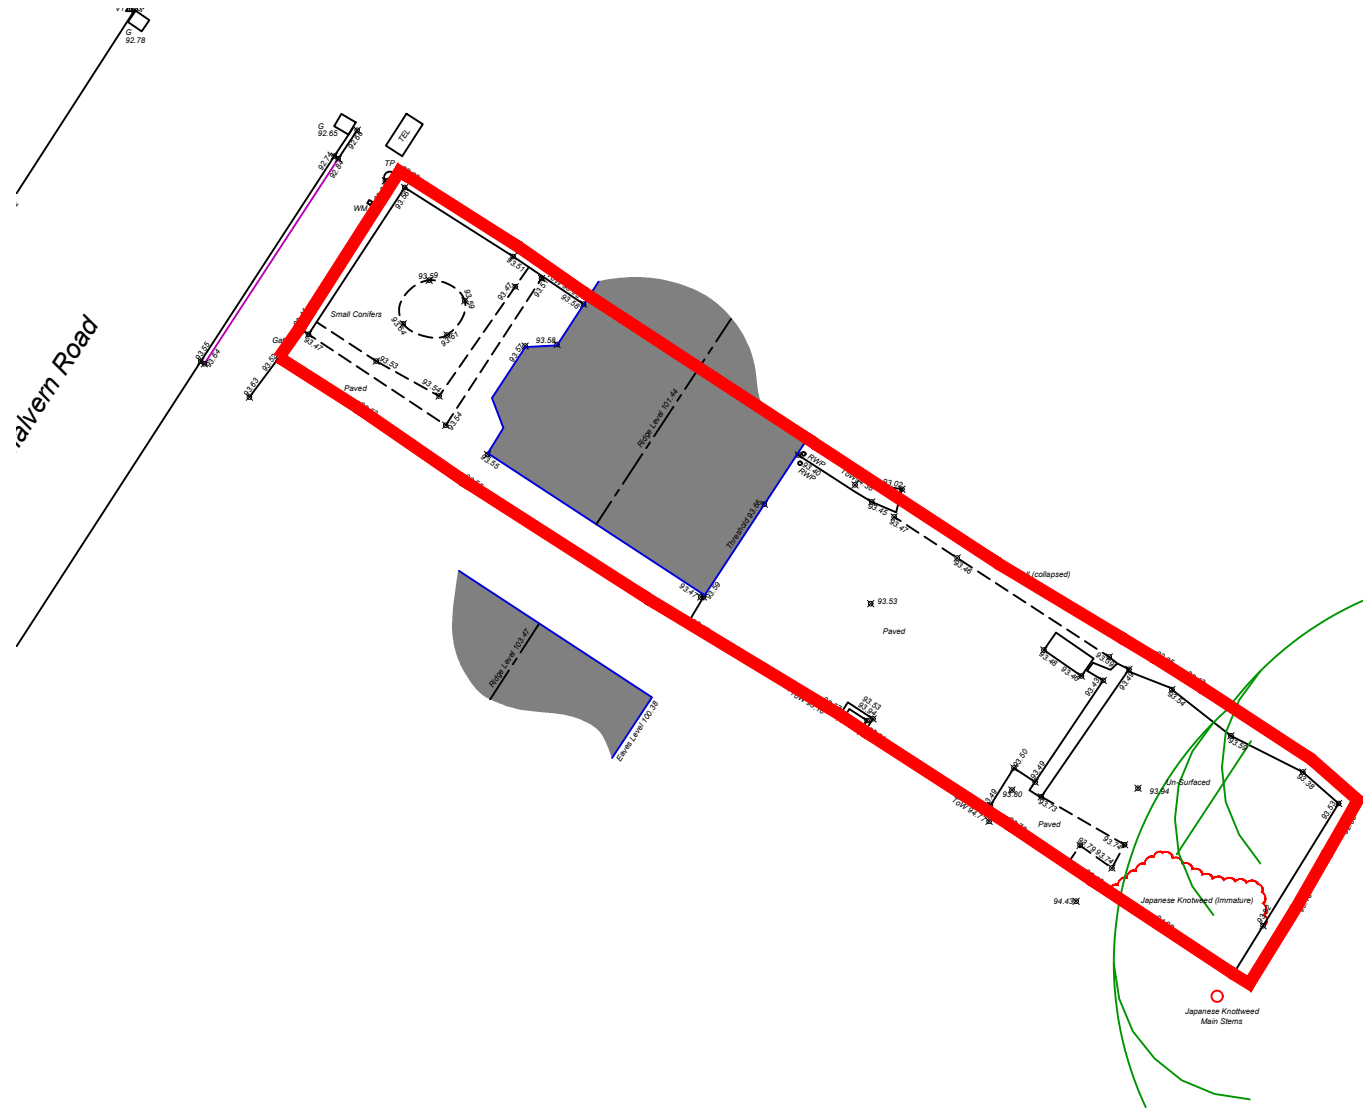

Existing Block Plan.
1:200

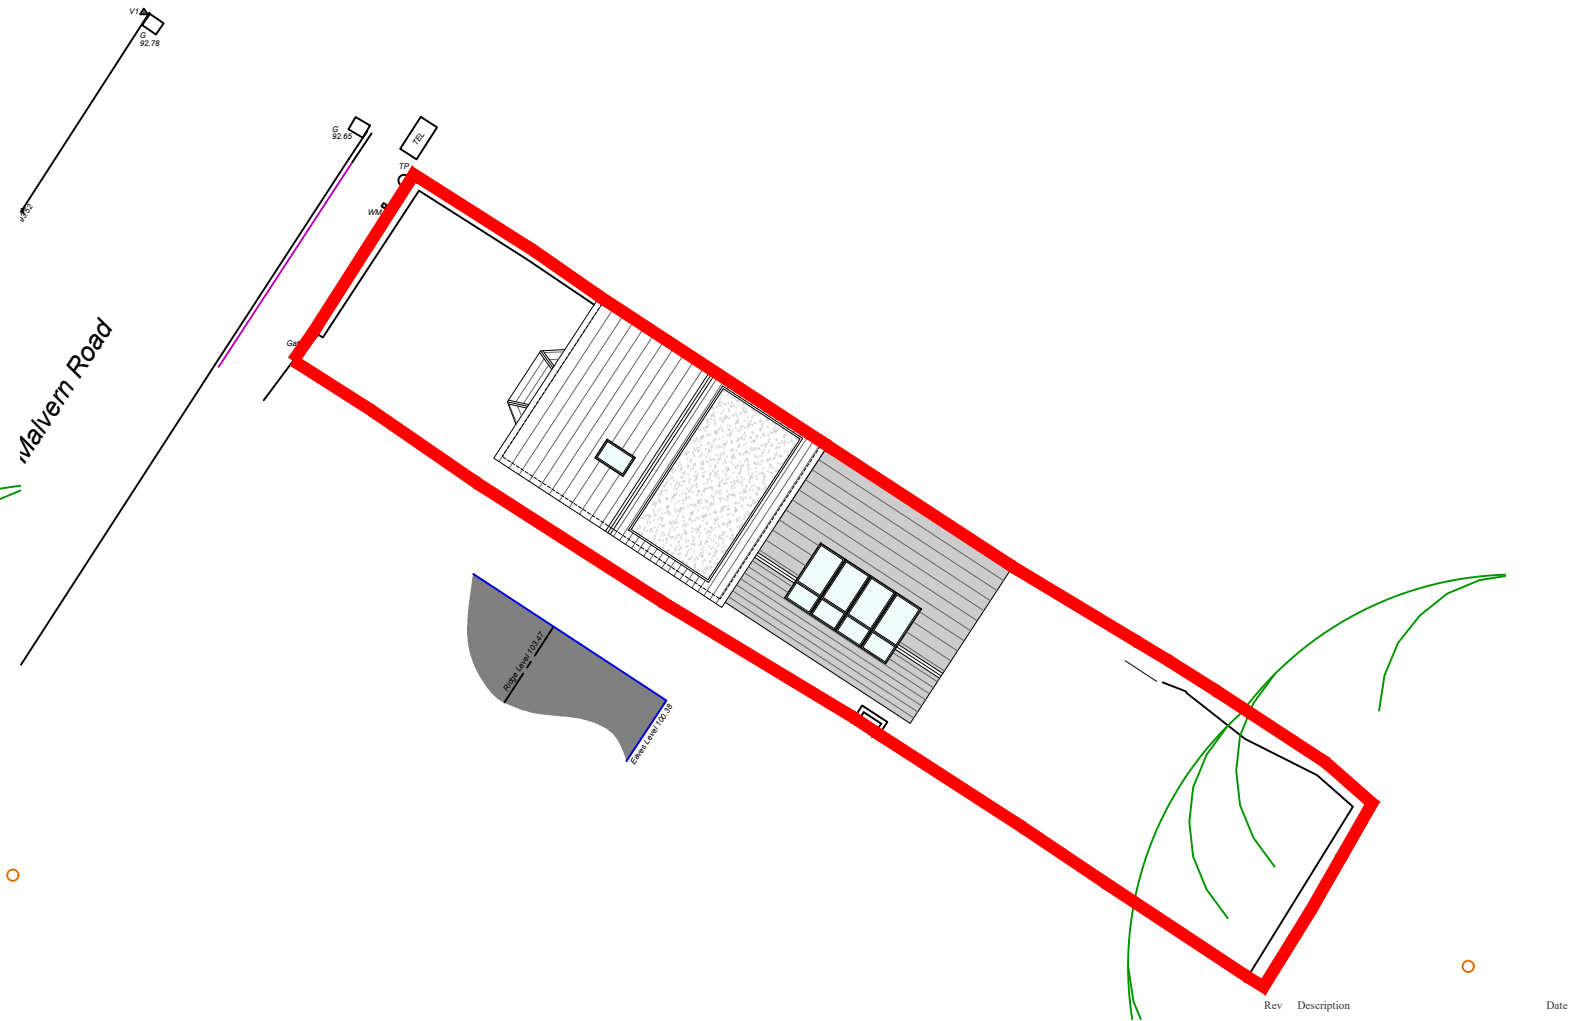

Proposed Block Plan.
1:200



Orange Design Studio.

Architecture

Mirfield
WF14 8AB
T : 01924 650930
E : jake@orangedesignstudio.co.uk
www.orangedesignstudio.co.uk

Planning

Malvern Road (20)002 /
Block Plan

ODS 228
Carbon Investments
Scale
Date
Drawn
1:200
26/11/2018
JH

Do Not Scale
© Orange Design Studio Ltd