



Notes:
- Do not scale from this drawing, all dimensions are to be checked and confirmed on site.




PROPOSED FRONT (SOUTH EAST) ELEVATION

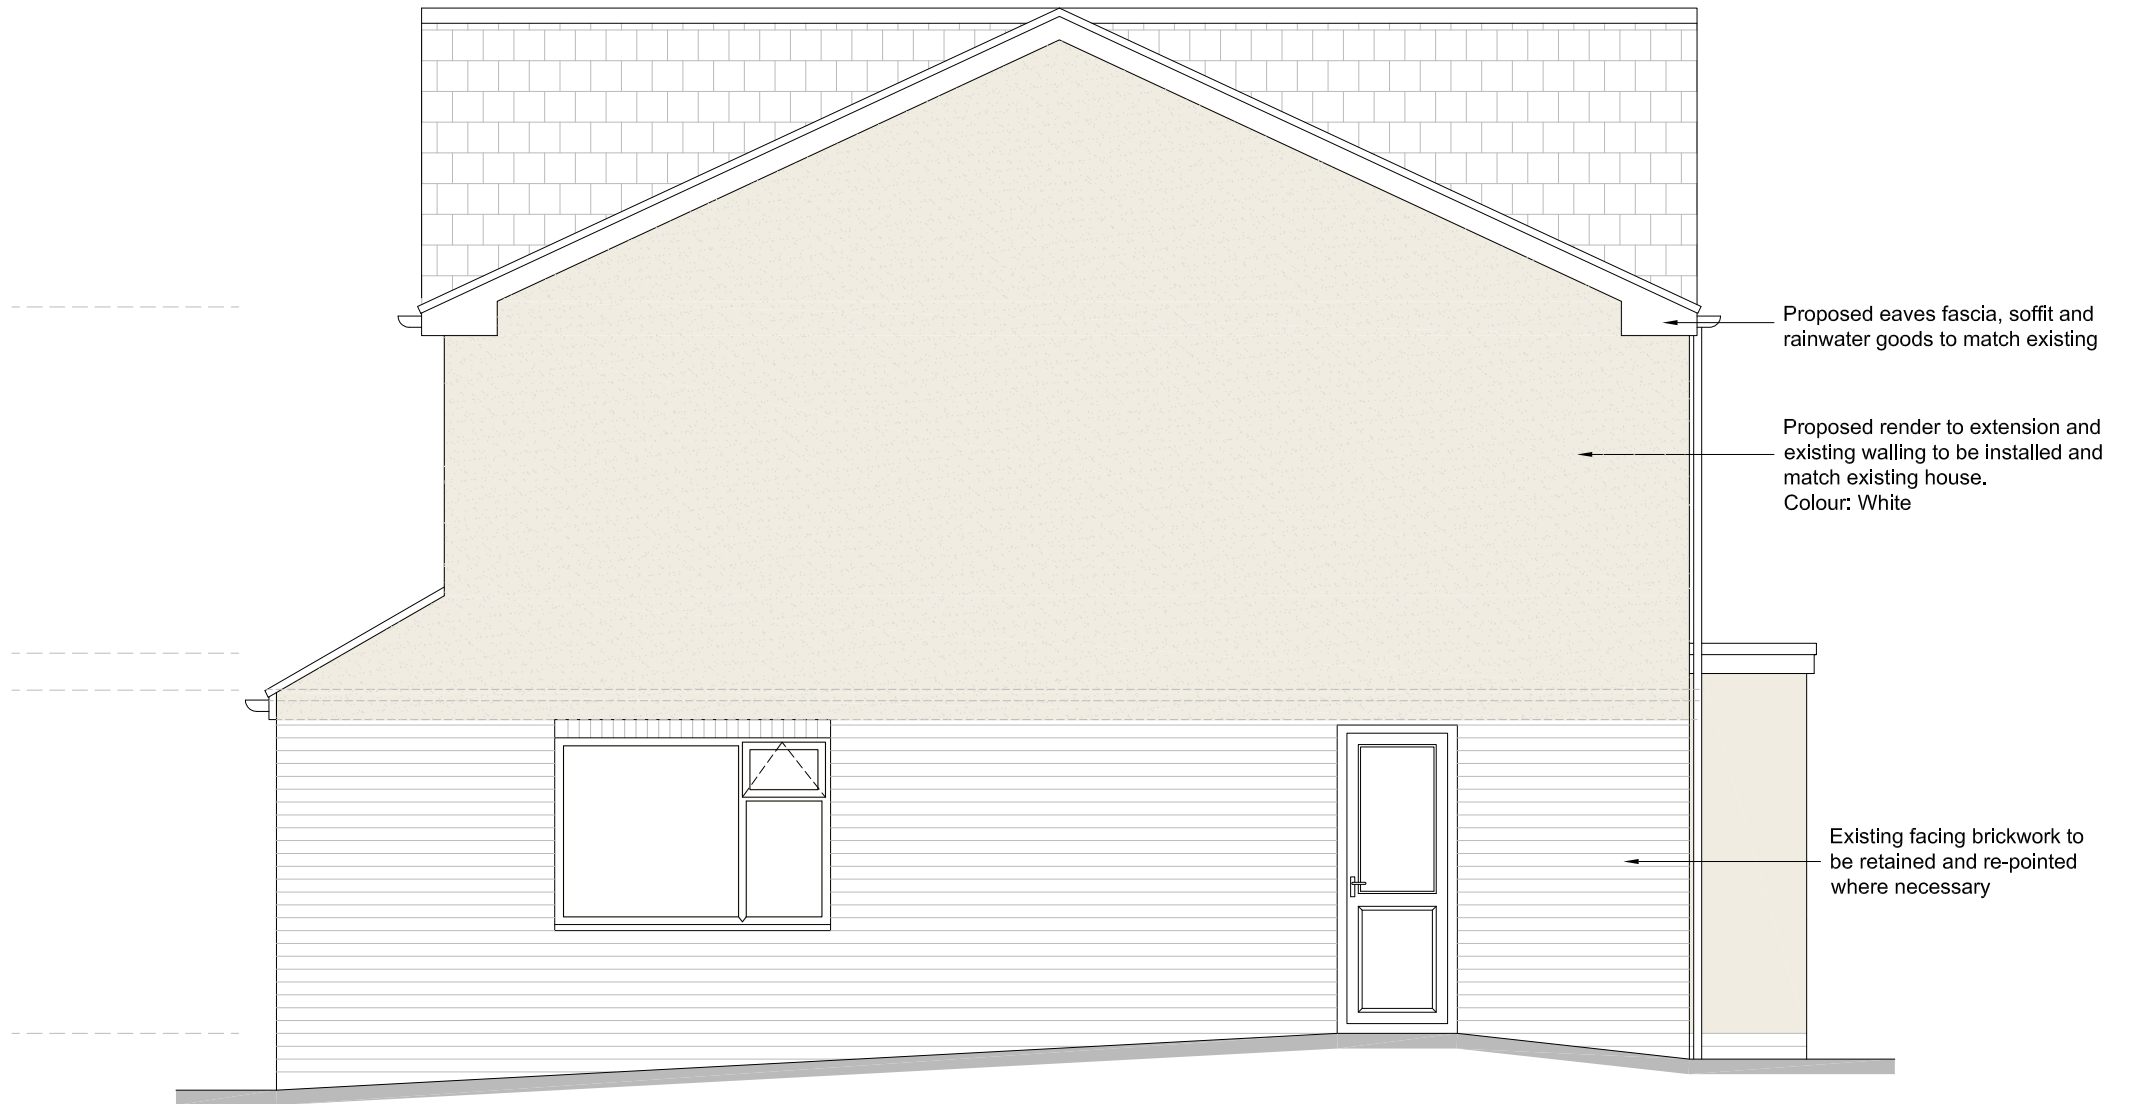

PROPOSED SIDE (NORTH EAST) ELEVATION

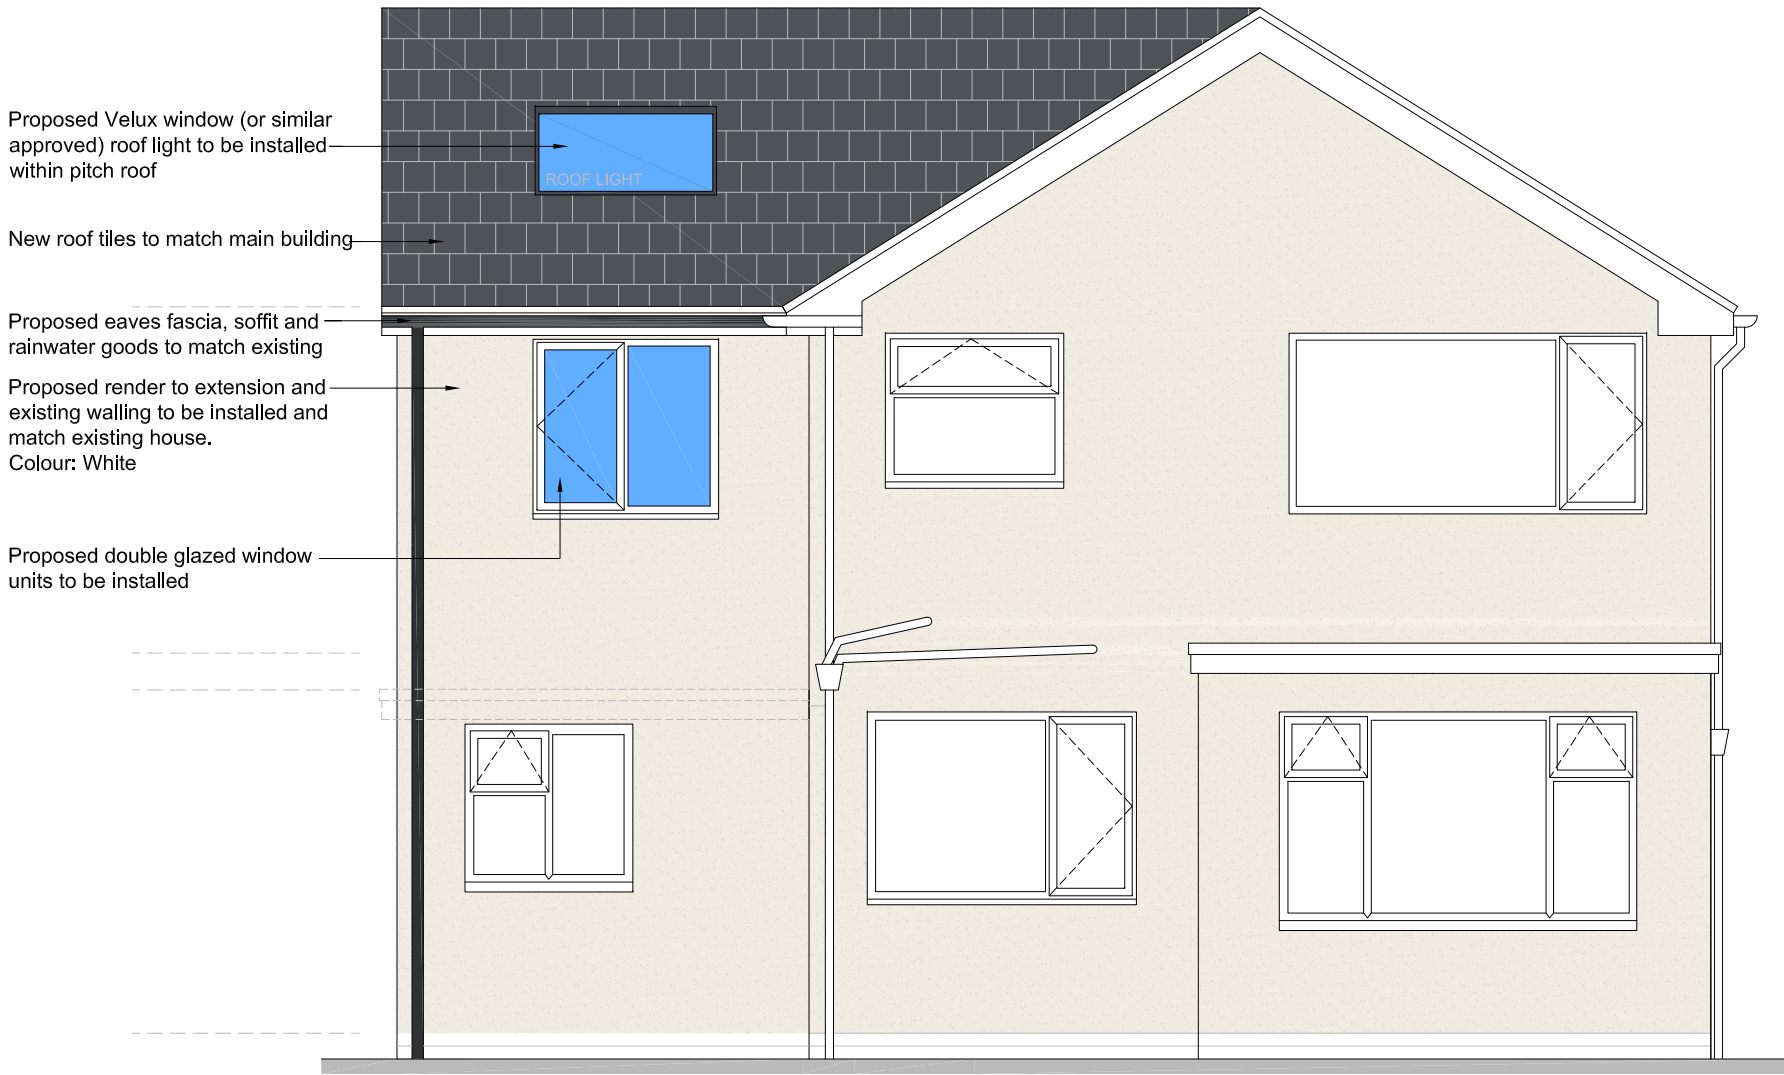

PROPOSED REAR (NORTH WEST) ELEVATION

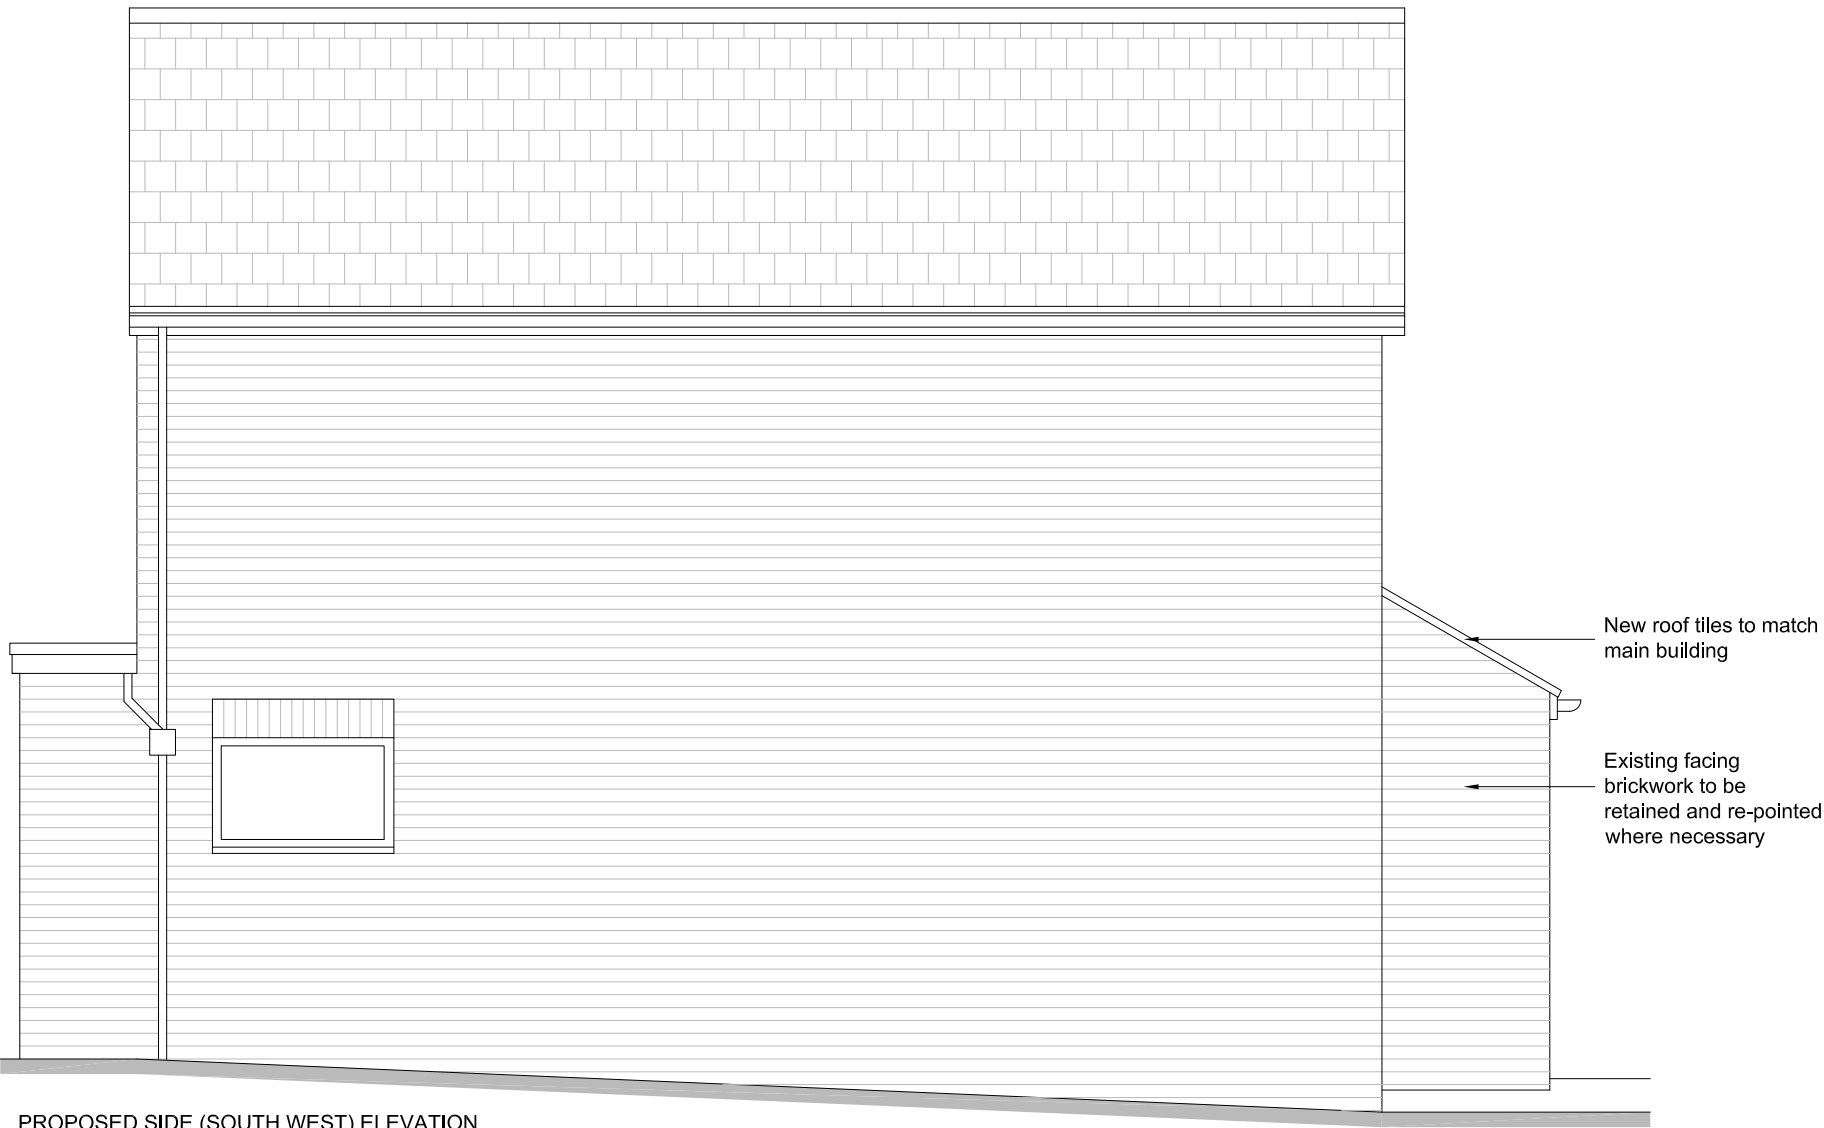

PROPOSED SIDE (SOUTH WEST) ELEVATION

Rev.	Description	Date.
Client: Mr & Mrs Nabonzy, 25 Milford Grove, Gomersal, Cleckheaton BD19 4BB		
Title: Proposed Side Extension with Internal Alterations		
Proposed Elevations		
Dwg No: 18011-P-04-002 - Option 3		
Drawn by: GAP	Date: Nov 2018	
Scale: 1:50 @ A2	Rev:	

GPD
GUY · PRICE · DESIGN

13 Aire Way, Baildon,
West Yorkshire, BD17 5HX

Mob: 07766002434
E-mail: guy@guypricedesign.co.uk