

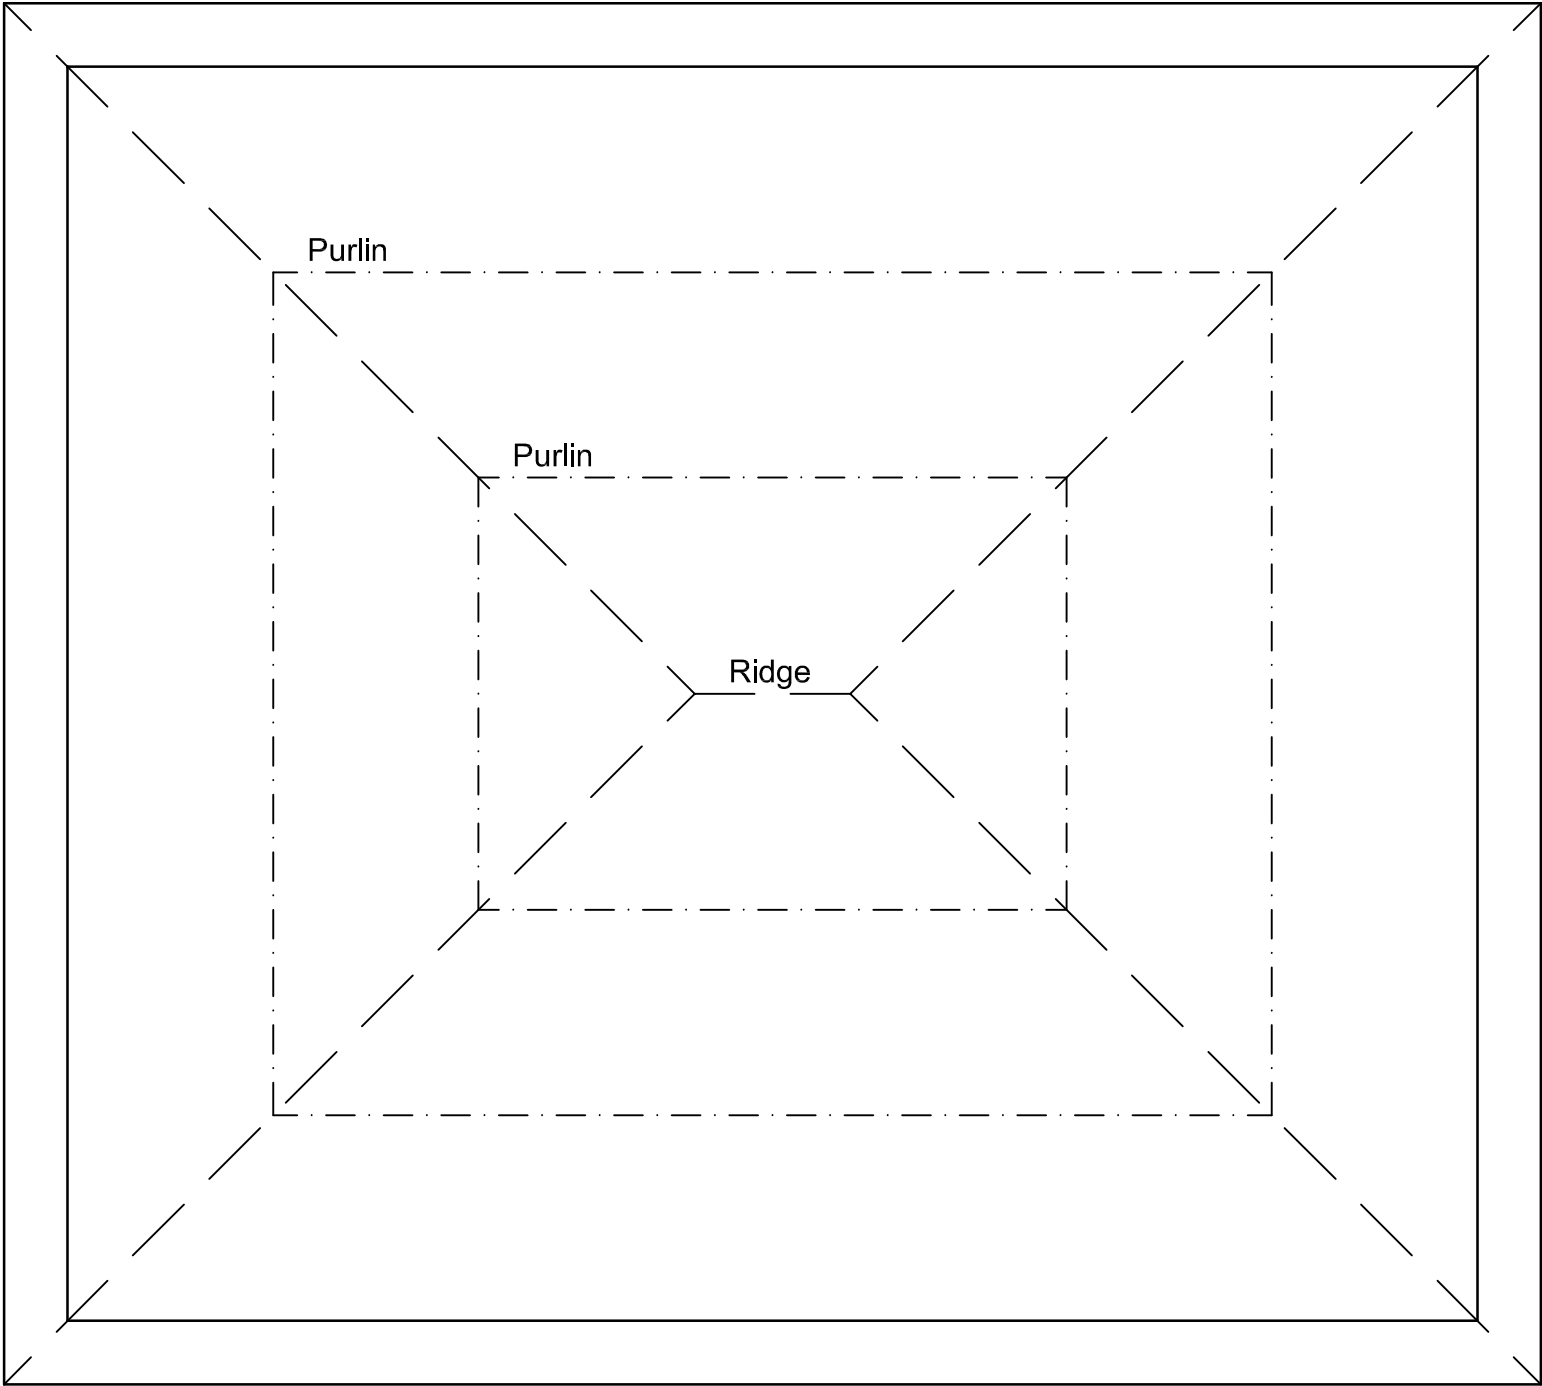
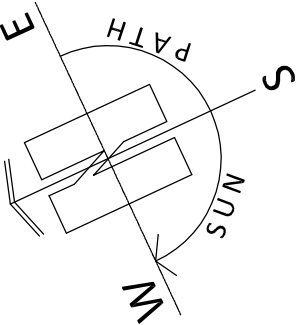
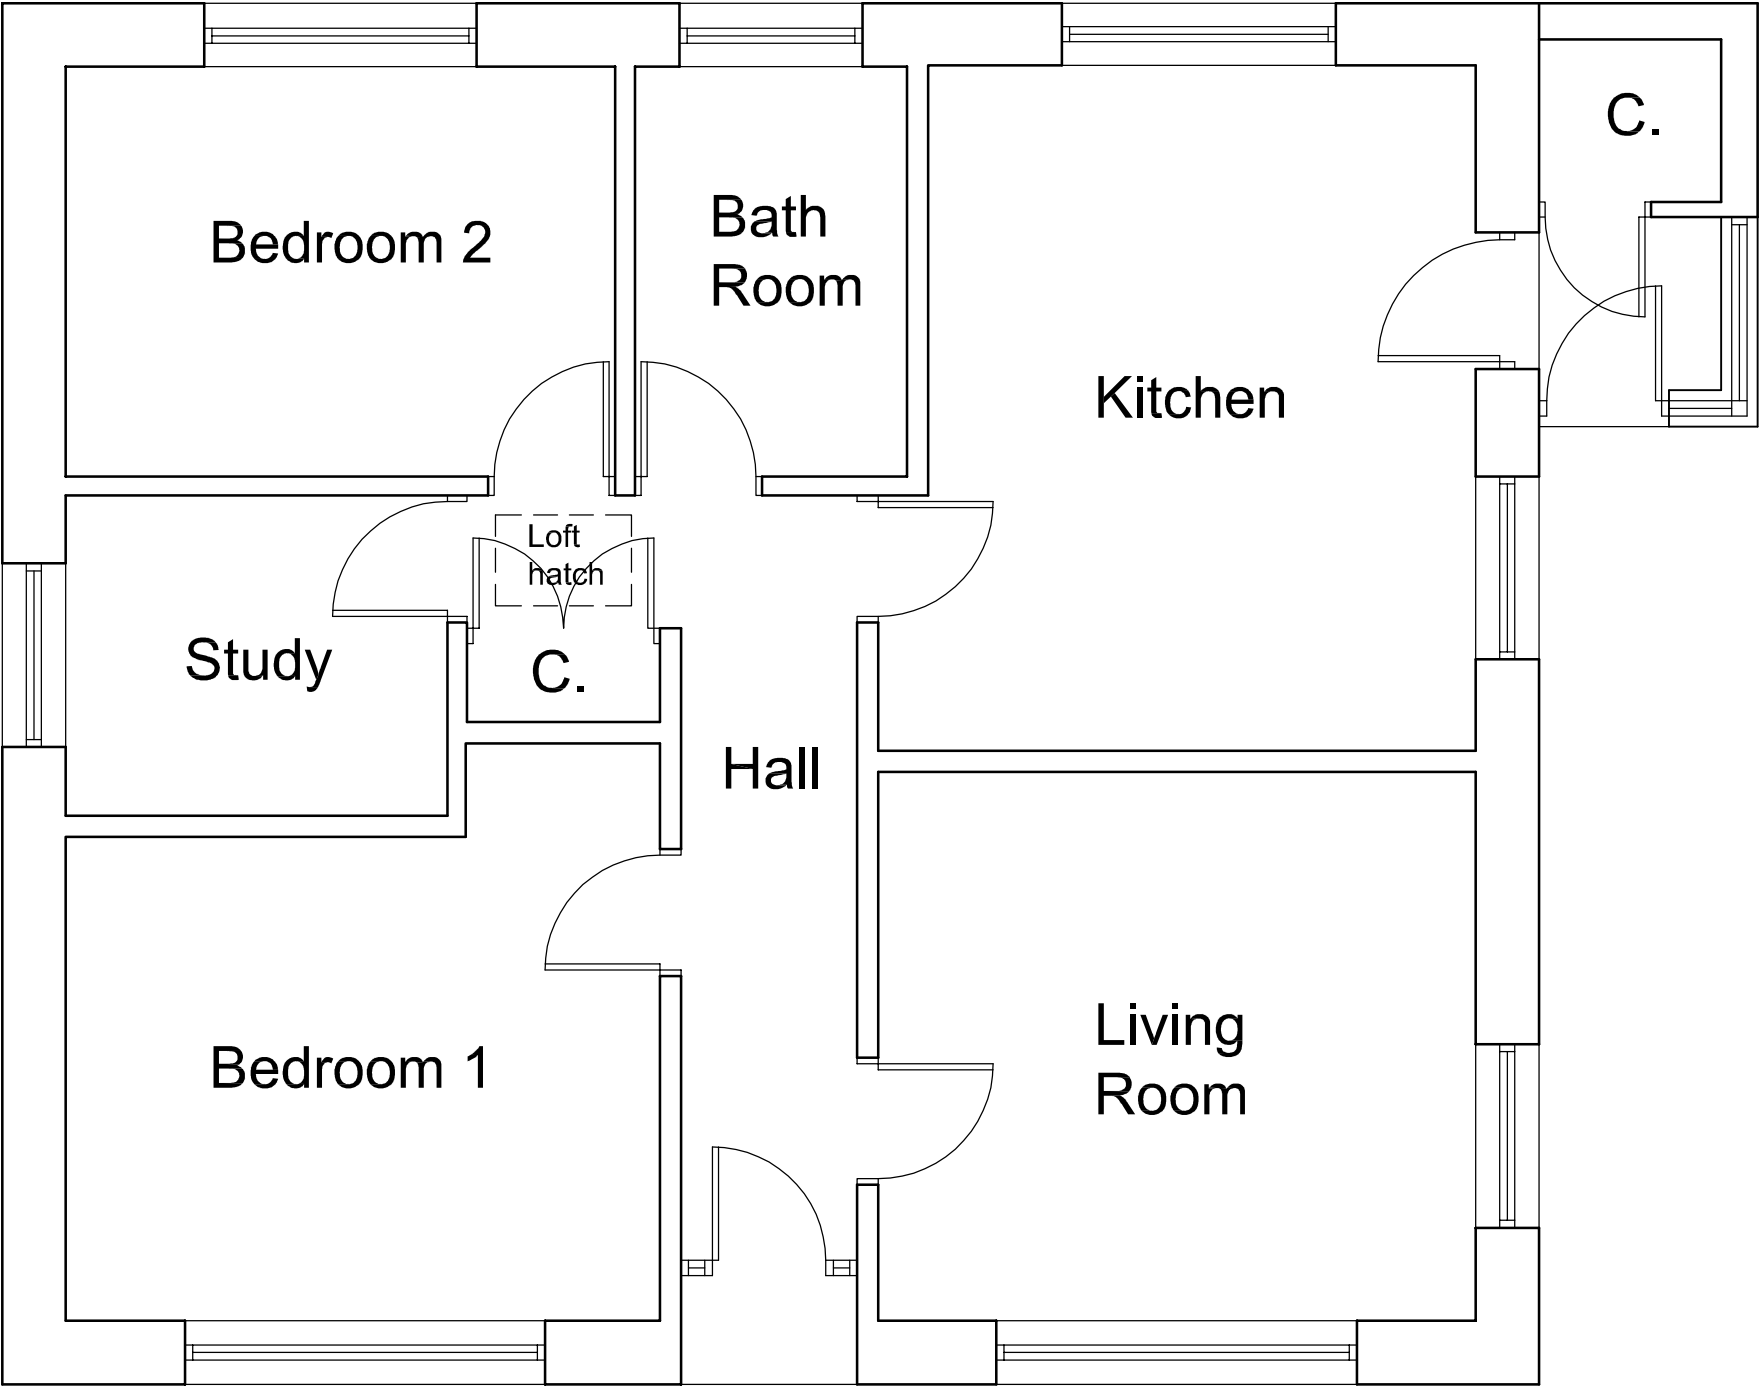


1:50

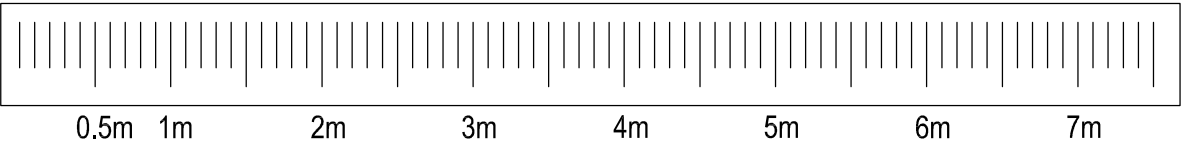

Ground Floor Plan

Roof Space

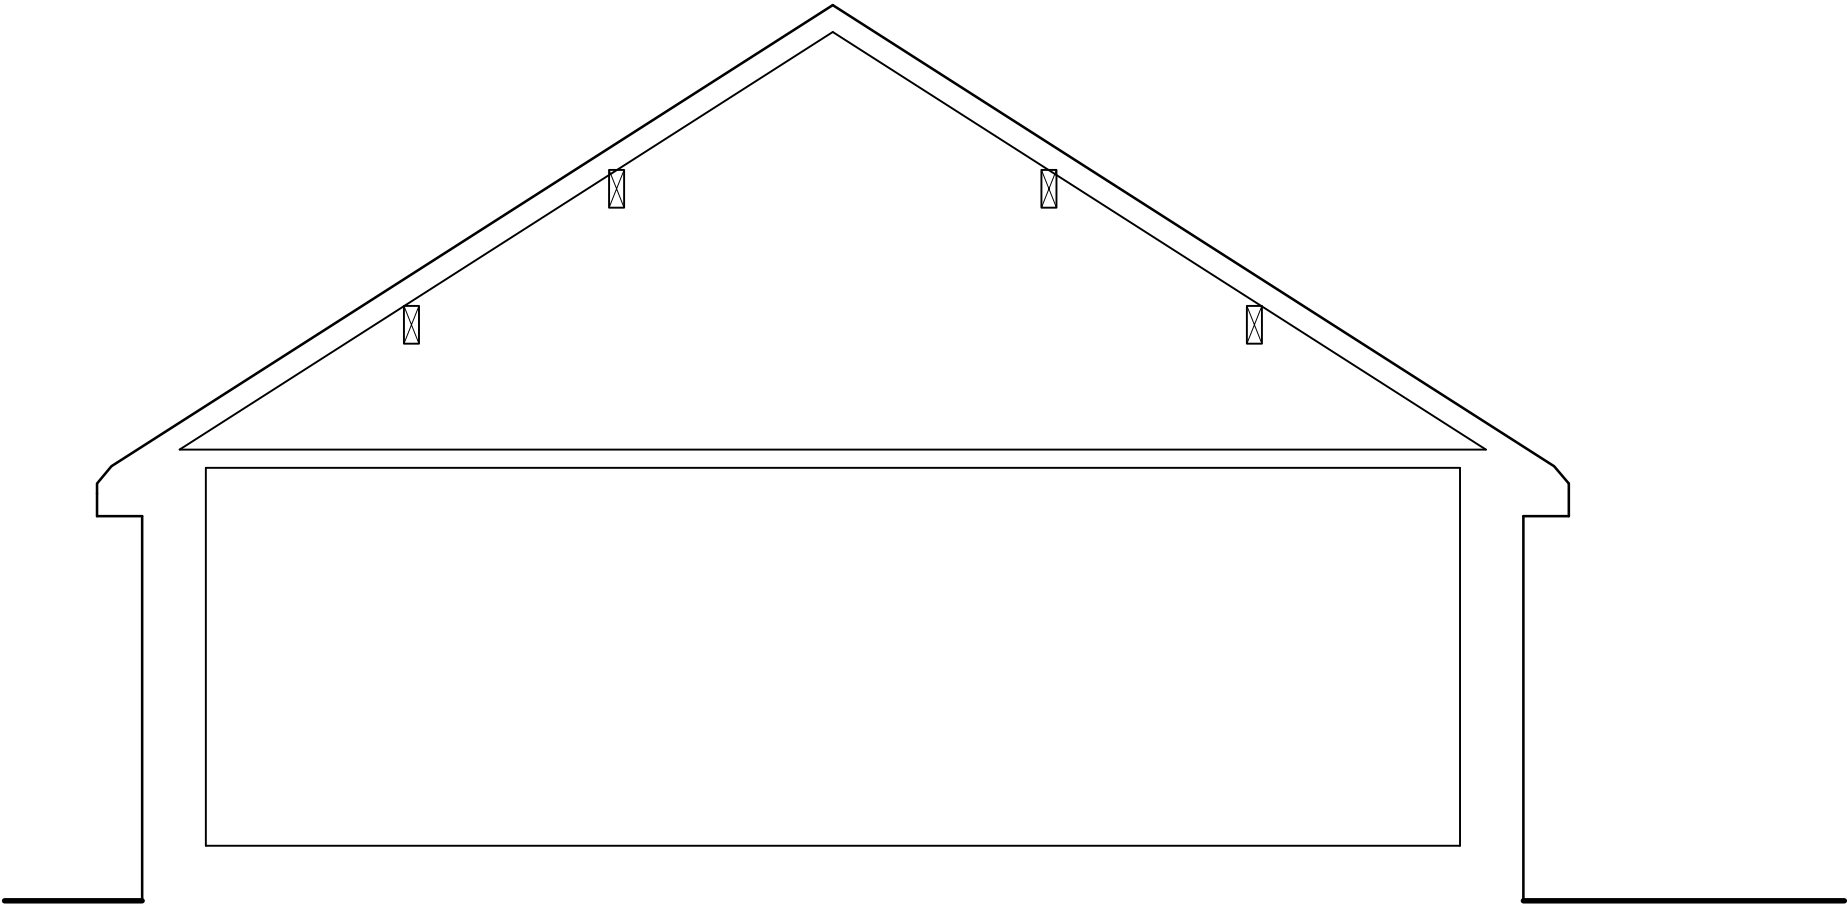

Section