

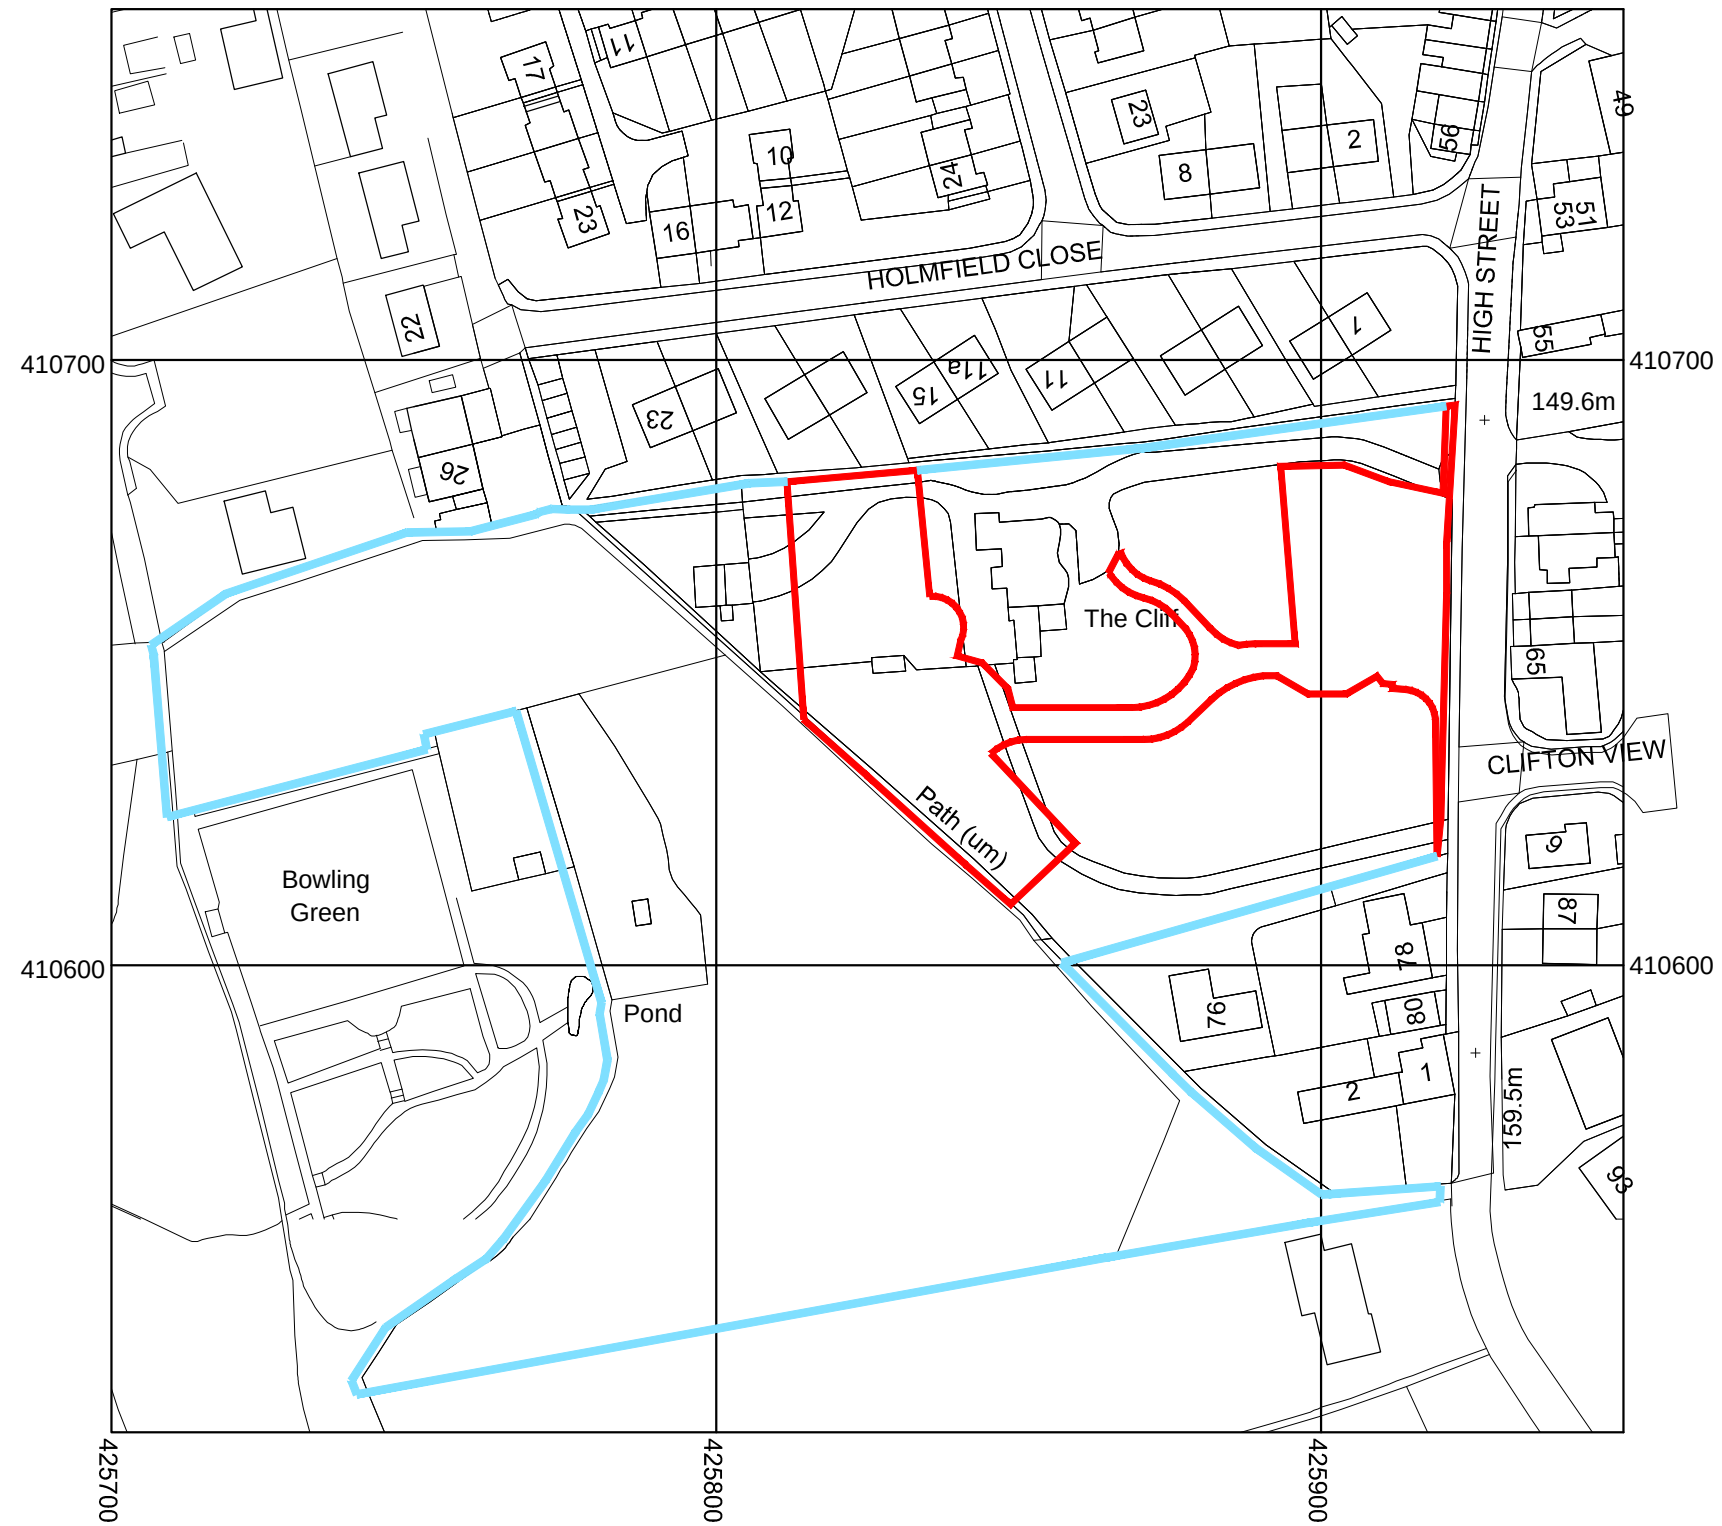


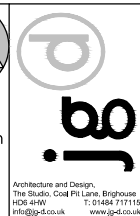

Drawings based on Ordnance Survey
(Streetwise License No 100047474)

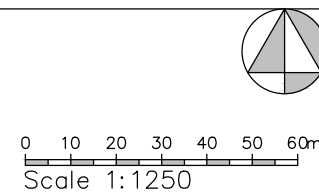

Project	Proposed Residential development, The Cliffe, Clayton West
Client	Mr R Bowett, The Cliffe, High Street, Clayton West HD8 9NS
Dwg Title	00_Site Location
Scale	1: 1250 @ A3
Date	Dec 15