


EXISTING FRONT ELEVATION




EXISTING SIDE ELEVATION

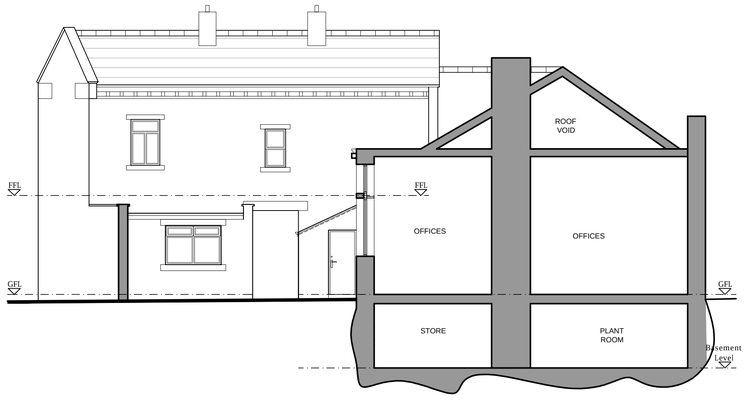


EXISTING SIDE SECTION A-A




EXISTING REAR SECTION B-B

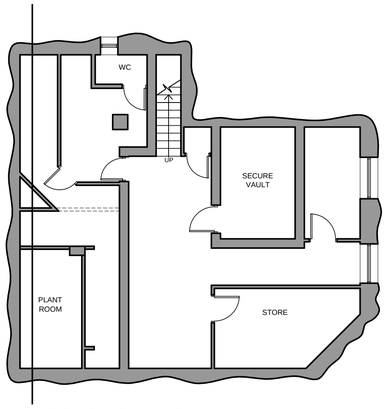

EXISTING BASEMENT PLAN

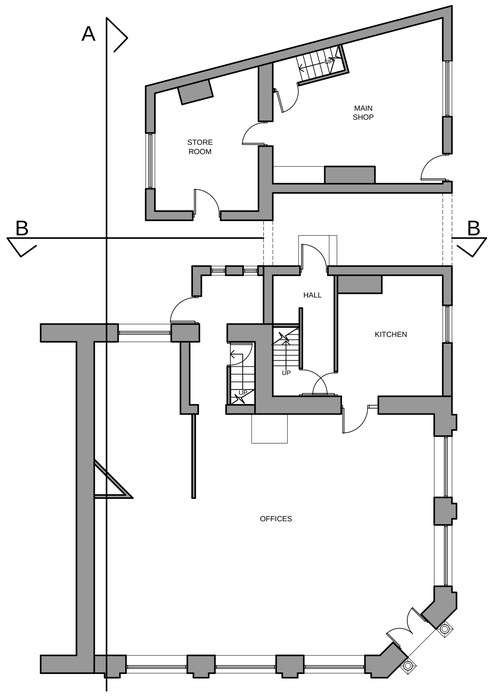

EXISTING GROUND FLOOR PLAN

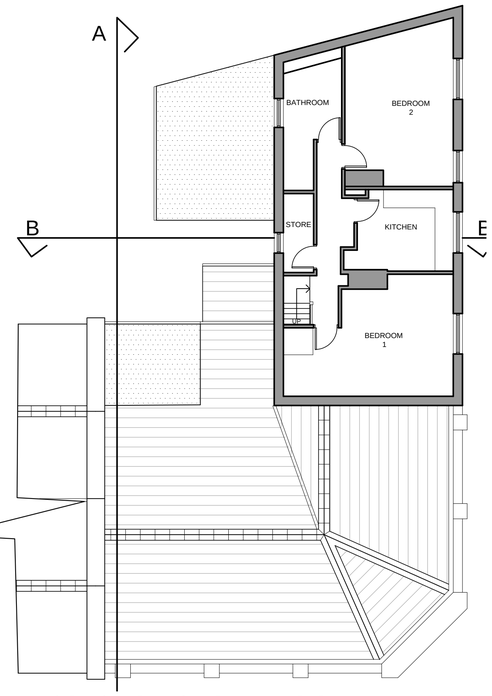

EXISTING FIRST FLOOR PLAN

Only figured dimensions should be used.

Scaled dimensions should be checked with the Architect.

This drawing together with the design, is the property and copyright of the Architect and must not be reproduced without written permission

PLANNING

Revision:

acumen
designers & architects
acumenarchitects.co.uk 01484 546000
Headrow House, Old Leeds Road, Huddersfield, HD1 1SG

CLIENT:
MR S AKHTAR

JOB TITLE:
THE OLD BANK,
50 MARKET STREET,
MILNSBRIDGE,
HUDDERSFIELD

DRAWING TITLE:
PLANS, ELEVATIONS & SECTIONS AS EXISTING

DRAWN: JA	DATE: OCT 2018
CHECKED: JC	SCALE: 1:100 @ A1
DRAWING NUMBER:	2566 - 01