


PROPOSED FRONT ELEVATION



PROPOSED SIDE ELEVATION

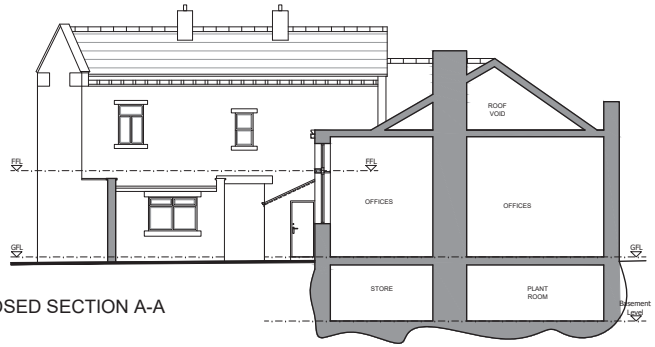

PROPOSED SECTION A-A




PROPOSED SECTION B-B


UNIT 1
GROUND FLOOR = 424SQFT
TOTAL = 424SQFT

UNIT 2
BASEMENT FLOOR = 314SQFT
GROUND FLOOR = 514SQFT
TOTAL = 828SQFT


UNIT 3
BASEMENT FLOOR = 590SQFT
GROUND FLOOR = 683SQFT
TOTAL = 1273SQFT

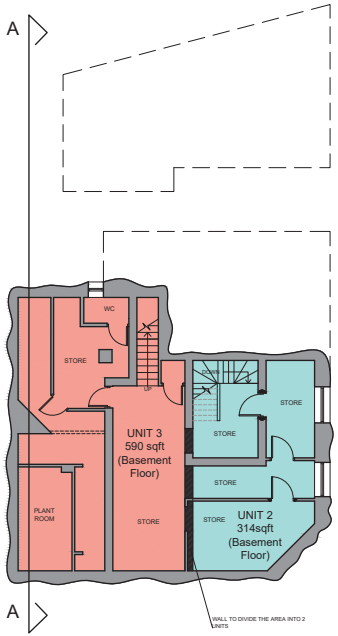

PROPOSED BASEMENT PLAN

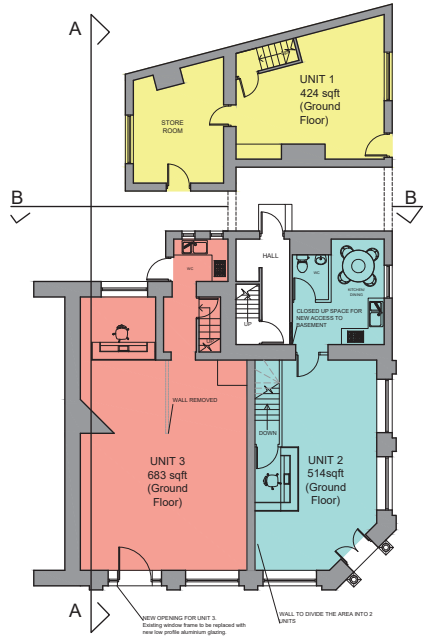

PROPOSED GROUND FLOOR PLAN

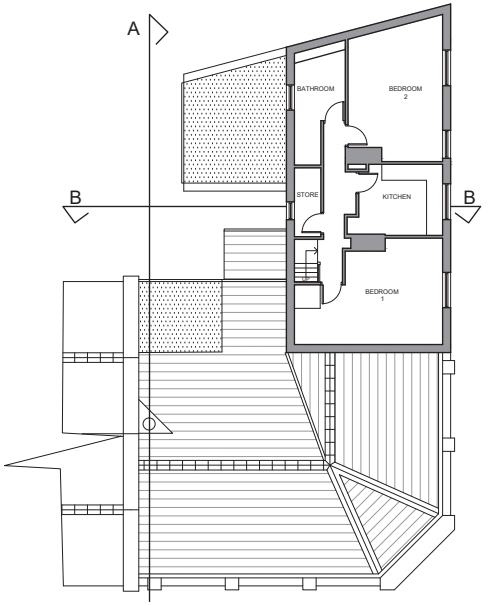

PROPOSED FIRST FLOOR PLAN

Only figured dimensions should be used.

Scaled dimensions should be checked with the Architect.

This drawing together with the design, is the property and copyright of the Architect and must not be reproduced without written permission

PLANNING

Rev B:
Window on front elevation shown to be new low profile aluminium unit following LPA comment. JF 15.02.19

Rev A:
Door to front elevation amended. amended door opening reflected on plan. JF 15.02.19

Revision:

acumen
designers & architects
acumenarchitects.co.uk 01484 546000
Headrow House, Old Leeds Road, Huddersfield, HD1 1SG

CLIENT:
MR S AKHTAR

JOB TITLE:
THE OLD BANK,
50 MARKET STREET,
MILNSBRIDGE,
HUDDERSFIELD

DRAWING TITLE:
PLANS, ELEVATIONS & SECTIONS AS PROPOSED

DRAWN: AO	DATE: OCT 2018
CHECKED: JC	SCALE: 1:100 @ A1
DRAWING NUMBER:	2566 - 02B