STREET ELEVATION FACING SITE LOOKING SOUTH 1:200
(BUILDINGS ON OPPOSITE SIDE OF MANCHESTER ROAD - DOTTED)

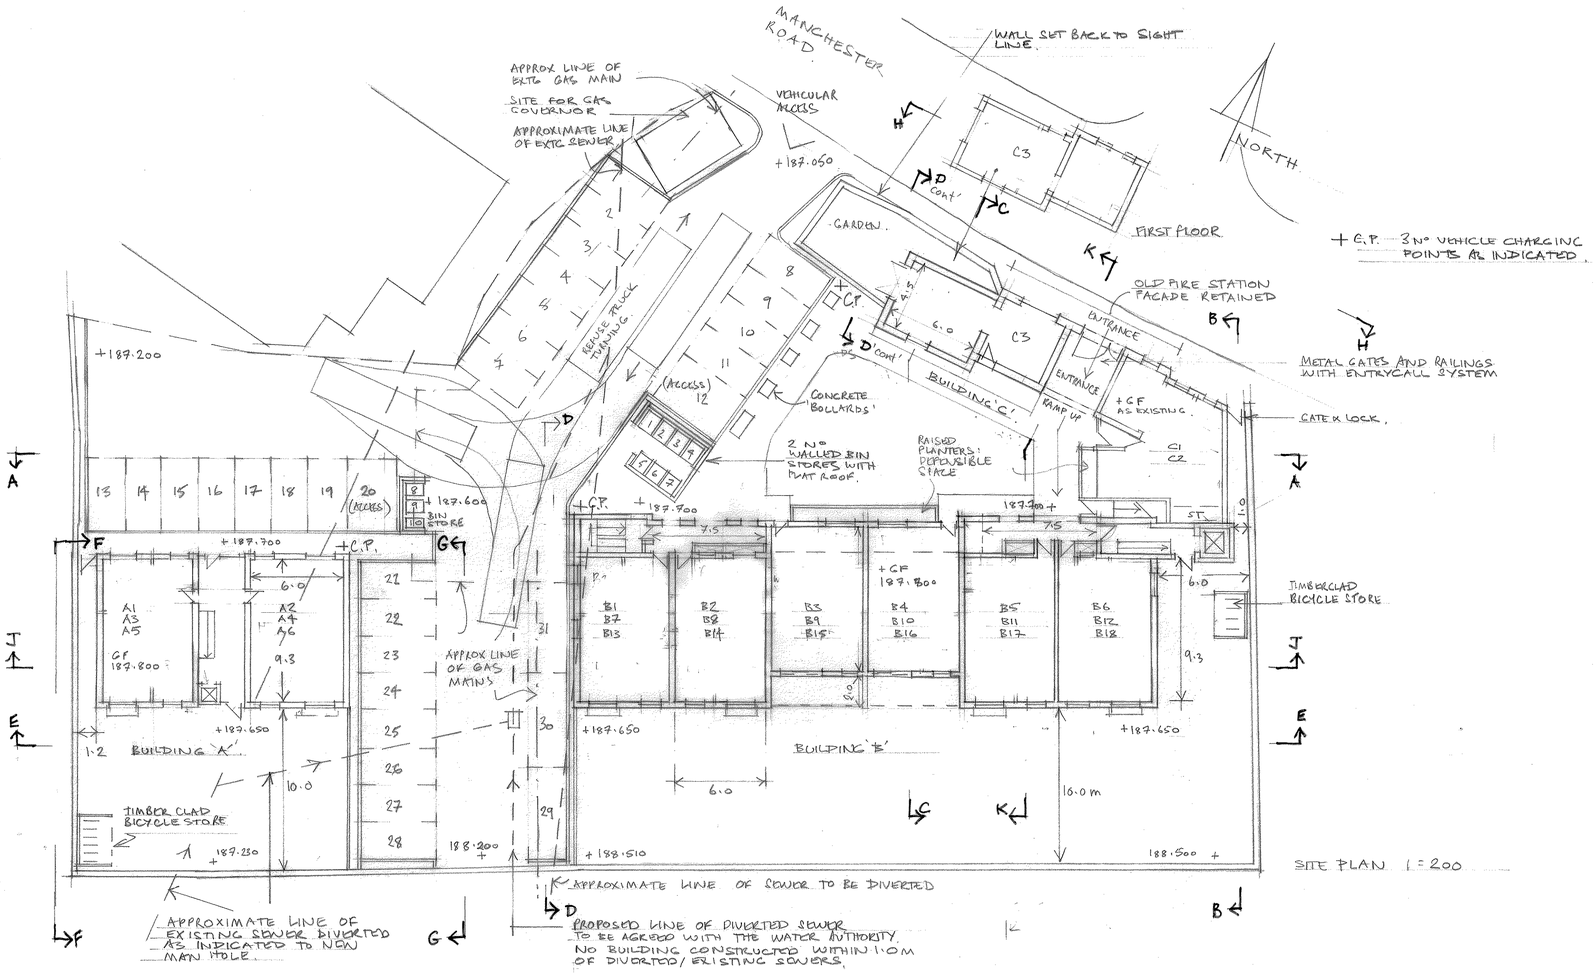

SITE PLAN 1:200

FOR FLOOR PLAN LAYOUTS TO INDIVIDUAL FLATS REFER TO DRWG 2017-438-104.

0 2 4 6 8 10 12 14 16 18 20
METRES @ A1.

REV 'B' 14/05/18 BIN STORE ENLARGED, CHARGING POINTS SHOWN, FURTHER SEWER DIVERSION

PROPOSED RESIDENTIAL DEVELOPMENT AT THE OLD FIRE STATION - MARSDEN			
CLIENT : S.B.HOMES LTD			
WILLIAM BEST RIBA THE CHAPEL HOUSE 22, POLE GATE SCAMMONDEN, WEST YORKS, HD3 3FW TEL 01484 845896.	SITE PLAN AND STREET ELEVATION		
	SCALE	DRAWN BY	DATE
	1:200	WB	10/01/2018
	2017/438-100		'B'