



41865 (E)

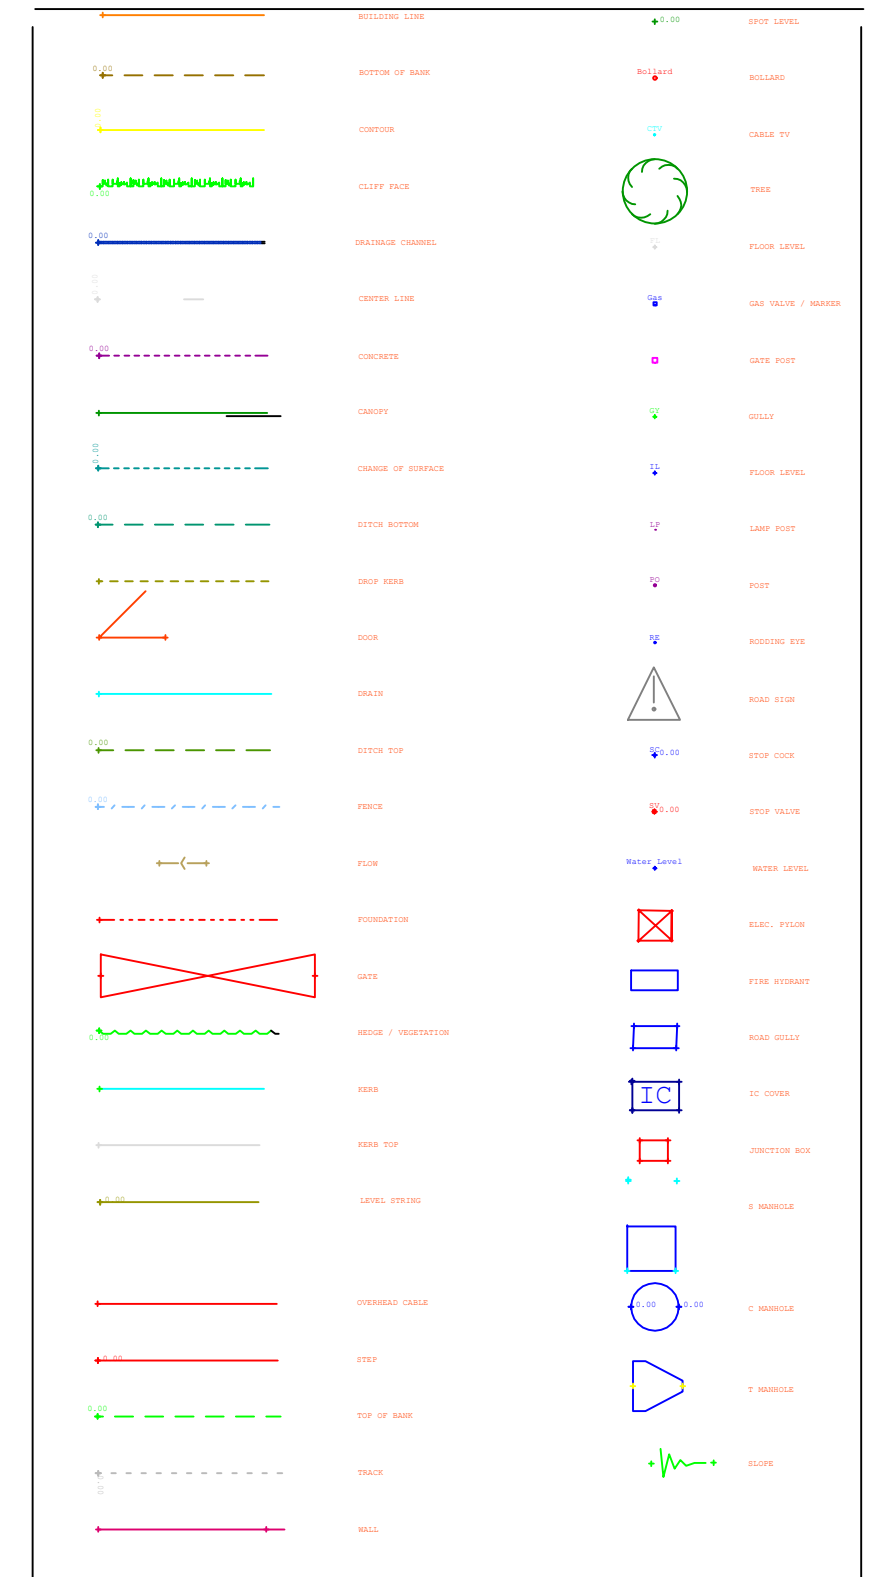

| Rev                                                    | Description | Date          |
|--------------------------------------------------------|-------------|---------------|
| PROPOSED DEVELOPMENT AT<br>COMMON END LANE HUDDERFIELD |             |               |
| DAVID COX ARCHITECTS                                   |             |               |
| TOPOGRAPHICAL SURVEY                                   |             |               |
| 181218/TOP                                             | Drawn       | G. J. Brookes |
|                                                        | Date        | DEC 2018      |
|                                                        | Scale       | 1:250@A1      |

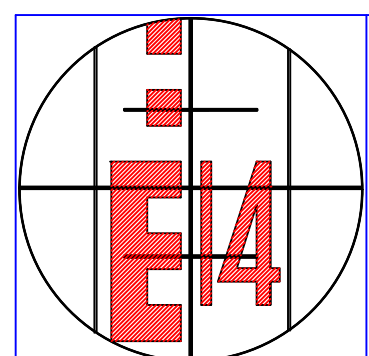

TEL: 01253 766135  
MOBILE: 07973 266034  
E-MAIL: gjbrookesltd@hotmail.com

This drawing and all the information contained thereon is subject to copyright and must not be reproduced in part or in whole without the written consent of G J Brookes Ltd.  
Any unauthorised reproduction infringes copyright and may lead to prosecution.

