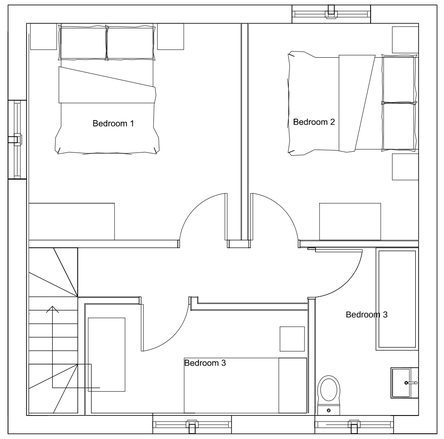

FIRST FLOOR PLAN
PLOT 3

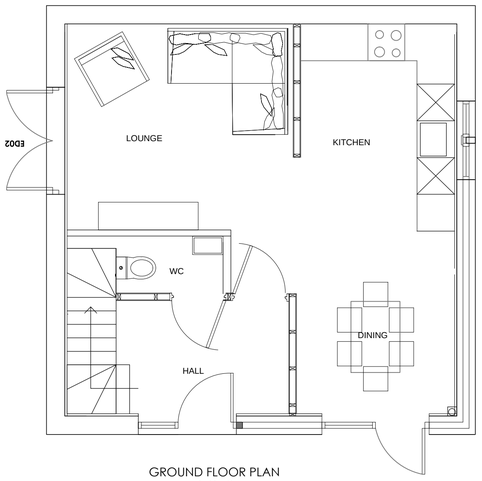

GROUND FLOOR PLAN
PLOT 3



FRONT ELEVATION
PLOTS 1 & 2

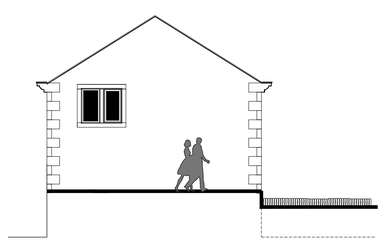

REAR ELEVATION
PLOTS 1 & 2

SECOND FLOOR PLAN
PLOTS 1 & 2

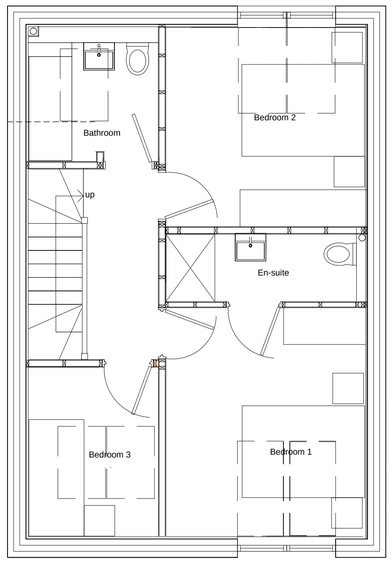

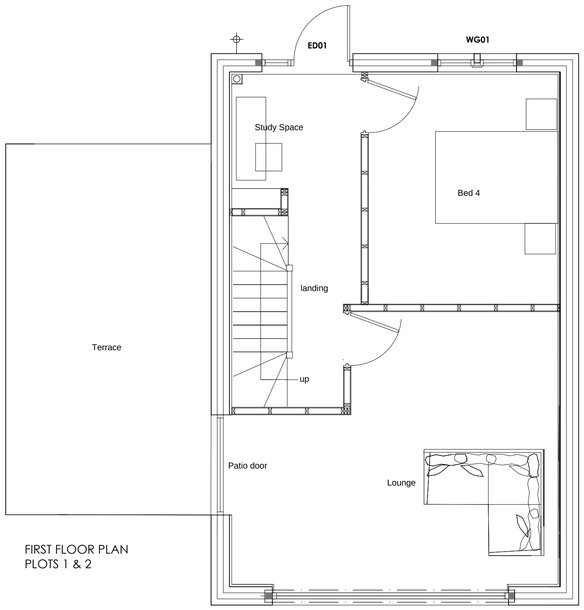

FIRST FLOOR PLAN
PLOTS 1 & 2

WG02

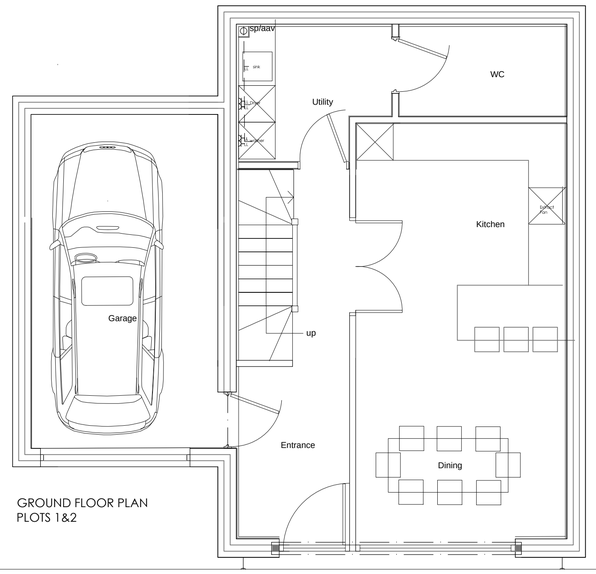

GROUND FLOOR PLAN
PLOTS 1&2

NOTE: ALL DIMENSIONS SHOWN ARE PROVISIONAL DIMENSIONS ONLY & SHOULD NOT BE READ AS EXACT MEASUREMENTS.
THESE MAY NEED TO BE ALTERED DUE TO SITE CONSTRAINTS/ INSPECTION
THE DRAWINGS AND DESIGN ARE THE COPYRIGHT OF L'ARCHE DEVELOPMENTS YORKSHIRE LTD & SHOULD NOT BE RE-PRODUCED WITHOUT PRIOR PERMISSION

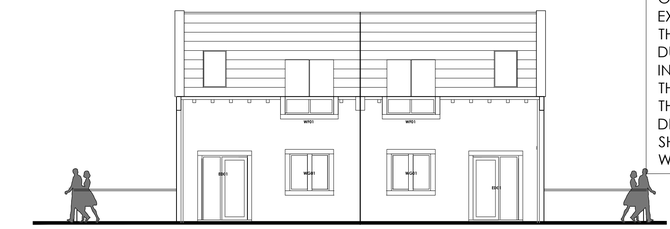

Rear Elevation

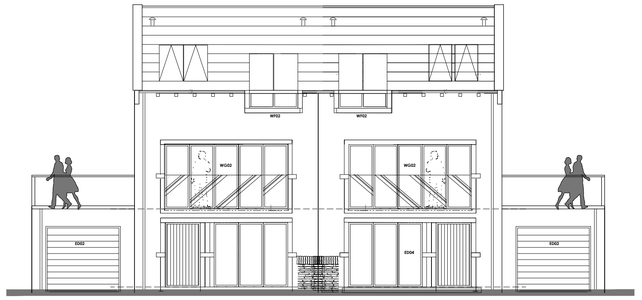

Front Elevation

East Elevation

West Elevation

DRAWING DESCRIPTION
PLANS & ELEVATIONS
AS PROPOSED PLOTS 1-3

JOB TITLE
SITE OFF LOW GATE, KIKRBURTON ADJ TO 1 LOWGATE KIRKBURTON

CLIENT
MR D. HIRST

DRAWN BY
SCALE 1:50/100 @ A1
DATE DEC 2018
DRAWING NO. 1051/00-03
REVISION -
CHECKED

L'ARCHE DEVELOPMENTS
L'Arche Developments (Yorkshire) Ltd
12 Manor Road
Farnley Tyas
HD4 6UL
mail@larchedevelopments.co.uk
Company Reg:8145594 VATReg: 141626355
Claire Parker-Hugill 07787226469 & Emma Hanks 07779726443