This drawing is copyright. © Beam Consulting Engineers Ltd.

A1

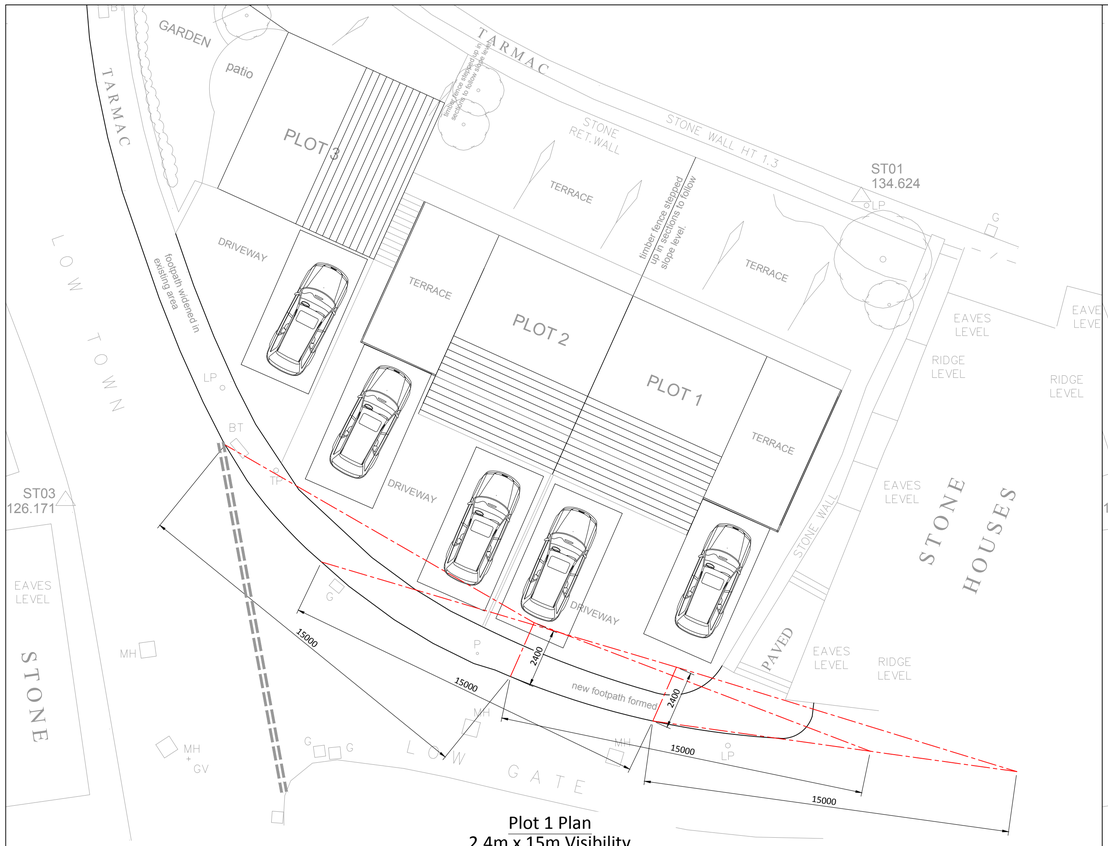

Plot 1 Plan
2.4m x 15m Visibility
(Scale 1:125)



Plot 2 Plan
2.4m x 15m Visibility
(Scale 1:125)



Plot 3 Plan
2.4m x 15m Visibility
(Scale 1:125)

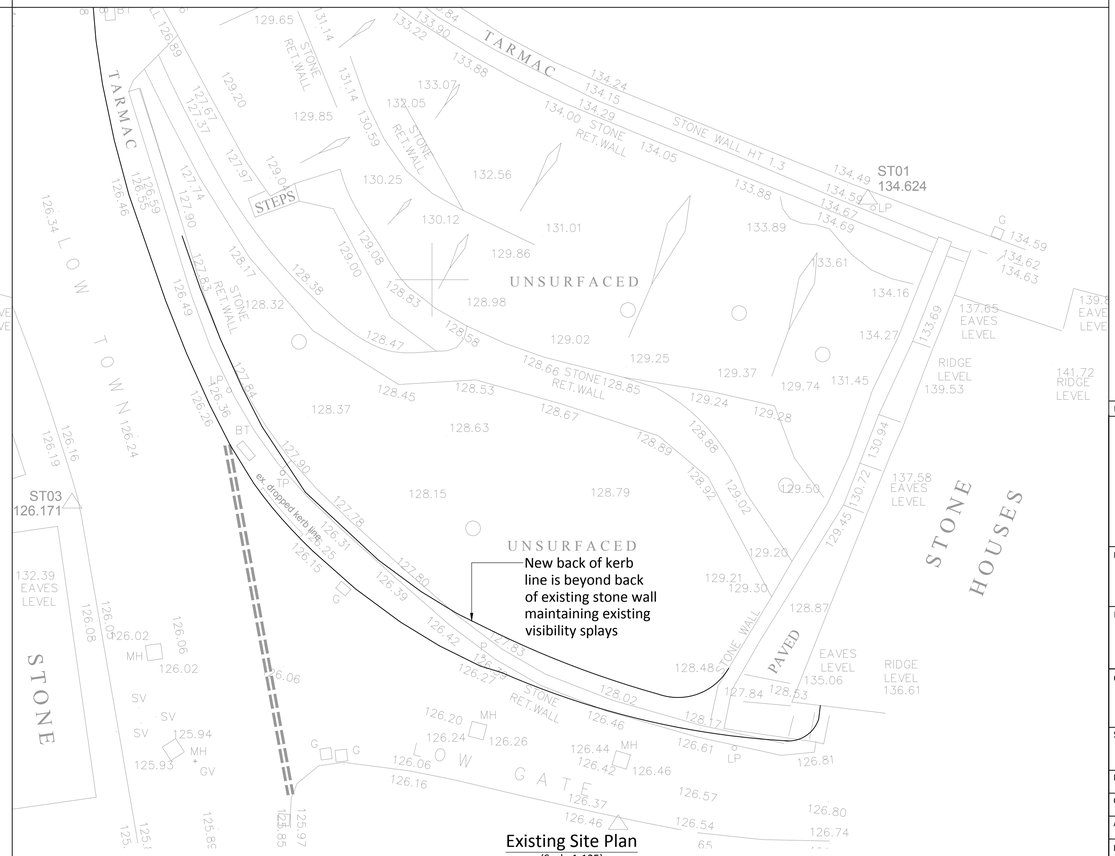

Existing Site Plan
(Scale 1:125)

DESCRIPTION	REV	DATE	CHK	APR

beamconsulting

Beam Consulting
14 Bond Street
Wakefield
WF1 2QP
Tel: 01924 361653
Fax: 01924 364631

PROJECT
Site Off Low Gate, Kirkburton

DRAWING TITLE
Visibility Splays
Sheet 1 of 2

CLIENT
L'Arche Developments

STATUS
Information

DRAWN	JD	DATE	27/03/19
CHECKED	KGP	SCALE	AS SHOWN @ A1
APPROVED	KGP		

DRAWING NUMBER	REVISION
186-31-001	-