NOTE: ALL DIMENSIONS SHOWN ARE PROVISIONAL DIMENSIONS ONLY & SHOULD NOT BE READ AS EXACT MEASUREMENTS.
THESE MAY NEED TO BE ALTERED DUE TO SITE CONSTRAINTS/ INSPECTION
THE DRAWINGS AND DESIGN ARE THE COPYRIGHT OF L'ARCHE DEVELOPMENTS YORKSHIRE LTD & SHOULD NOT BE RE-PRODUCED WITHOUT PRIOR PERMISSION

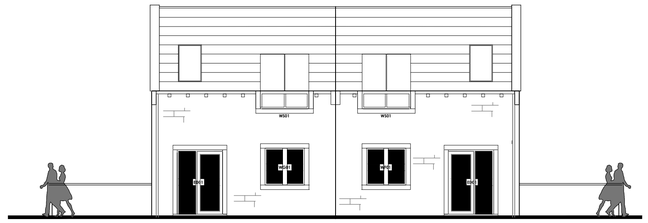

Rear Elevation

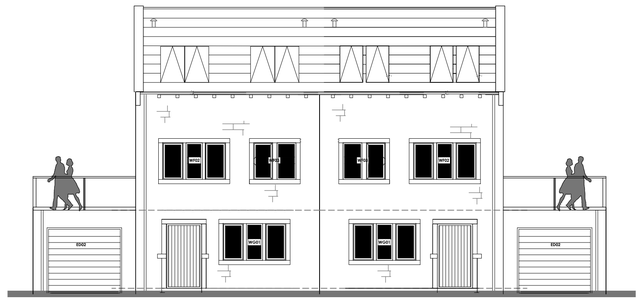

Front Elevation

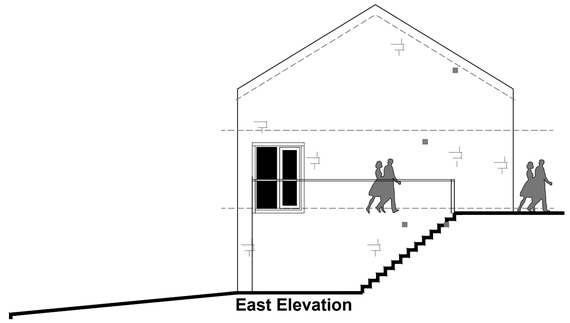

East Elevation

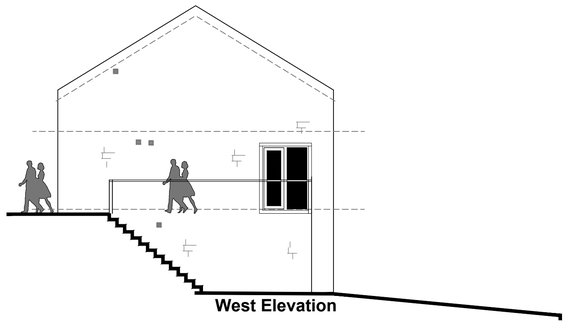

West Elevation

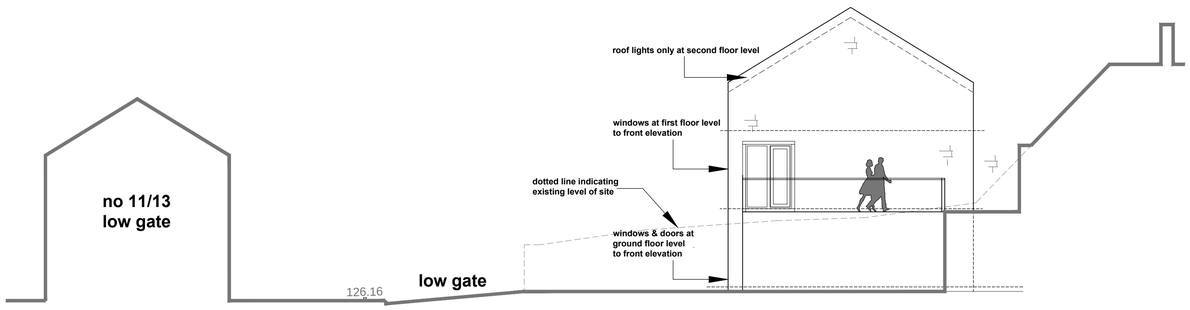



Existing Street Scene of East Elevation

DRAWING DESCRIPTION

PLANS & ELEVATIONS
AS PROPOSED PLOTS 1-3

JOB TITLE

SITE OFF LOW GATE, KIKRBURTON ADJ
TO 1 LOWGATE KIRKBURTON

CLIENT

MR D. HIRST

DRAWN BY

SCALE 1:50/100 @ A1

DATE DEC 2018

DRAWING NO. 1051/00-04

REVISION -

CHECKED

L'Arche Developments (Yorkshire) Ltd
12 Manor Road
Farnley Tyas
HD4 6UL
mail@larchedevelopments.co.uk
Company Reg:8145594 VATReg: 141626355
Claire Parker-Hugill 07787226469 & Emma Hanks 07759724443