




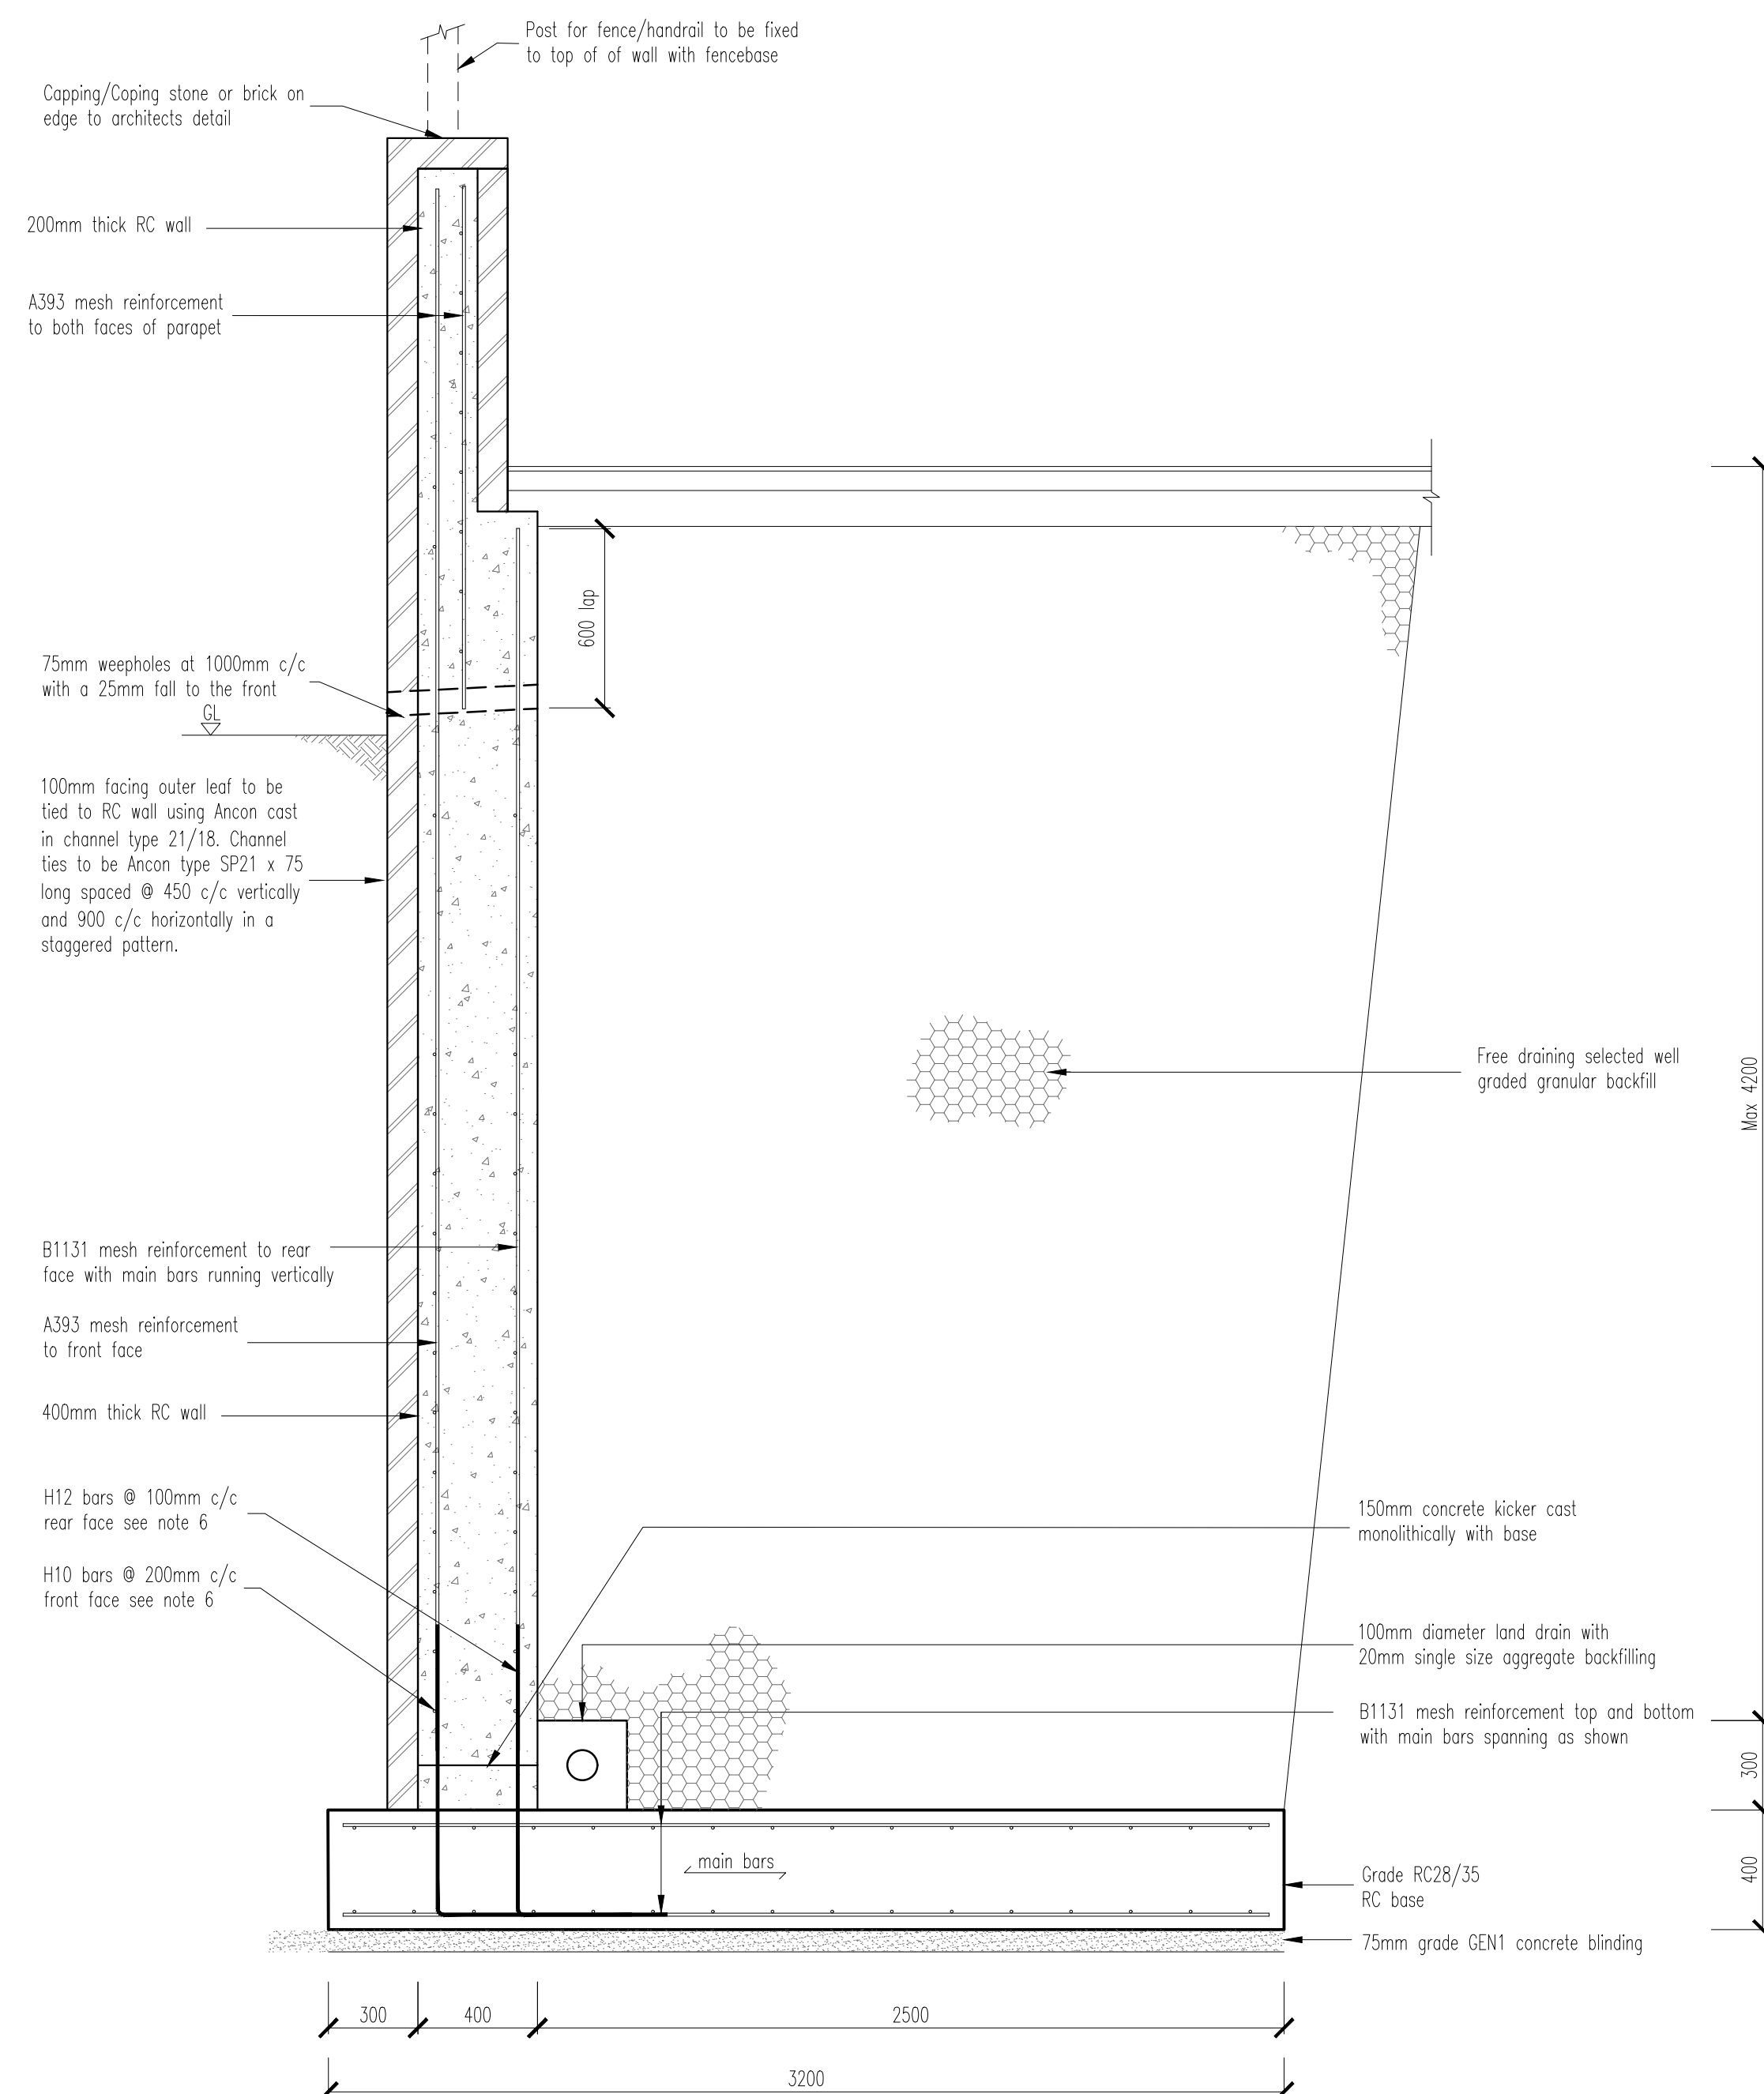

MASONRY FACED REINFORCED CONCRETE RETAINING WALL
(MAX 4200mm RETAINED HEIGHT)
SECTION 1 - 1
(SURCHARGE=5.0kN/m²)
(1:20)

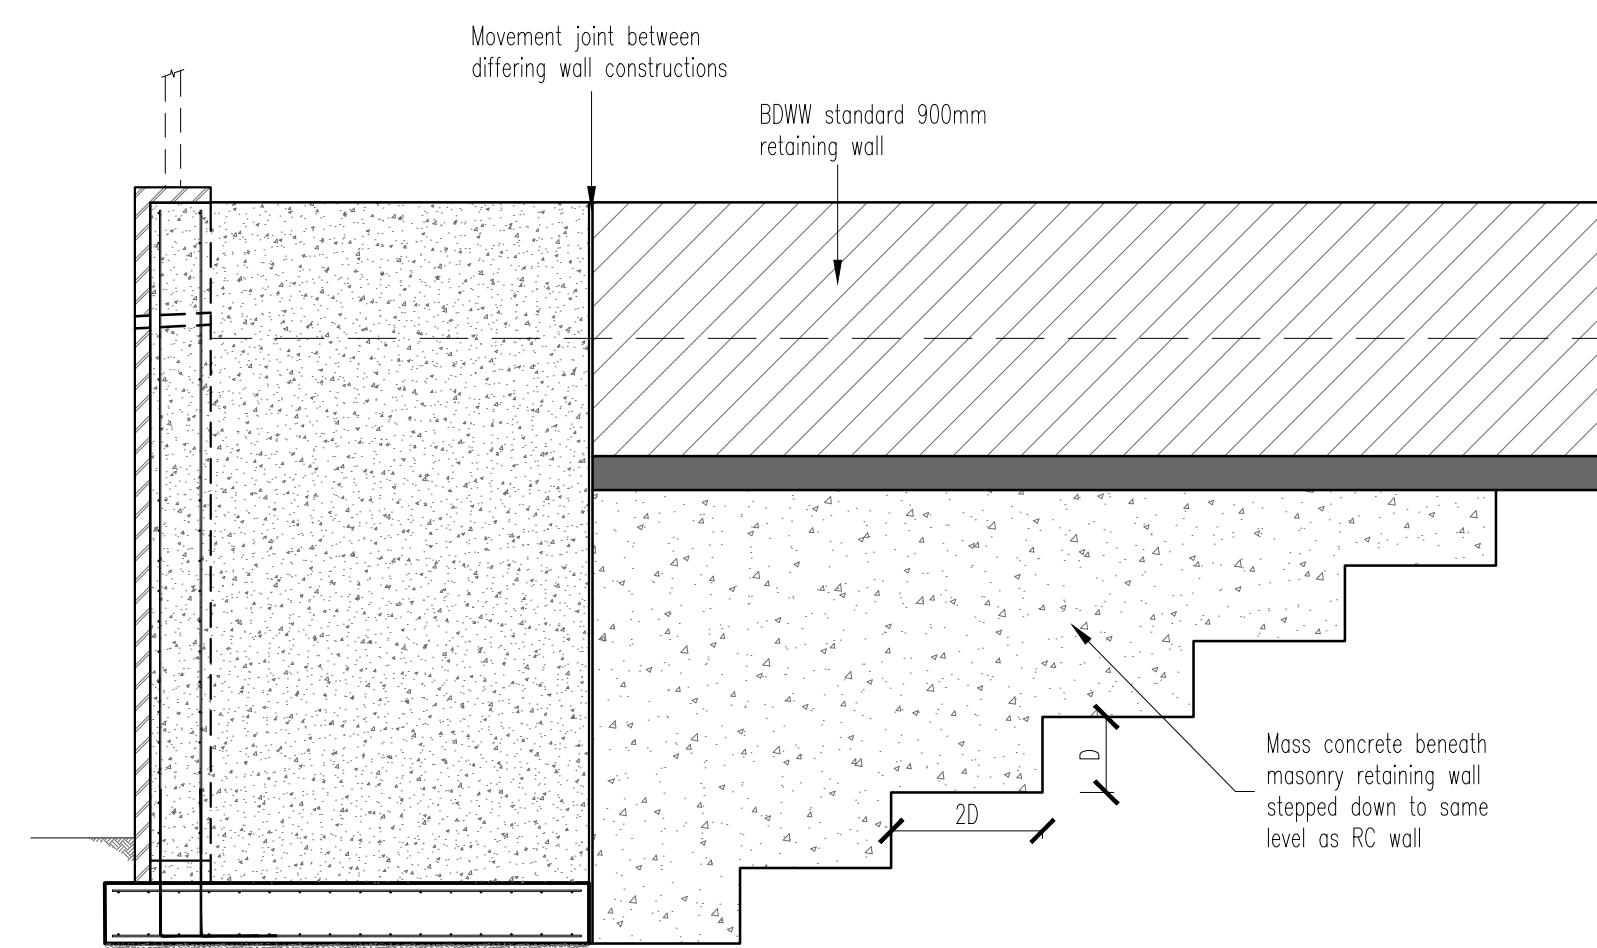

STEP DETAIL AT RETAINING WALL INTERSECTION
SECTION 3 - 3
(1:50)

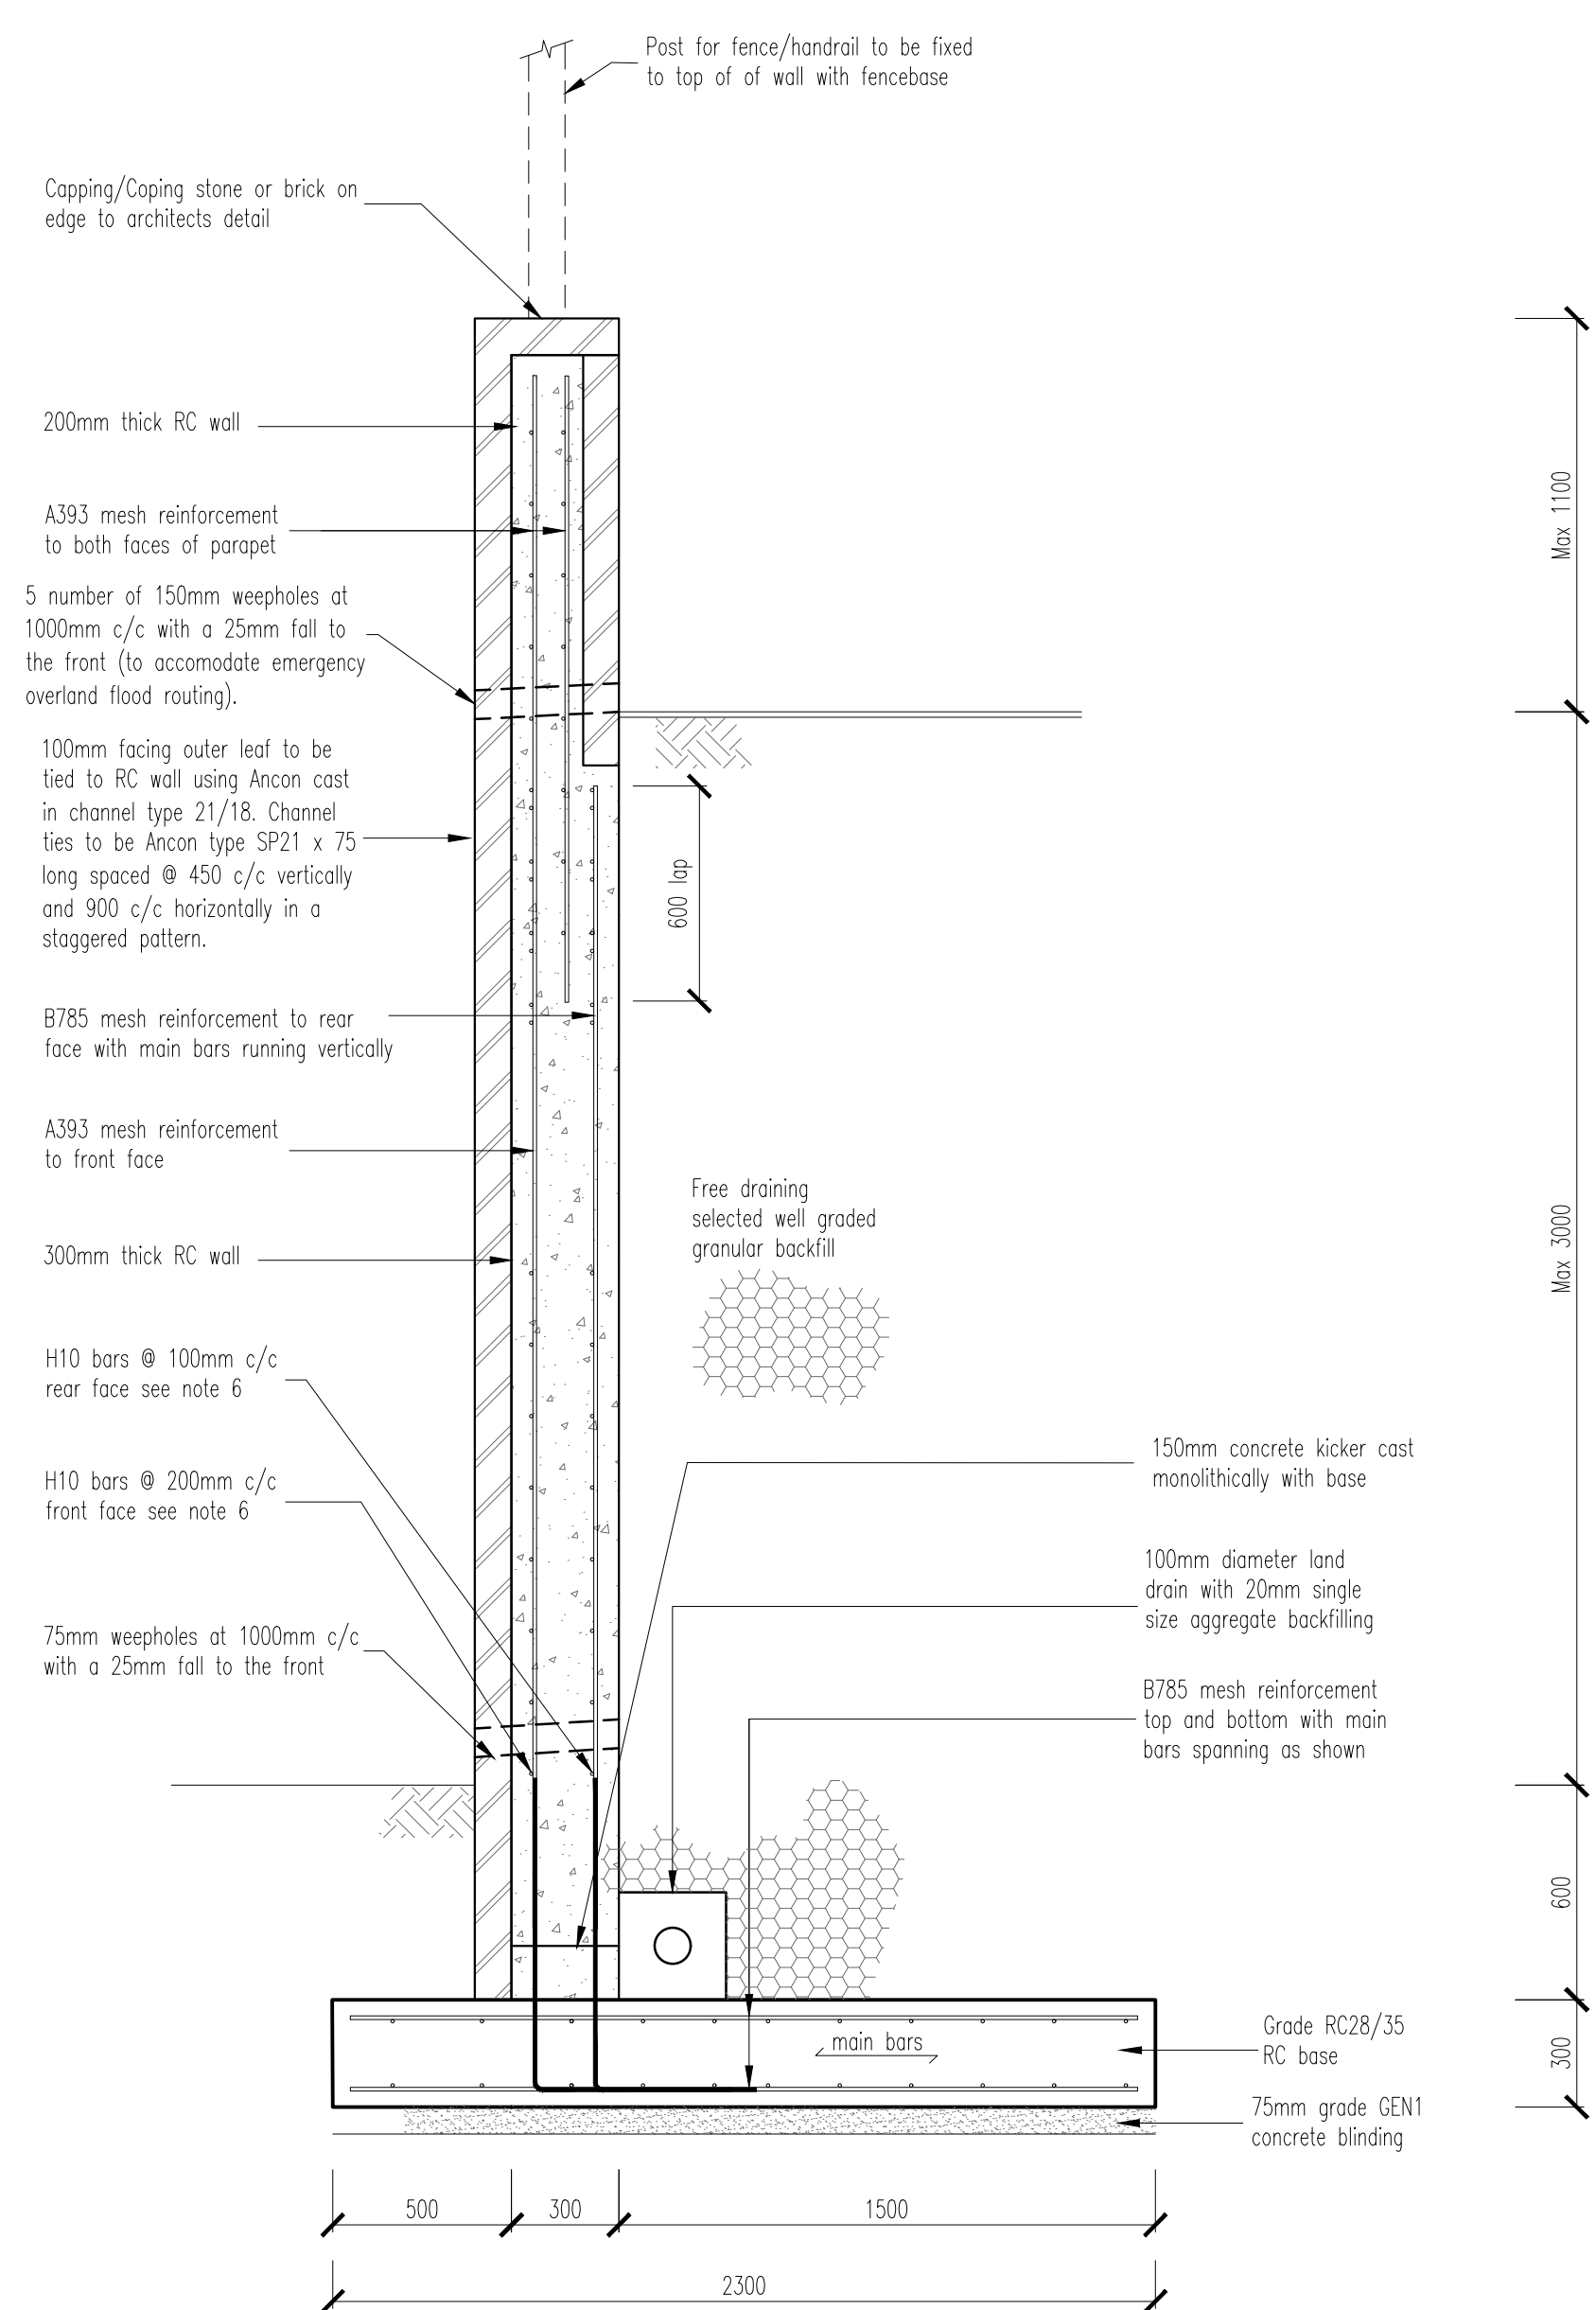

MASONRY FACED REINFORCED CONCRETE RETAINING WALL TO PLOT 44 DRIVE
(MAX 3000mm RETAINED HEIGHT)
SECTION 2 - 2
(SURCHARGE=5.0kN/m²)
(1:20)

