
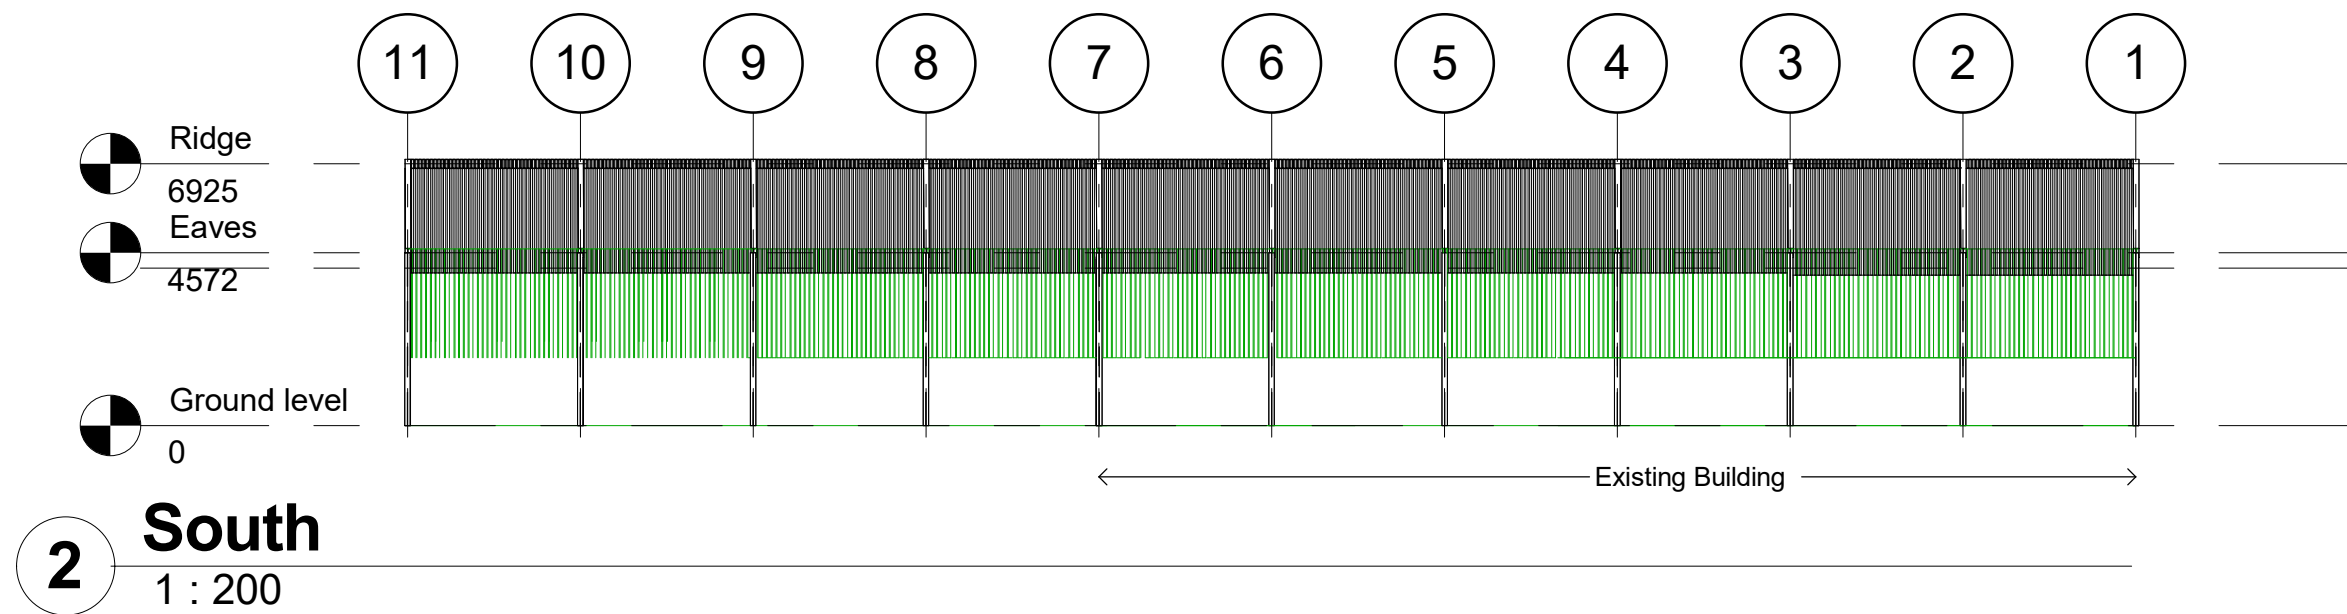


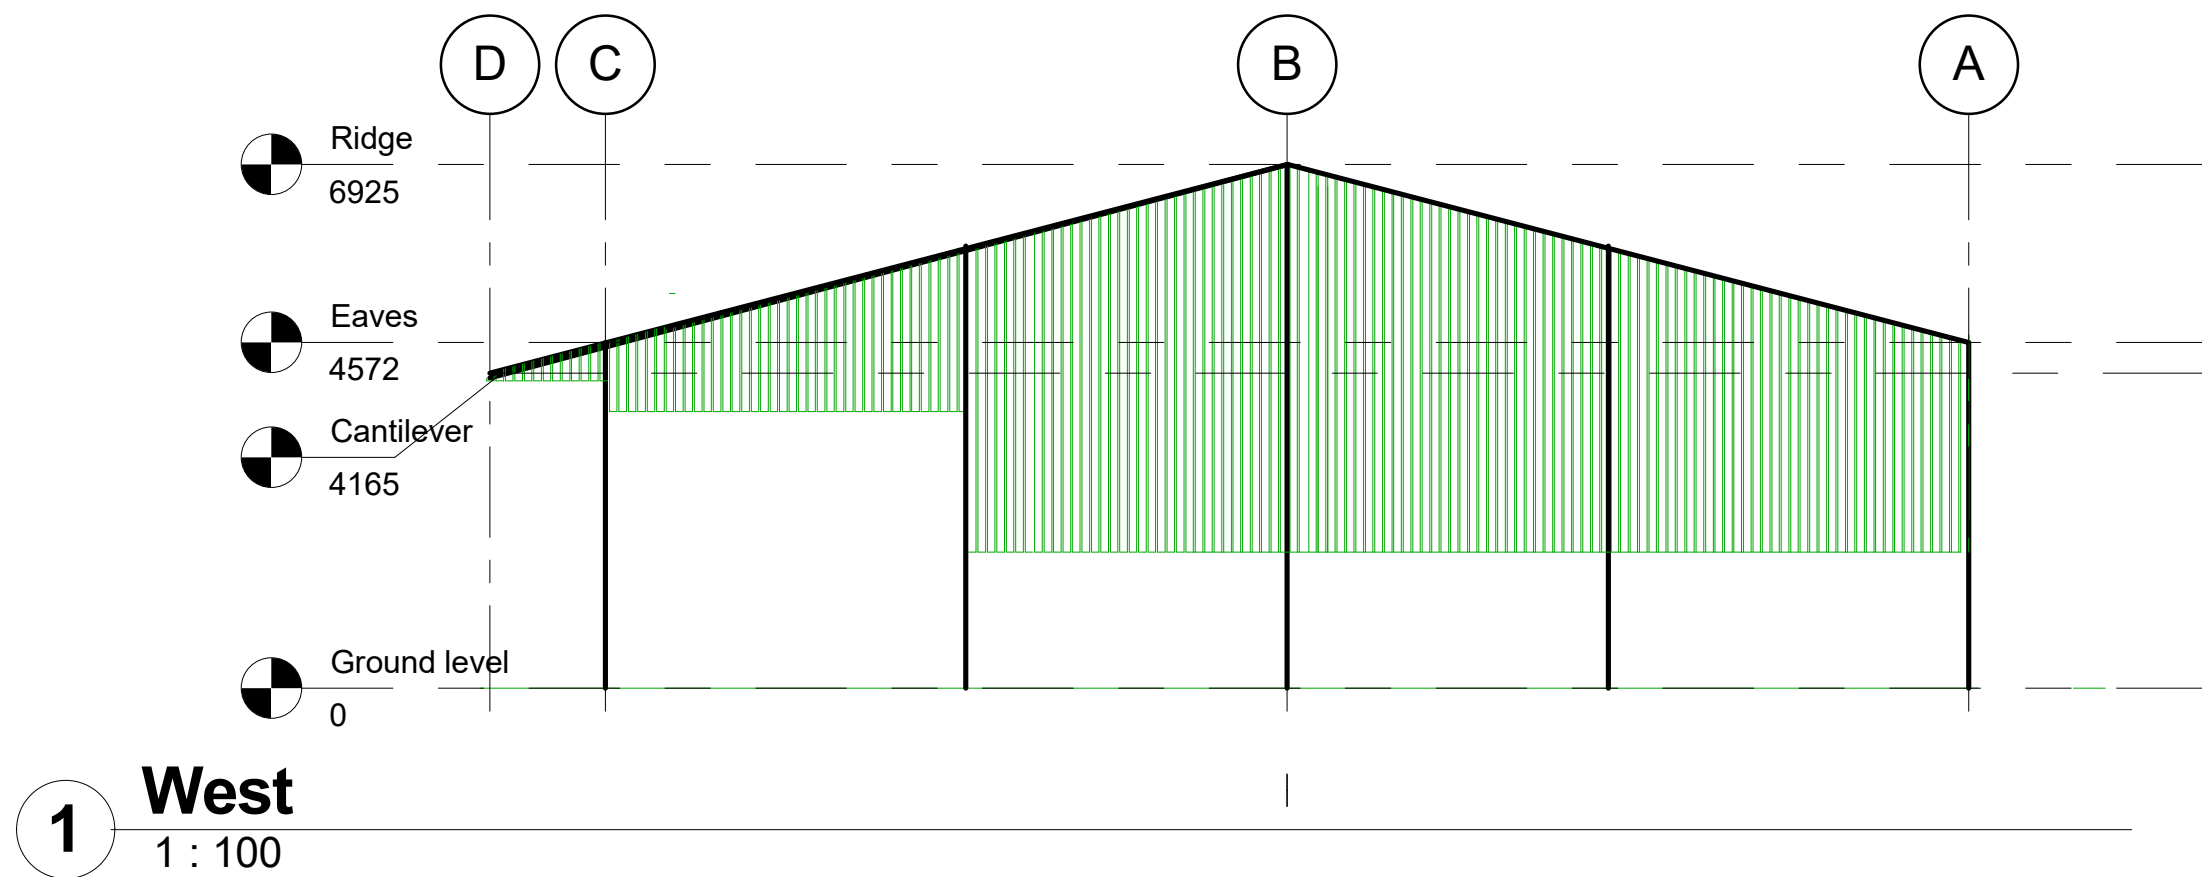

	No.	Description	Date	<div>Autodesk® Revit®</div> <div>www.autodesk.com/revit</div>				PROJECT		Extension		CLIENT		David Hayes	
								SHEET		South and West		Date	Project number		Scale (@ A3)
				09/01/2019	Project Number		As indicated								
				Drawn by	DRWAING NUMBER		REV								
				Daniel Wise											
				Checked by											
				Daniel Wise											