IF IN ANY DOUBT PLEASE ASK THE ARCHITECT FOR CLARIFICATION.

DO NOT SCALE FROM DRAWING. ALL DIMENSIONS TO BE CHECKED ON SITE

THE COPYRIGHT FOR THESE DRAWINGS REMAINS THE PROPERTY OF THE ARCHITECT, THEY MUST NOT BE REPRODUCED IN ANY WAY WITHOUT THE ARCHITECTS PRIOR WRITTEN CONSENT.

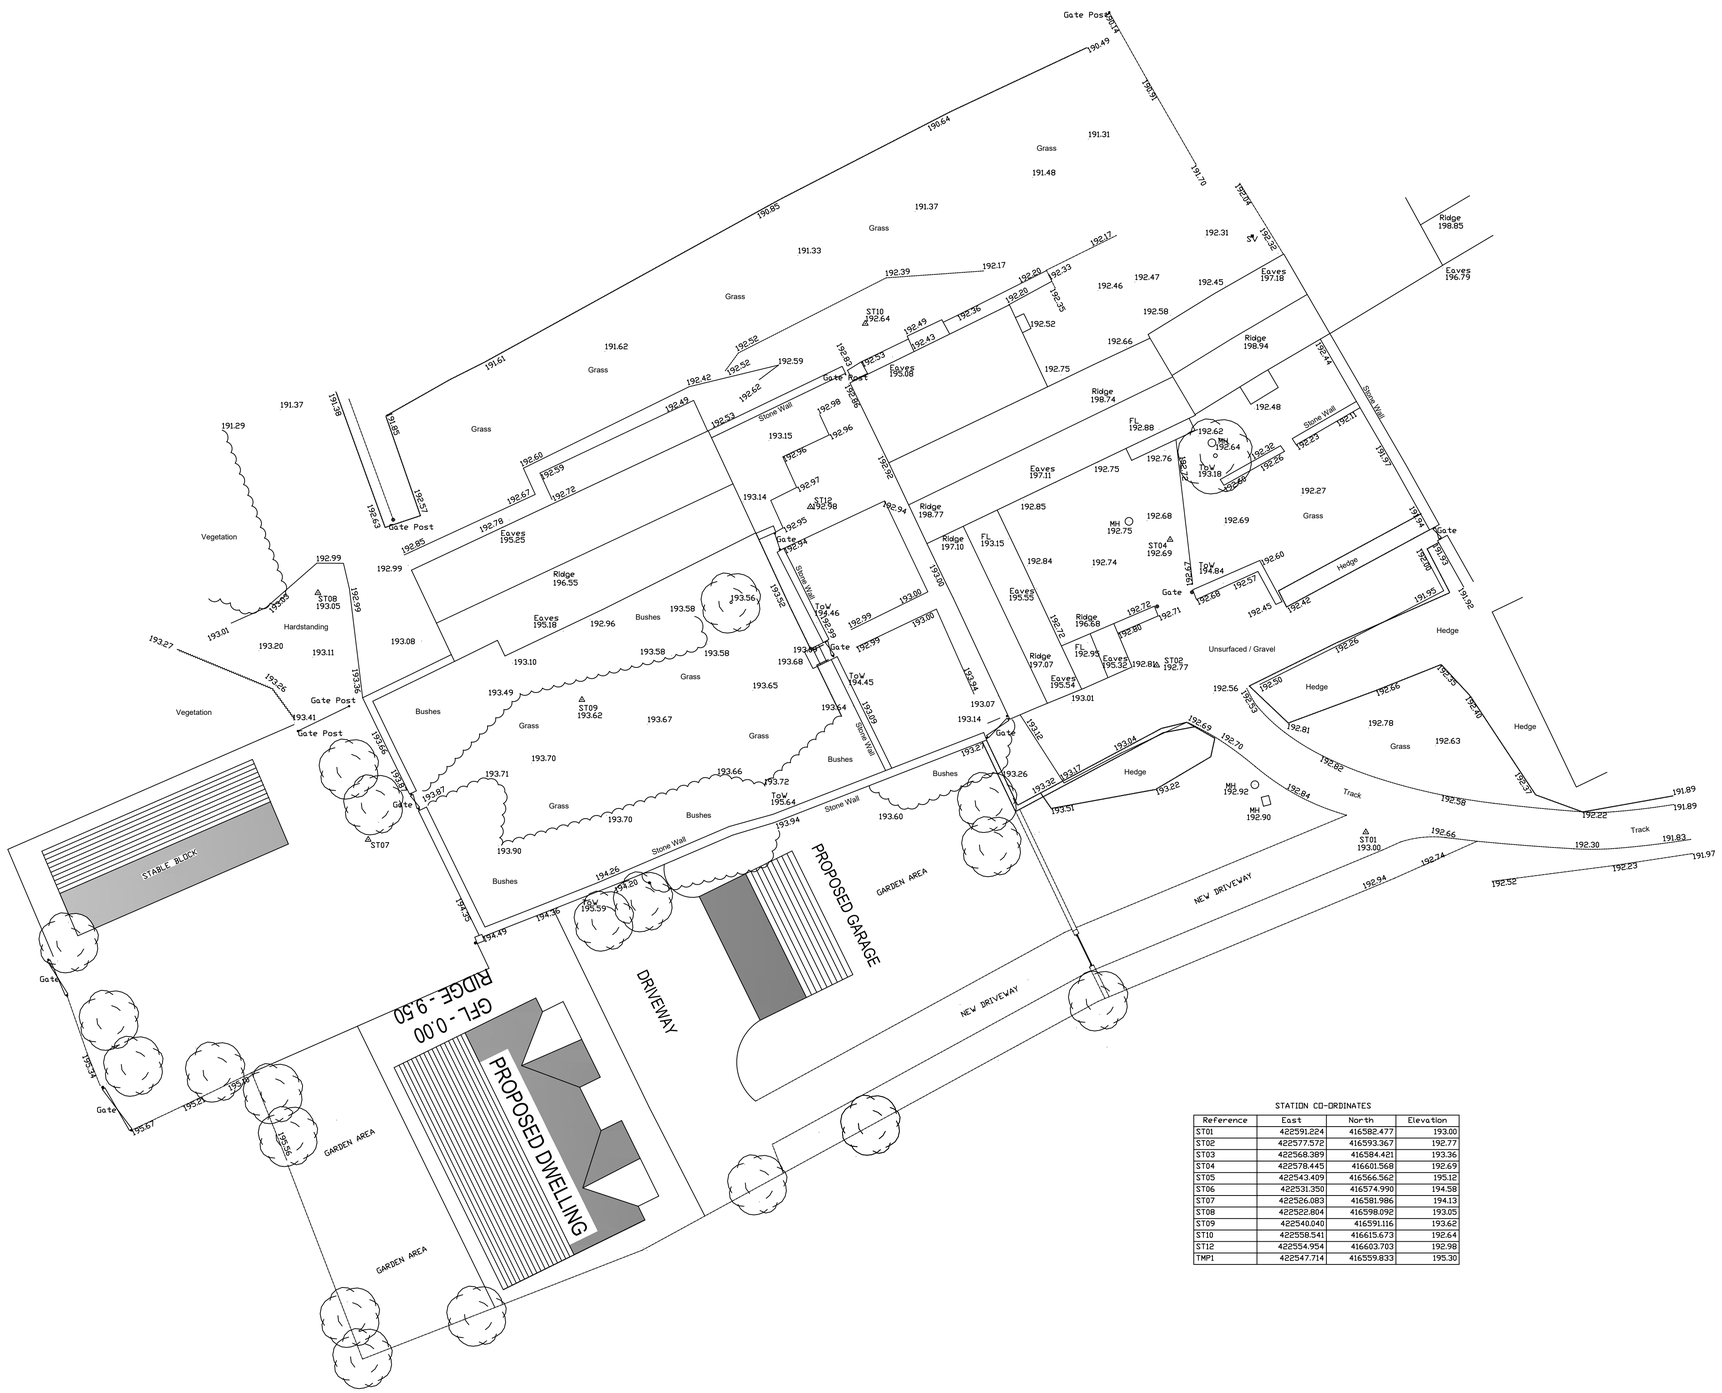

STATION CO-ORDINATES

Reference	East	North	Elevation
ST01	422591.224	416582.477	193.00
ST02	422577.572	416593.367	192.77
ST03	422568.389	416584.421	193.36
ST04	422578.445	416601.568	192.69
ST05	422543.409	416566.562	195.12
ST06	422531.350	416574.990	194.58
ST07	422526.083	416581.986	194.13
ST08	422522.804	416598.092	193.05
ST09	422540.040	416591.116	193.62
ST10	422558.541	416615.673	192.64
ST12	422554.954	416603.703	192.98
TMP1	422547.714	416559.833	195.30

PROPOSED SITE PLAN

NORTHERN
DESIGN
PARTNERSHIP
Chartered Architects

THE CHAPEL
MILLMOOR ROAD
MELTHAM
HUDDERSFIELD HD9 5JU
TELEPHONE (01484) 854848
FAX (01484) 854949

CLIENT
MR & MRS FENTON

PROJECT
PROPOSED NEW DWELLING
GOAT HILL FARM
BRIESTFIELD

DRAWING TITLE
PROPOSED SITE PLAN

Rev.	Notes	Date	Drawn
*	*	*	*

SCALE			
	1:200@ A1	06.18.	A.D.

PROJECT No.	DRAWING No.	Rev.
1849	01	-