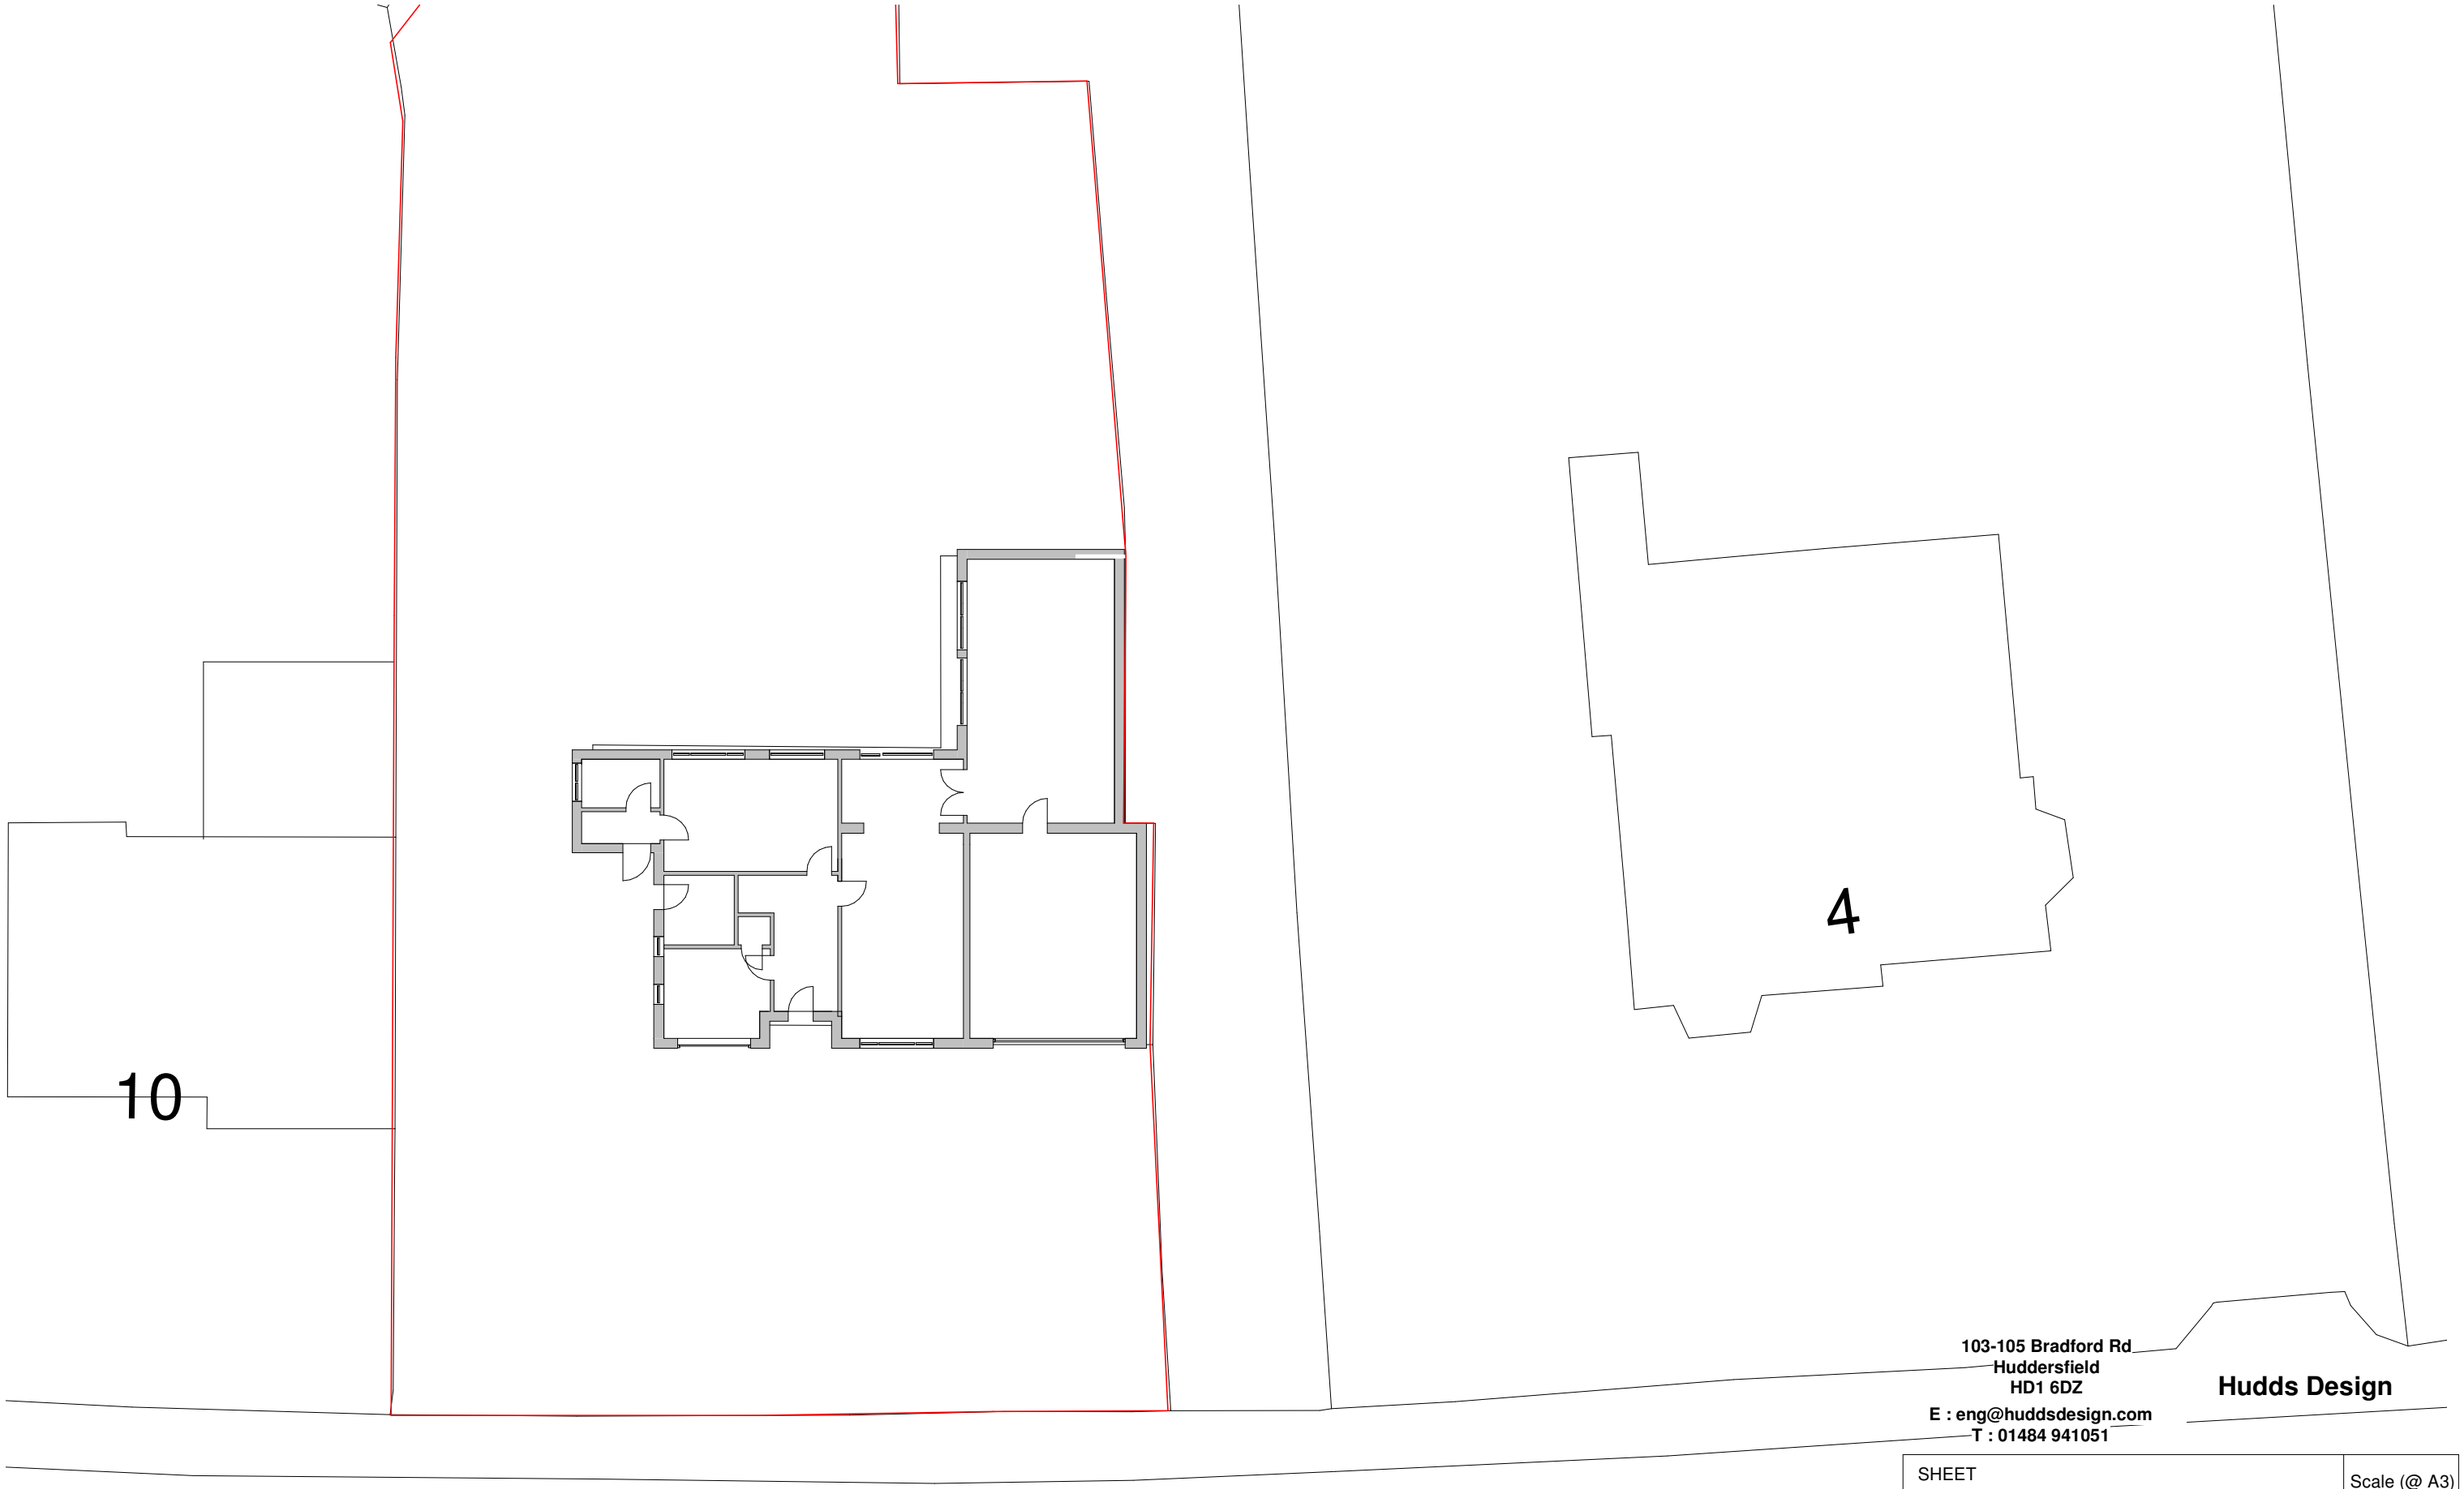


103-105 Bradford Rd
Huddersfield
HD1 6DZ
E : eng@huddsdesign.com
T : 01484 941051

Hudds Design

Existing Location Plan

Scale 1:200

SHEET: Existing Location Plan	Scale (@ A3): 1 : 200
	Date: 23/01/19
PROJECT: 8 Hungerford Rd	CLIENT: Mr Pramjit
DRAWING NUMBER: HD-A-312-102	REV