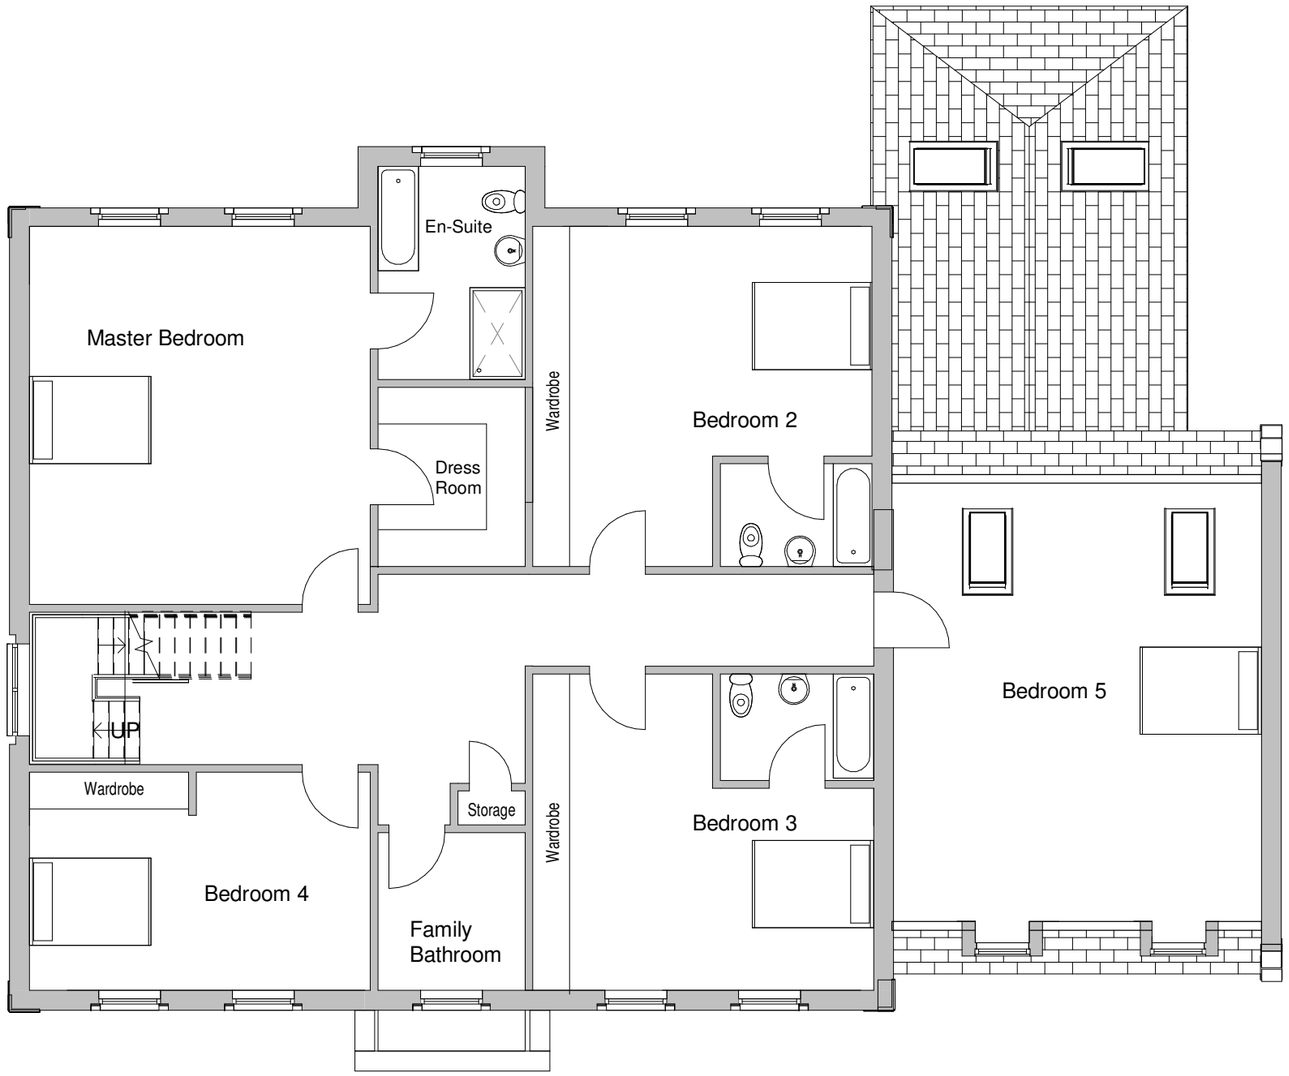


Proposed First Floor Plan

Scale 1:100

103-105 Bradford Rd
Huddersfield
HD1 6DZ
E : eng@huddsdesign.com
T : 01484 941051

Hudds Design

SHEET: Proposed First Floor Plan	Scale (@ A3): 1 : 100
	Date: 23/01/19
PROJECT: 8 Hungerford Rd	CLIENT: Mr Pramjit
DRAWING NUMBER: HD-A-312-103	REV: A