

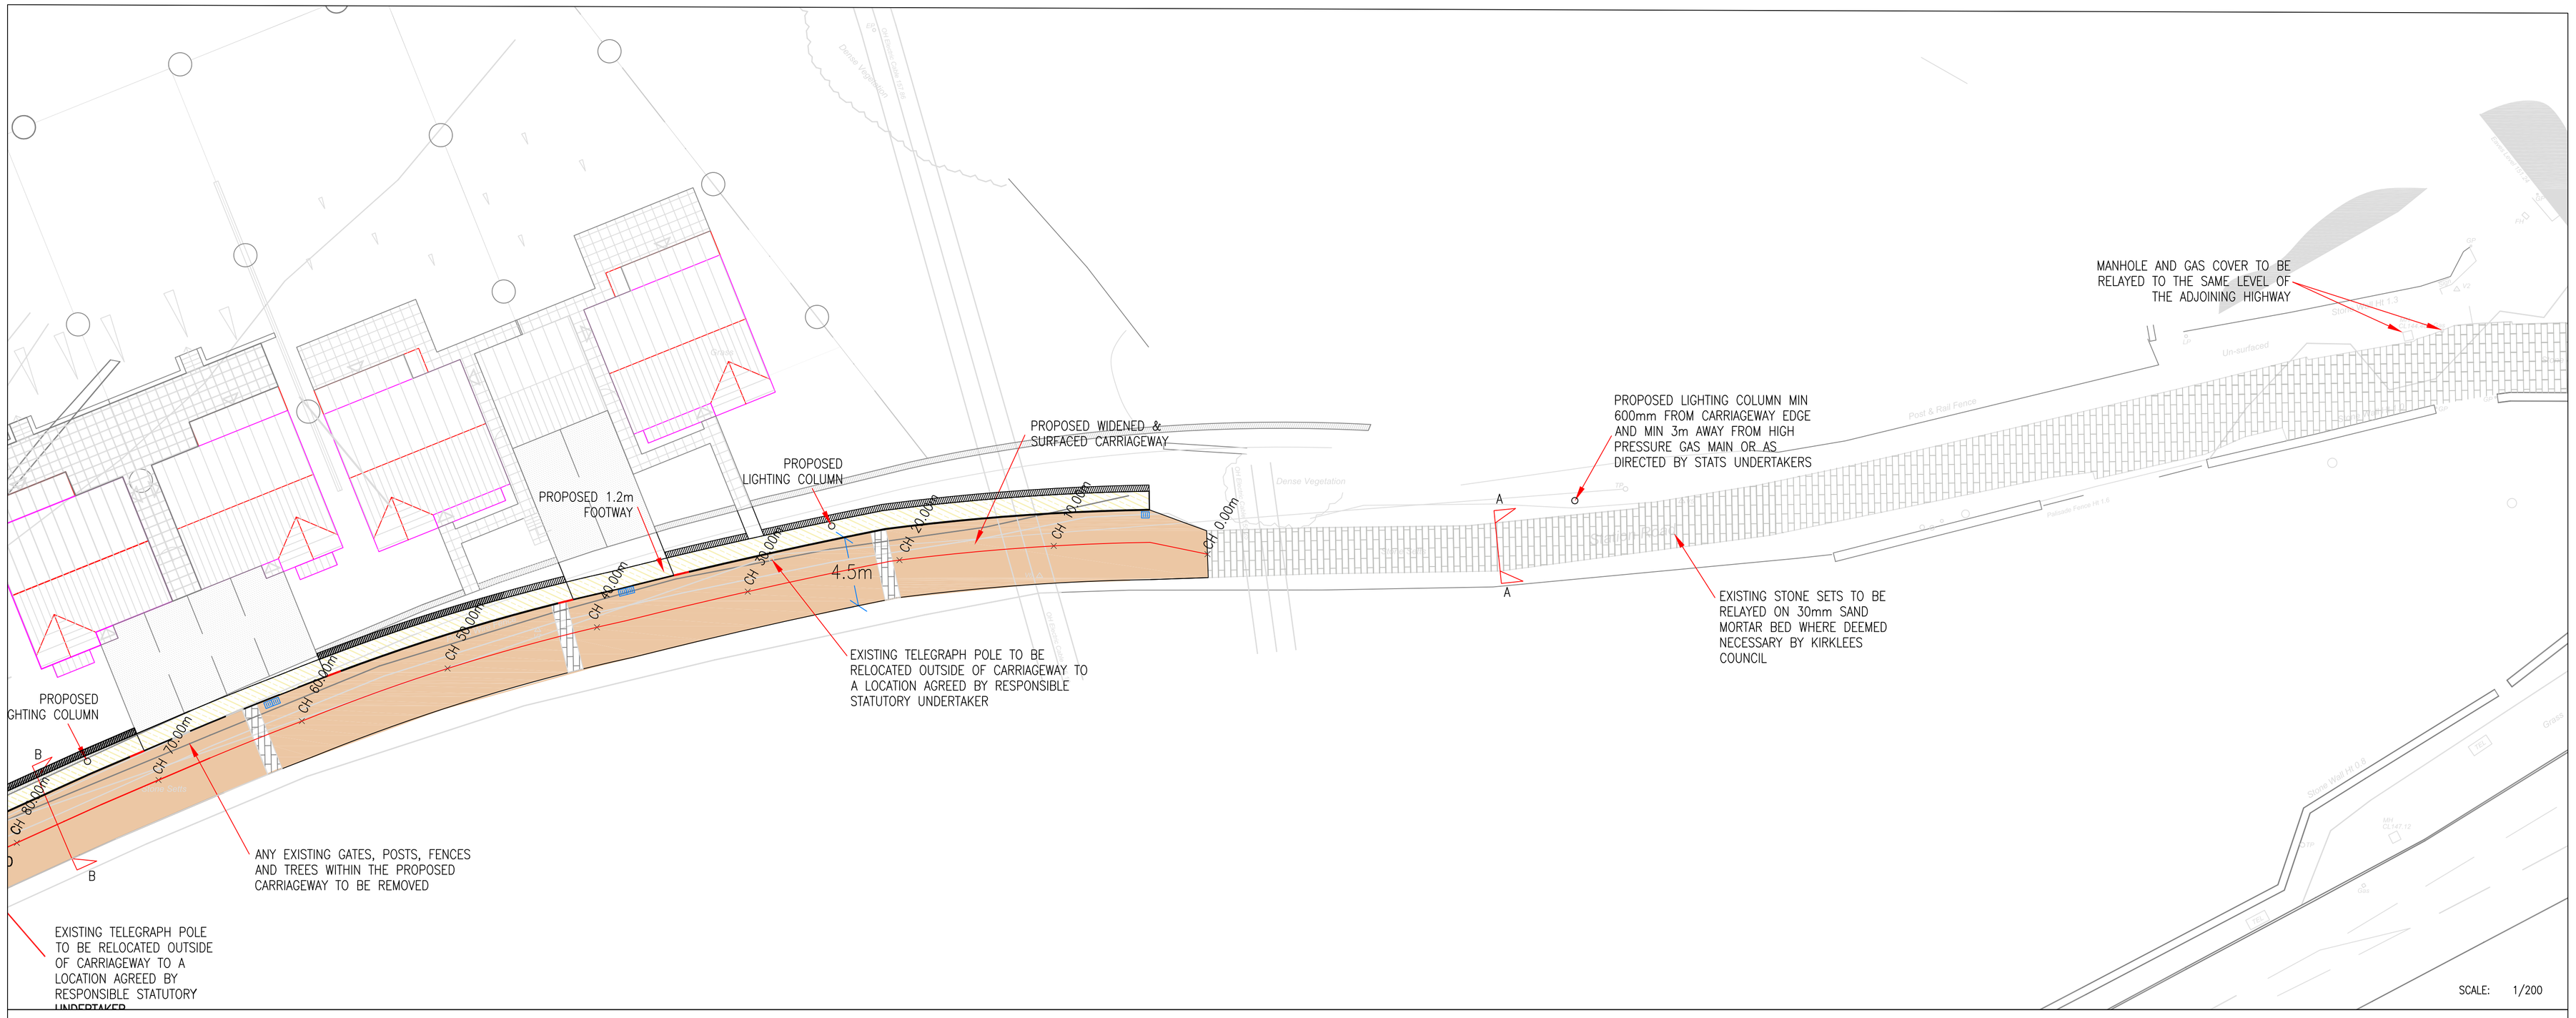


SCALE: 1/200


CROSS SECTION – A

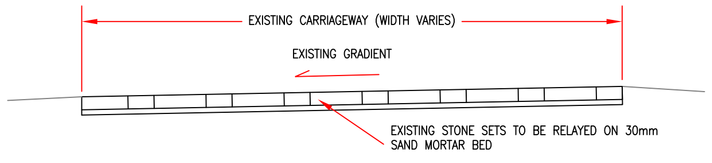

CROSS SECTION – B

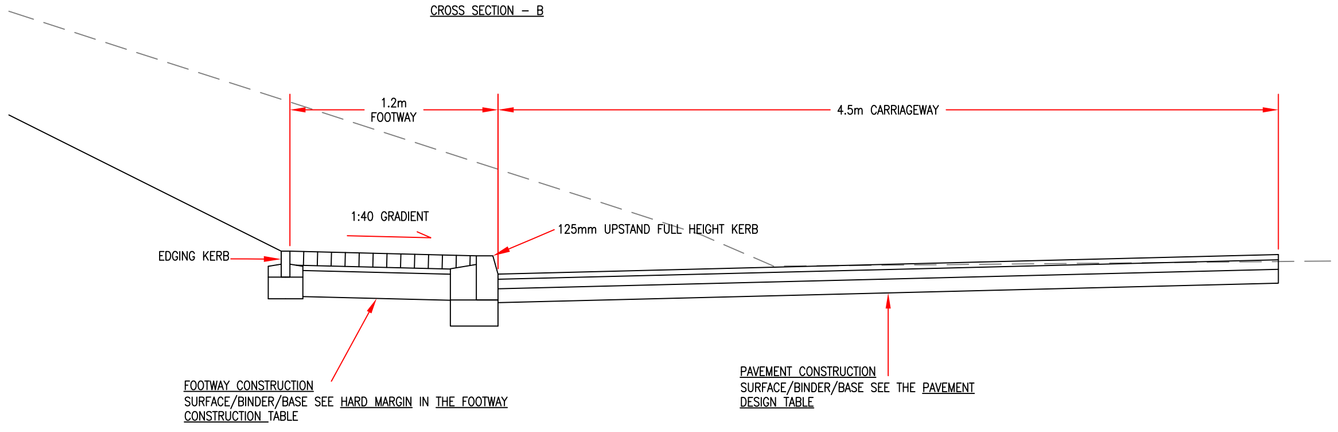

PROPOSED CARRIAGEWAY MEETS EXISTING CARRIAGEWAY

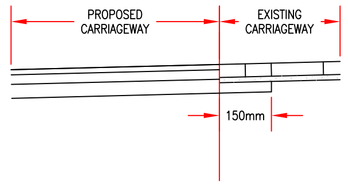

SCALE: 1/25

REV	DATE	DESCRIPTION

PARAGON HIGHWAYS
PARAGON HIGHWAYS
UNIT 2, THE OFFICE CAMPUS,
PARAGON BUSINESS PARK, RED HALL COURT,
WAKEFIELD WF1 2UY
01924 291536 / MAIL@PARAGONHIGHWAYS.COM

JOB	DWG	REV
802	03	G

SCALE: AS SHOWN @A1

DATE: JAN 2018

STATION ROAD, MELTHAM

CROSS SECTIONS – 01/02

DRAWN BY: JJH

CHECKED BY: AH