


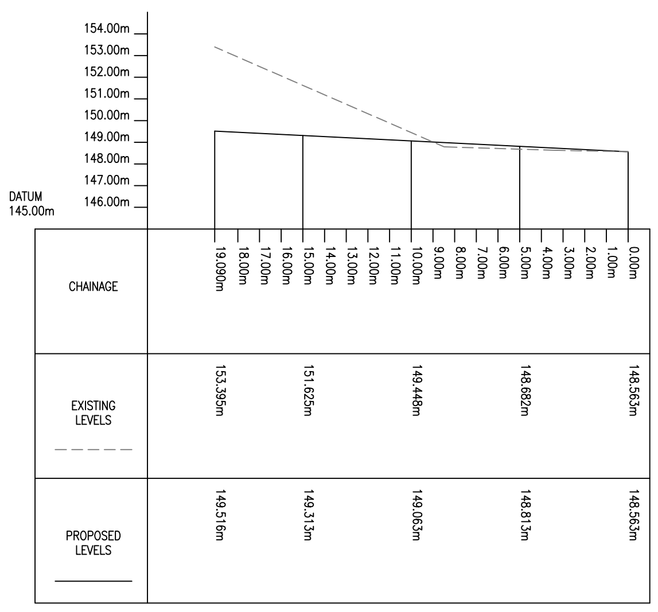

REV	DATE	DESCRIPTION

PARAGON HIGHWAYS
UNIT 2, THE OFFICE CAMPUS,
PARAGON BUSINESS PARK, RED HALL COURT,
WAKEFIELD WF1 2UY
01924 291536 / MAIL@PARAGONHIGHWAYS.COM

JOB	DWG	REV
802	05	G

SCALE: 1:200 @A1

DATE: JAN 2018

STATION ROAD, MELTHAM

LONG SECTION

DRAWN BY: JJH

CHECKED BY: AH