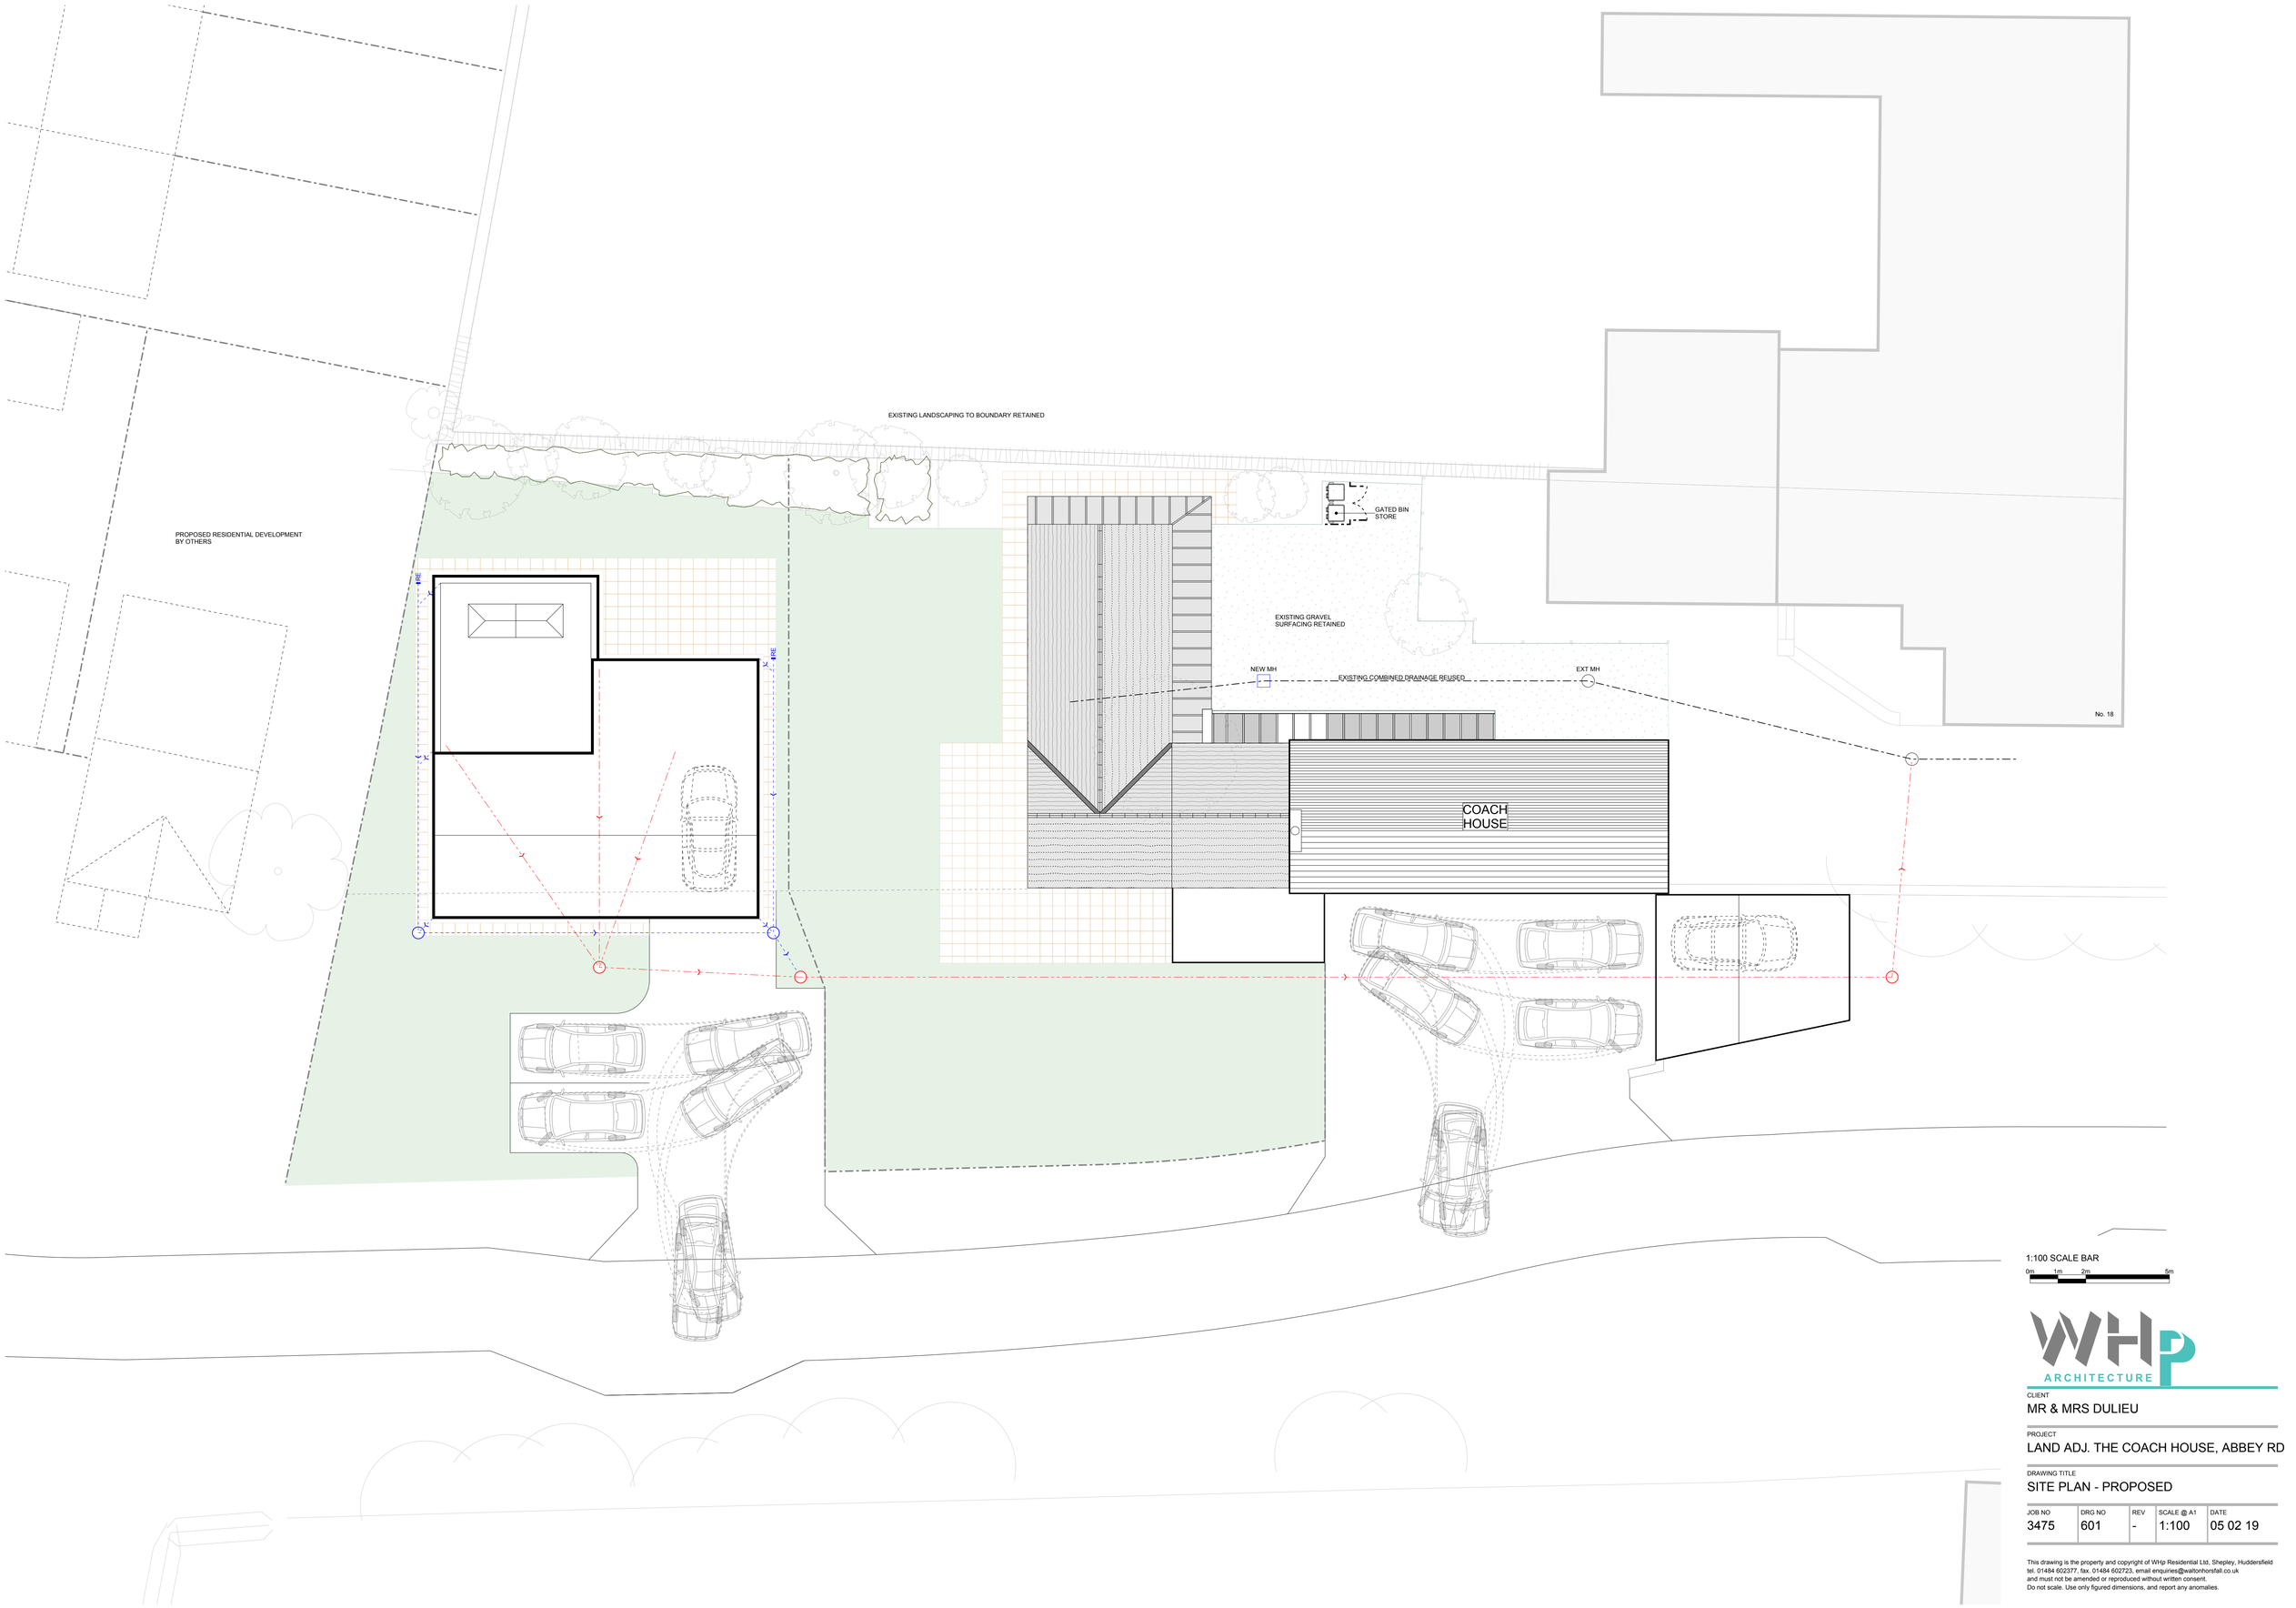

1:100 SCALE BAR

0m 1m 2m 5m

WHp ARCHITECTURE

CLIENT
MR & MRS DULIEU

PROJECT
LAND ADJ. THE COACH HOUSE, ABBEY RD

DRAWING TITLE
SITE PLAN - PROPOSED

JOB NO	DRG NO	REV	SCALE @ A1	DATE
3475	601	-	1:100	05 02 19

This drawing is the property and copyright of WHp Residential Ltd, Shepley, Huddersfield
tel. 01484 602377, fax. 01484 602723, email enquiries@waltonhorsfall.co.uk
and must not be amended or reproduced without written consent.
Do not scale. Use only figured dimensions, and report any anomalies.