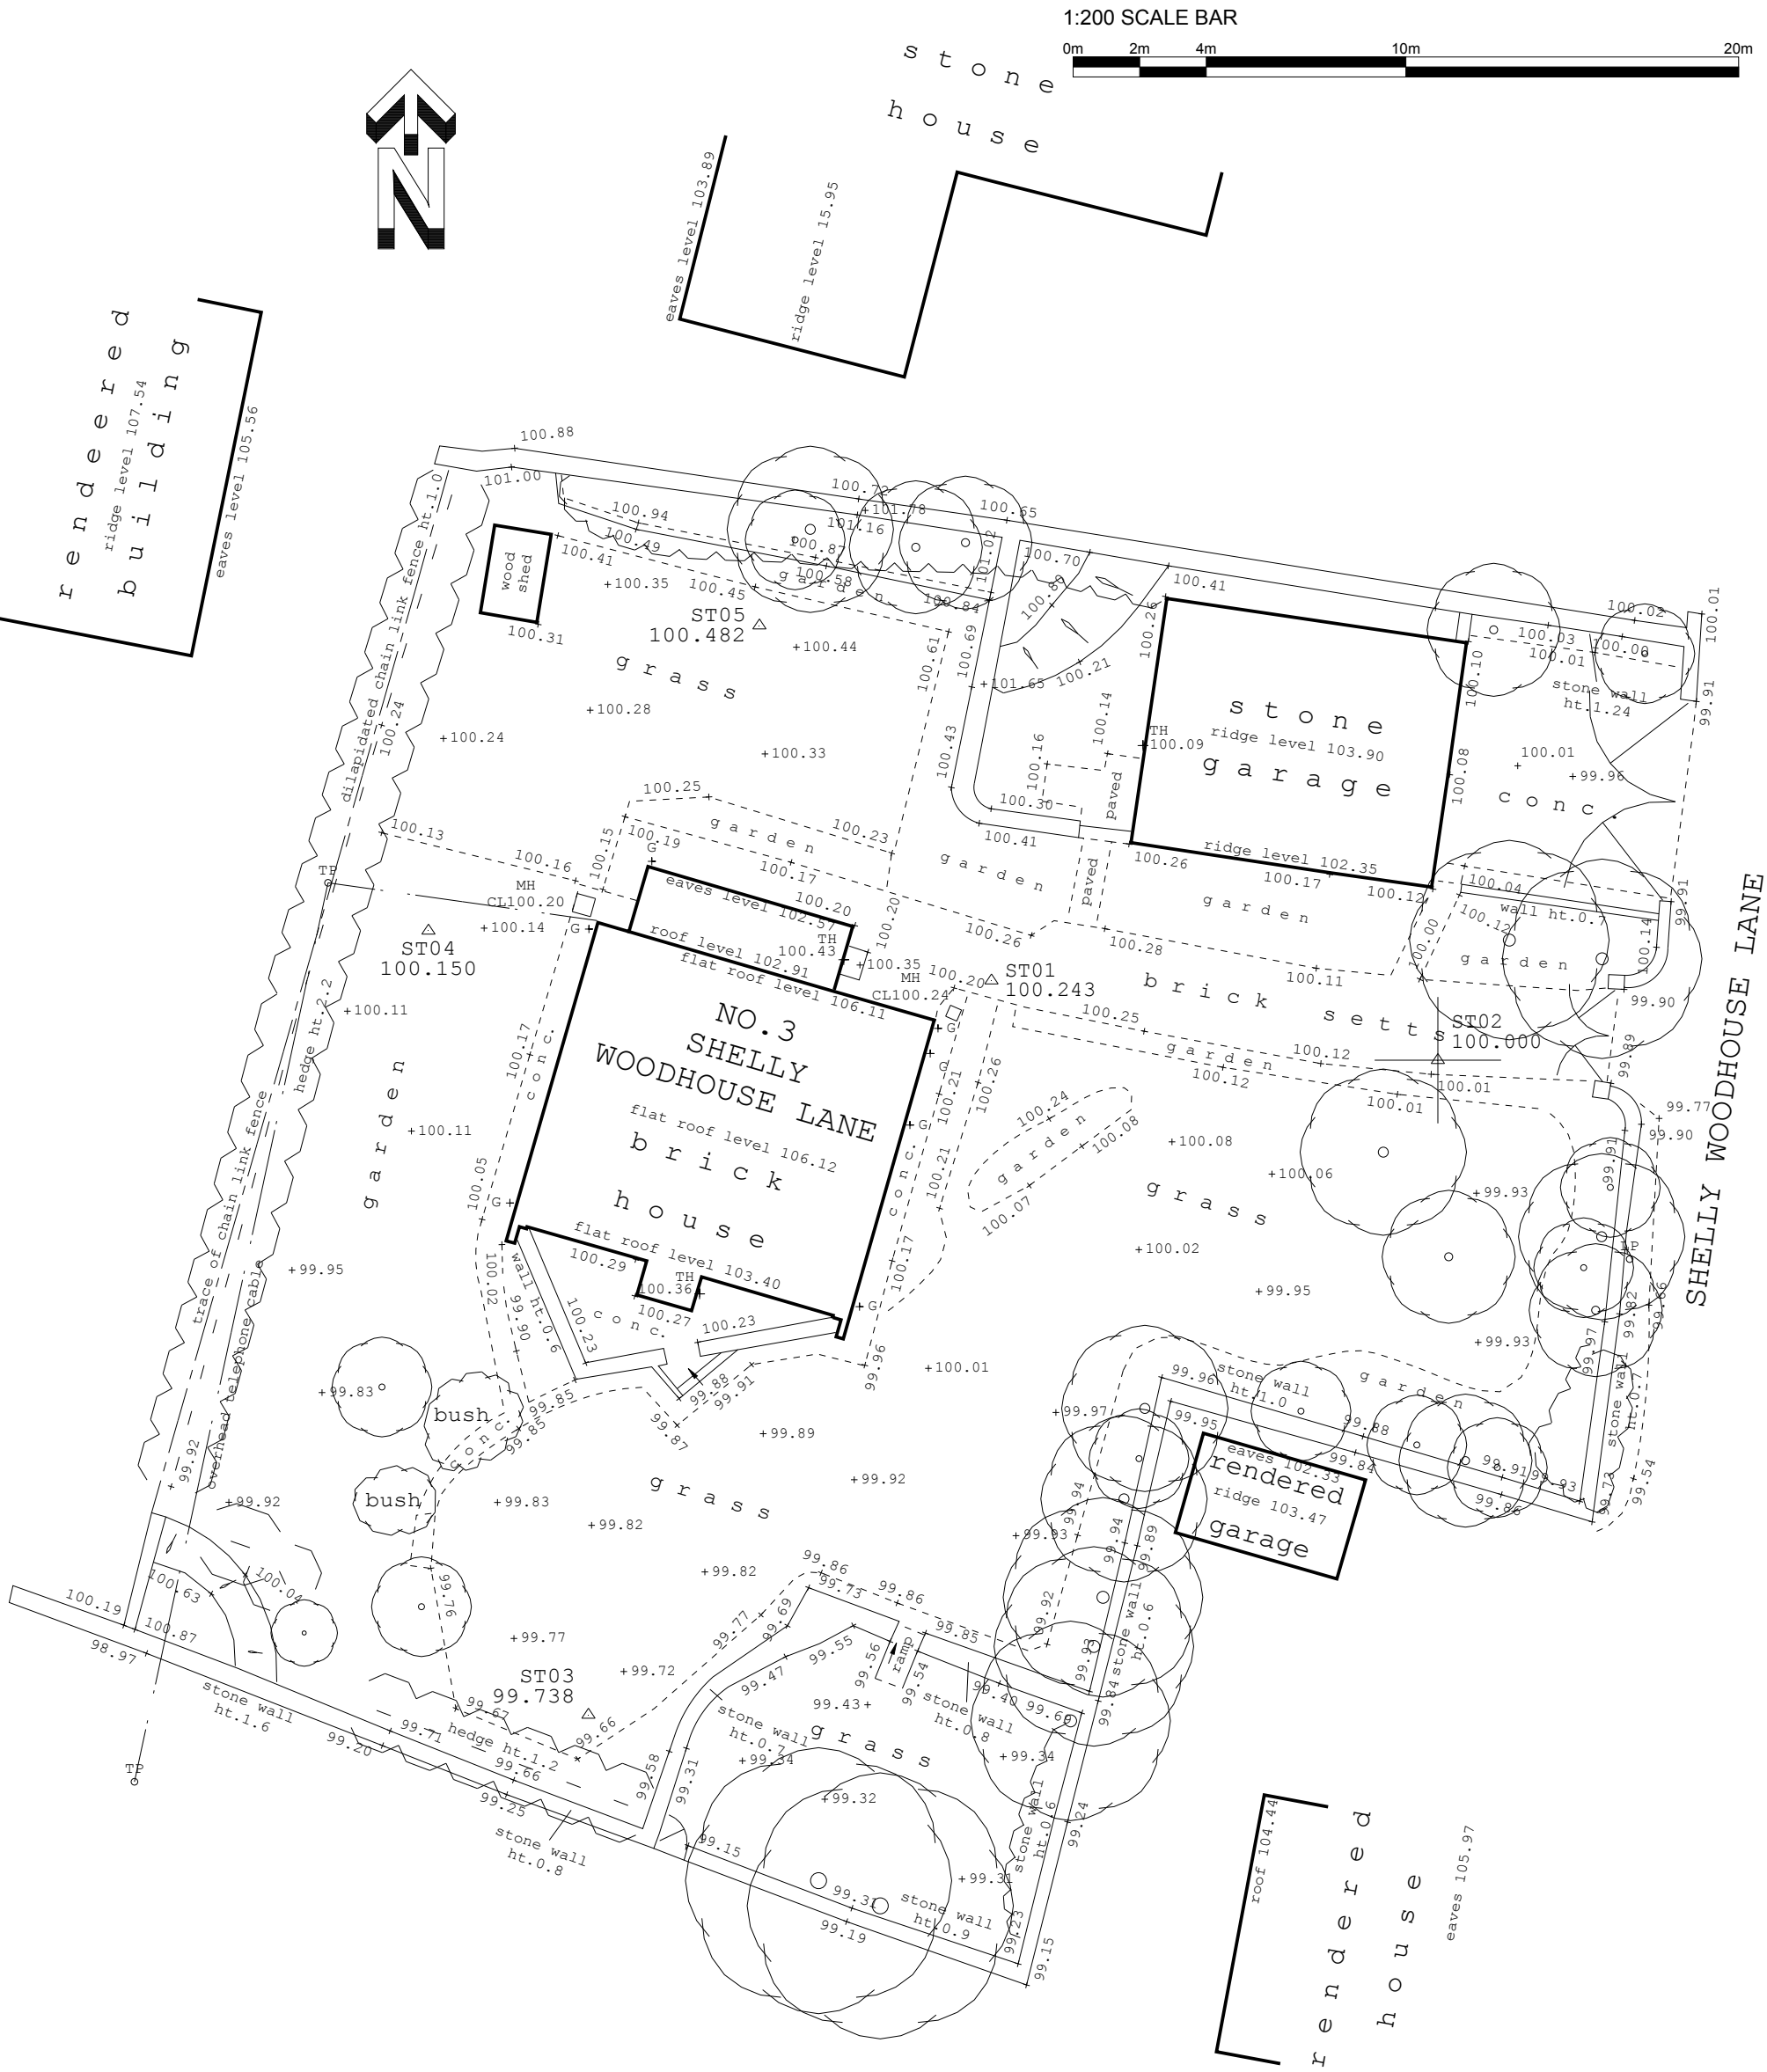


WHP ARCHITECTURE

| CLIENT | DRAWING TITLE | | | | |
|---|---|---|---|---|---|
| MR & MRS M FAIRBROTHER | TOPOGRAPHICAL SURVEY | | | | |
| PROJECT | JOB NO | DRG NO | REV | SCALE @ A3 | DATE |
| 3 SHELLEY WOODHOUSE LANE, SHELLEY | 3878 | 02 | - | 1:200 | 13 05 16 |

This drawing is the property and copyright of WHp Residential Ltd, Shepley, Huddersfield, Tel. 01484 602377, Fax. 01484 602723, Email. enquiries@waltonhorsfall.co.uk and must not be amended or reproduced without written consent. Use only figured dimensions, do not scale, and report any anomalies.