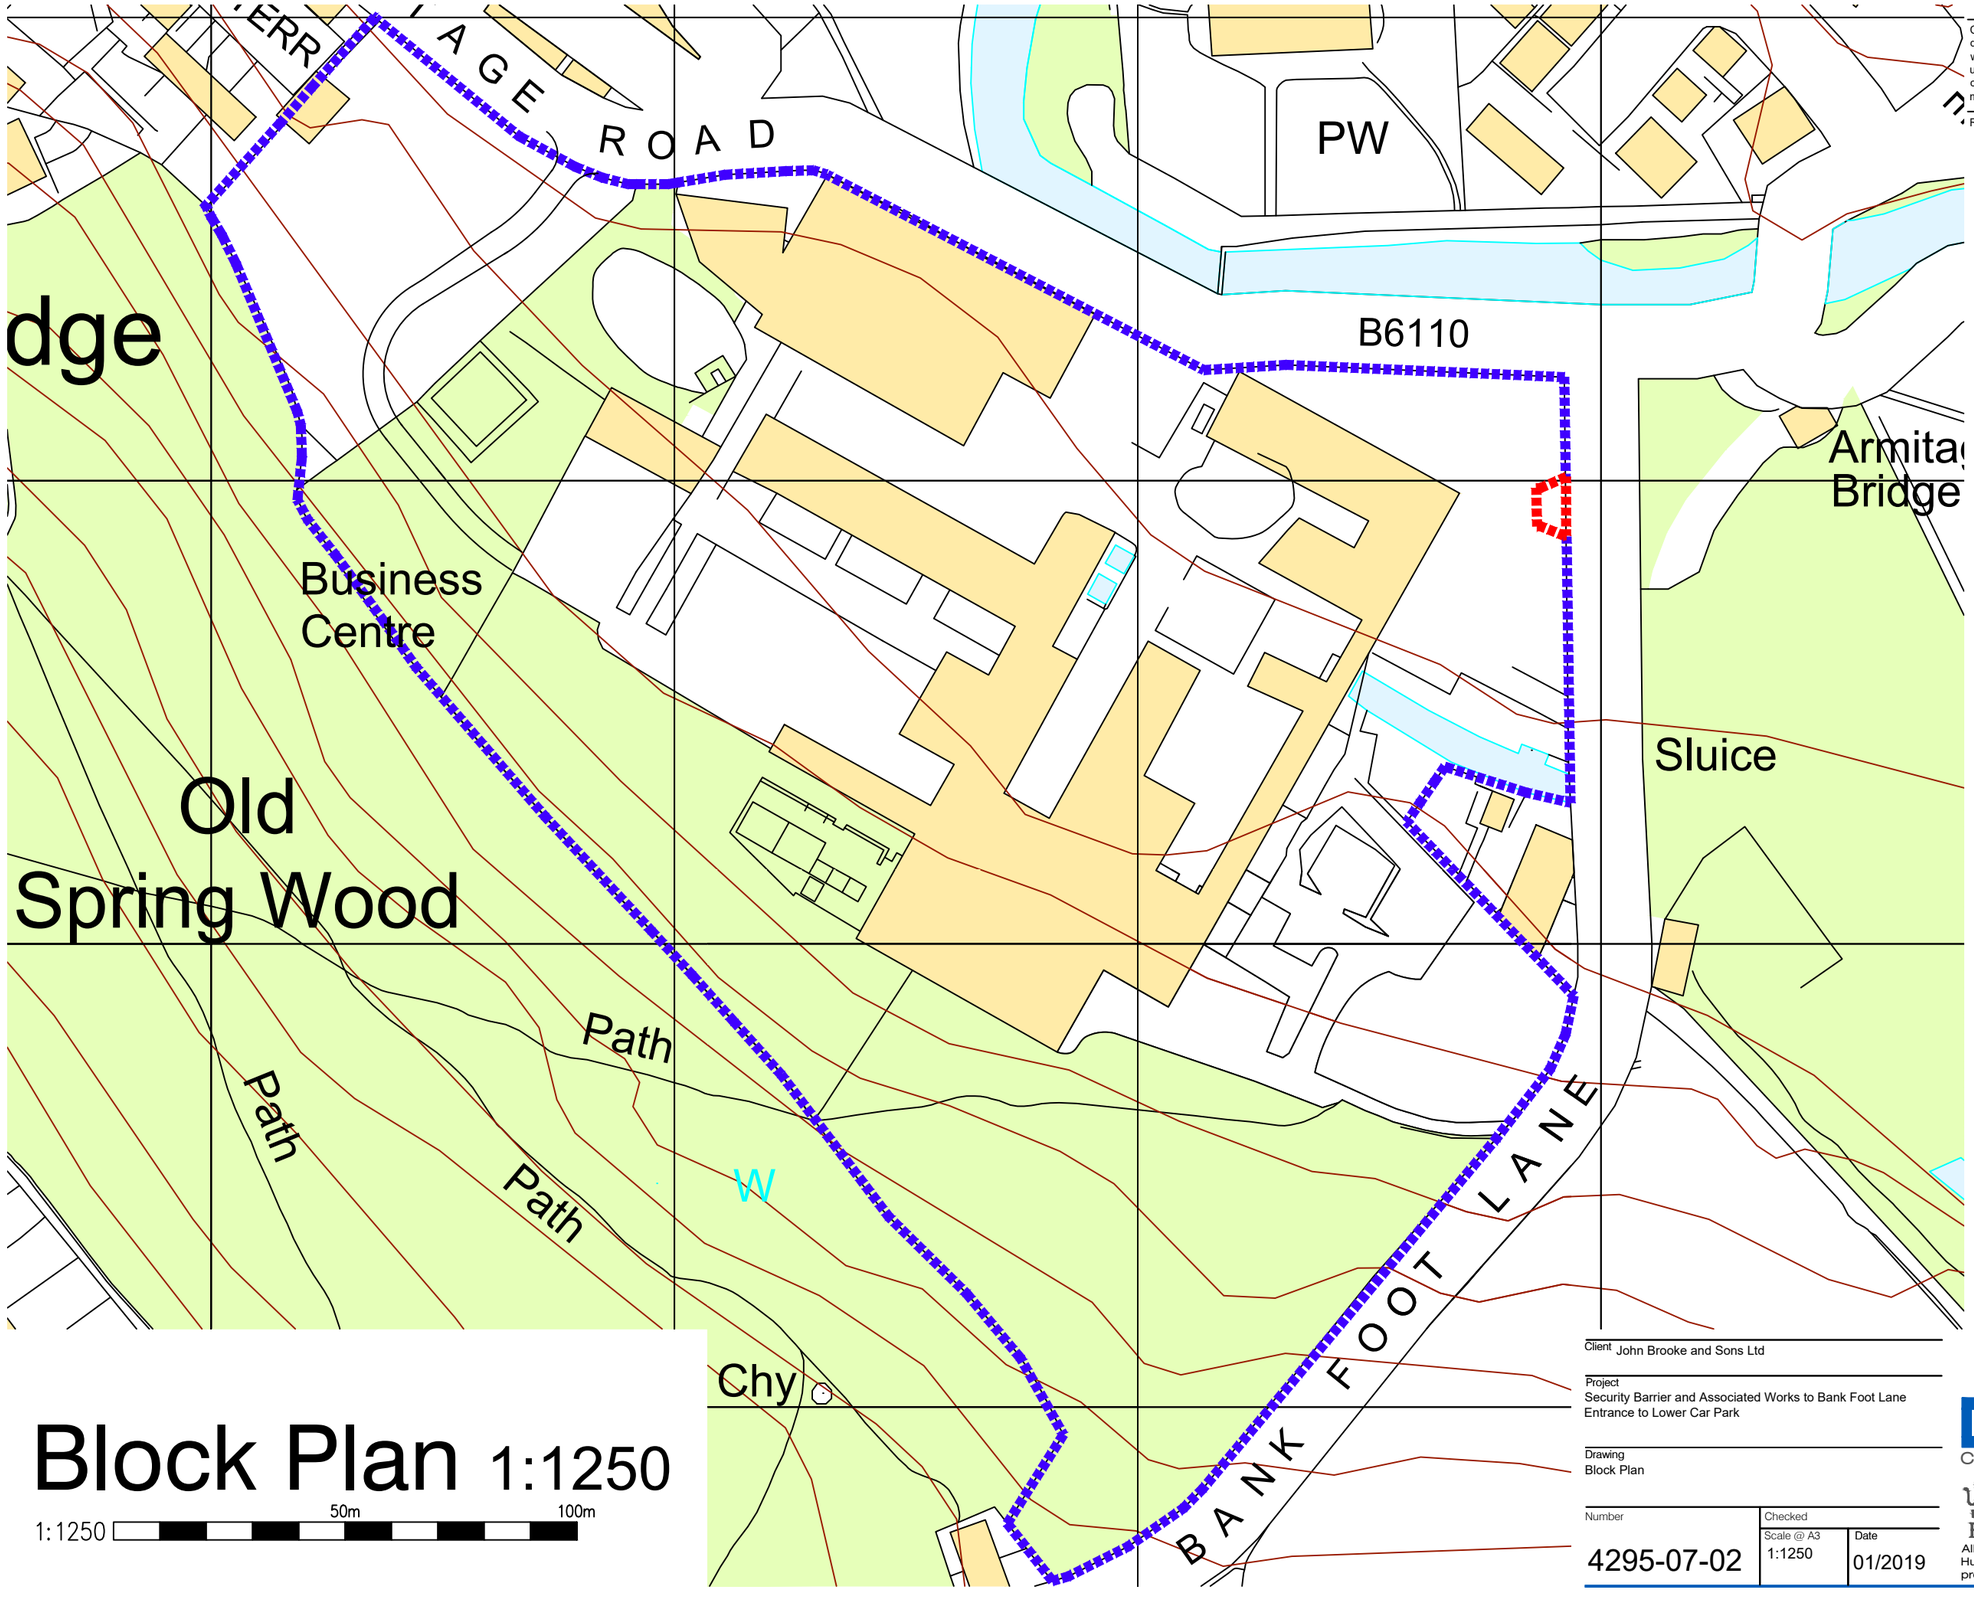

Block Plan 1:1250

1:1250 50m 100m

Copyright exist on the designs and information shown on this drawing. No part of this drawing can be reproduced without written confirmation of Heppenstalls. This drawing should only be used for the purpose was issued for and should not be used for construction unless it is marked for construction. Heppenstalls must be notified should any discrepancies be found.

Revision

KEY

boundary of Application Site

boundary of Other Land owned by the Applicant

Listed Building Application

N

Client John Brooke and Sons Ltd

Project
Security Barrier and Associated Works to Bank Foot Lane Entrance to Lower Car Park

Drawing
Block Plan

Number	Checked	
4295-07-02	Scale @ A3 1:1250	Date 01/2019

HEPPENSTALLS
Chartered Architects & Surveyors
RIBA Architecture Surveying Planning Project Management RICS
Allisons buildings, 135 Armitage Road Milnsbridge, Huddersfield, HD3 4JY tel 01484 658411
projects@heppenstalls.net www.heppenstalls.net

Z:\Brooke John\4295 East Car Park & Footbridge\4295 Dwg\4295-07 E Car Park Location Plan.dwg, 05/02/2019 14:57:52, pdffactory land.pc3