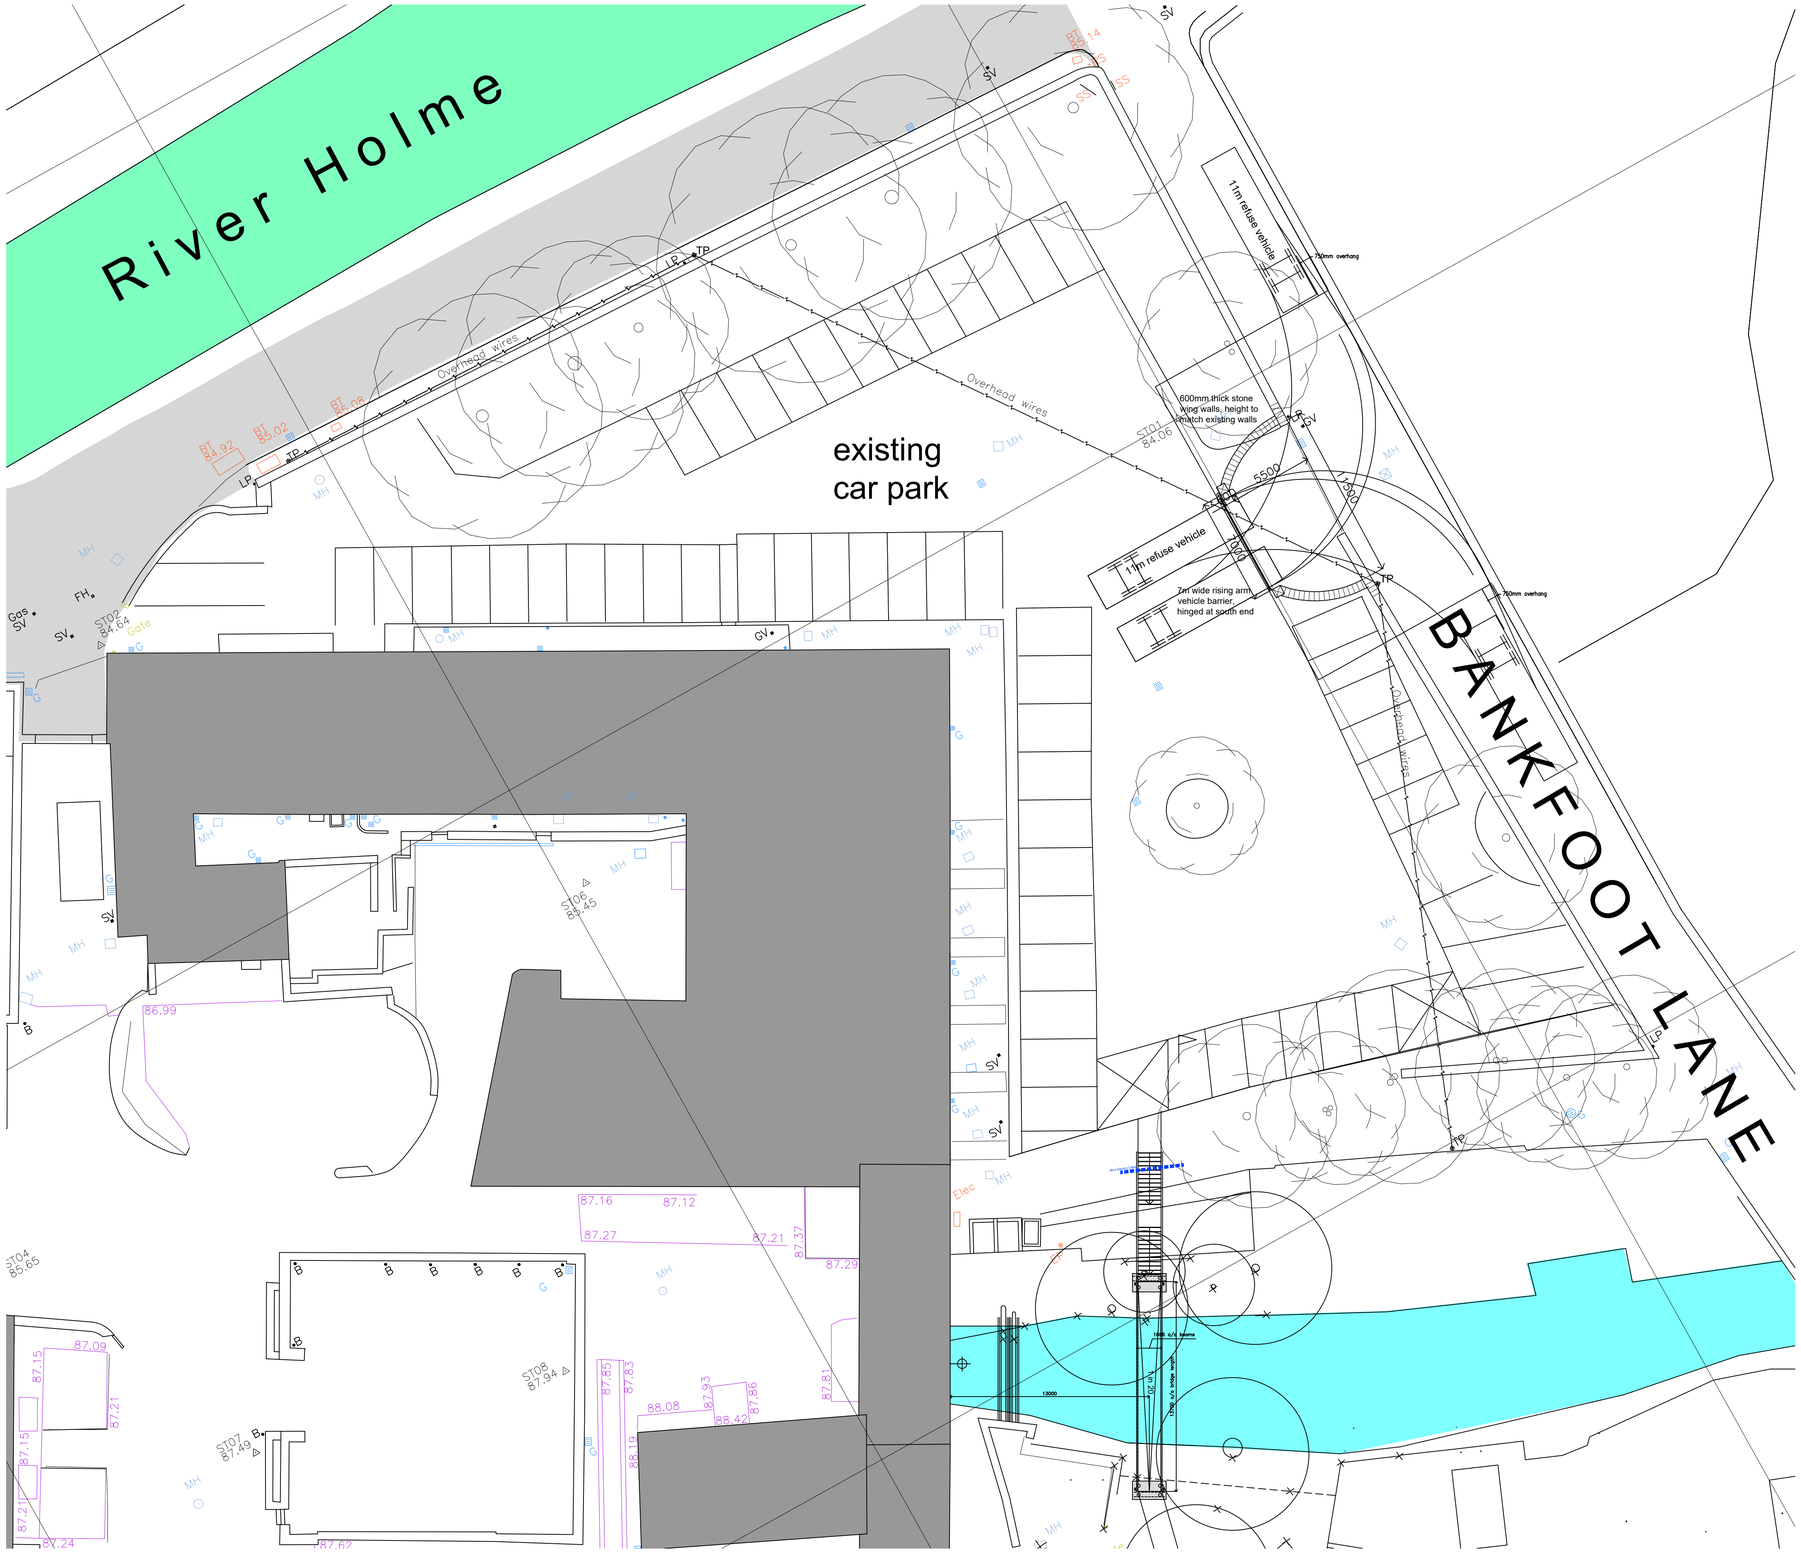


Proposed Site Plan 1:200

1:200 5m 10m 15m 20m

BROOKE'S MILL

LEGEND

G	Gully
GV	Gas Valve
MH	Manhole
TL	Traffic Light
TP	Telegraph Pole

Copyright exist on the designs and information shown on this drawing. No part of this drawing can be reproduced without written confirmation of Heppenstalls. This drawing should only be used for the purpose was issued for and should not be used for construction unless it is marked for construction. Heppenstalls must be notified should any discrepancies be found.

Revision

Client JOHN BROOKE & SONS LTD
Brookes Mill, Armitage Bridge, Huddersfield

Project
Security Barrier and Associated Works to Bank Foot Lane Entrance to Lower Car Park

Drawing
Site Plan

Number 4295-06-02

Checked

Scale @ A1 1:200

Date 01/2019

Listed Building Application

HEPPENSTALLS
Chartered Architects & Surveyors
Architecture
Surveying
Planning
Project Management
RIBA RICS
Allisons buildings, 135 Armitage Road Milnsbridge, Huddersfield, HD3 4JY tel 01484 658411
projects@heppenstalls.net www.heppenstalls.net