Copyright exist on the designs and information shown on this drawing. No part of this drawing can be reproduced without written confirmation of Heppenstalls. This drawing should only be used for the purpose was issued for and should not be used for construction unless it is marked for construction. Heppenstalls must be notified should any discrepancies be found.

Revision

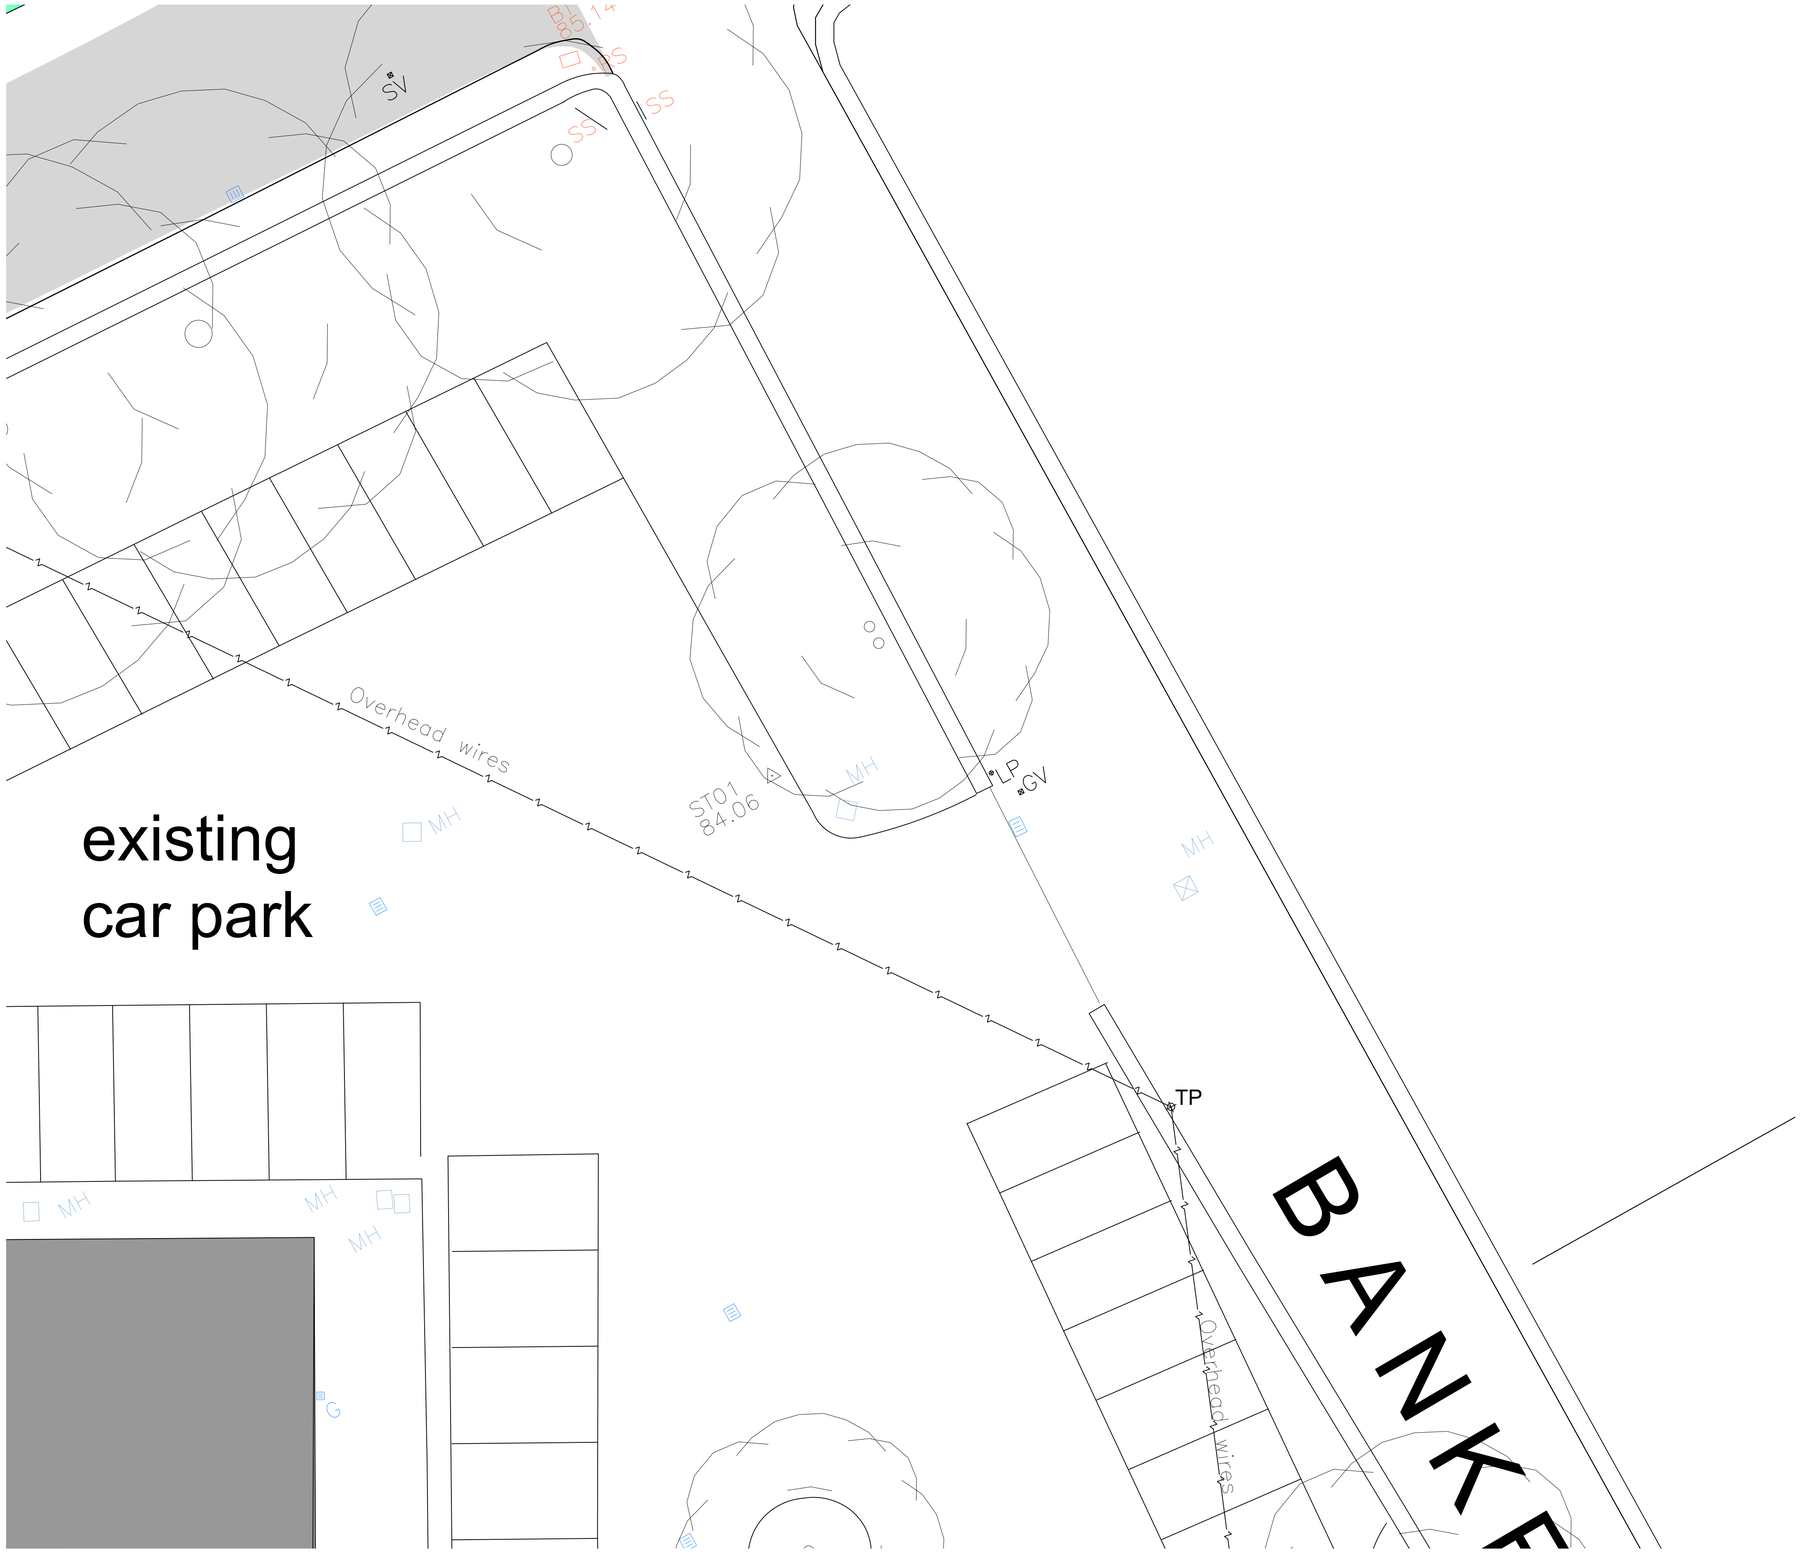

Existing Entrance Plan 1:100

1:100 1m 2m 3m 4m 5m 6m 7m 8m 9m 10m

BROOKE'S MILL

LEGEND

G	Gully
GV	Gas Valve
MH	Manhole
TL	Traffic Light
TP	Telegraph Pole

1:100 1m 2m 3m 4m 5m 6m 7m 8m 9m 10m

Client JOHN BROOKE & SONS LTD
Brookes Mill, Armitage Bridge, Huddersfield

Project
Security Barrier and Associated Works to Bank Foot Lane Entrance to Lower Car Park

Drawing
Plan as Existing

Number	Checked	
	Scale @ A1	Date
4295-06-03	1:100	01/2019

Listed Building Application

HEPPENSTALLS
Chartered Architects & Surveyors
Architecture
Surveying
Planning
Project Management
RIBA RICS
Allisons buildings, 135 Armitage Road Milnsbridge, Huddersfield, HD3 4JY tel 01484 658411
projects@heppenstalls.net www.heppenstalls.net