Copyright: All rights reserved. This drawing must not be reproduced without permission.
This drawing must not be scaled
Dimensions are in millimetres unless otherwise specified.

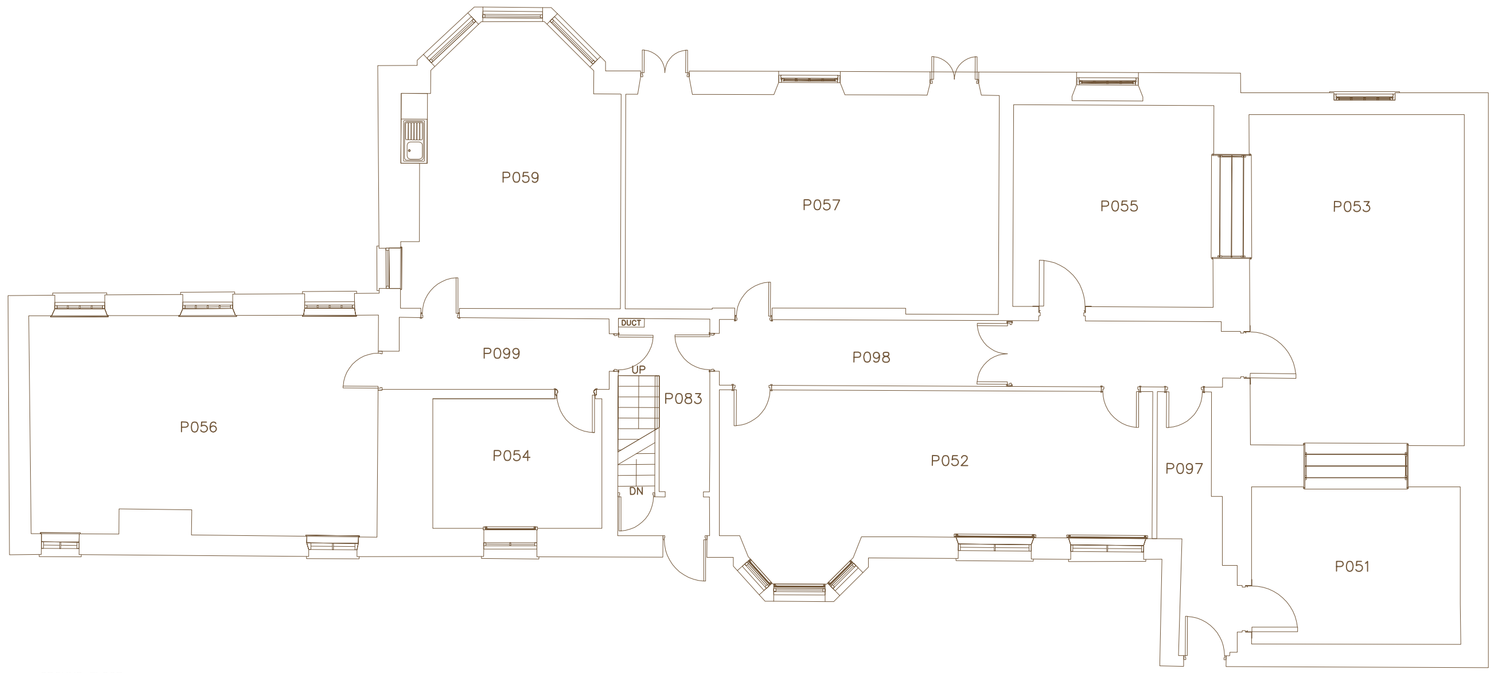

GROUND FLOOR

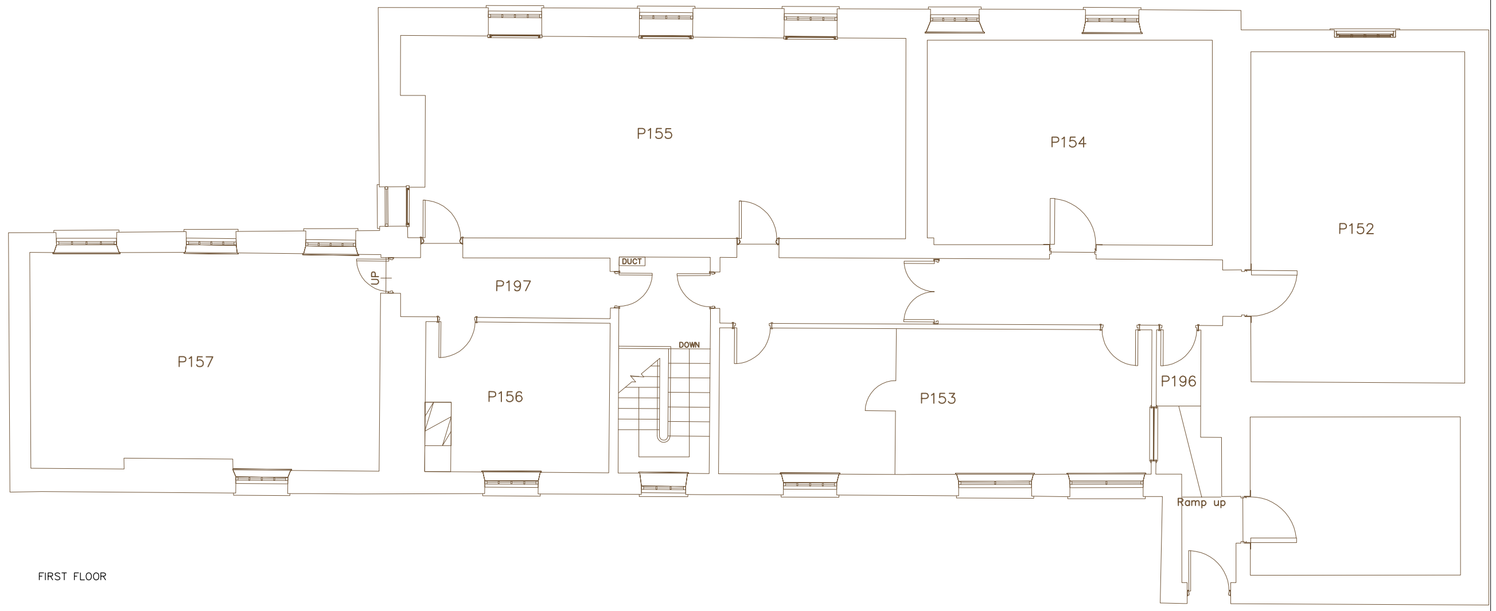

FIRST FLOOR

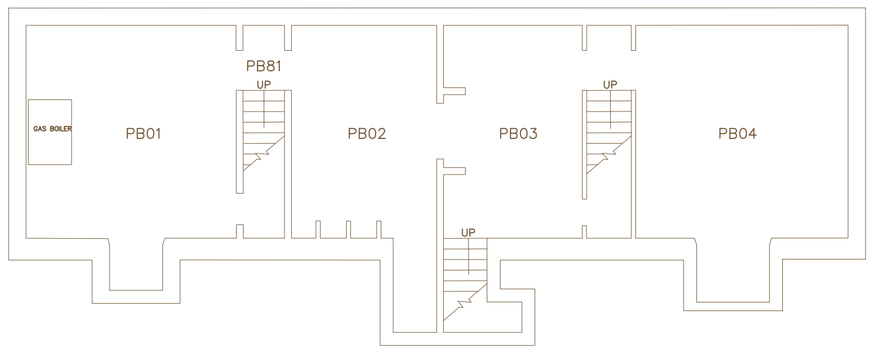

BASEMENT

This drawing is based on survey information provided by another party
The information shown relating to any proposed design or construction is therefore dependant upon the accuracy and completeness of the original survey

Drawing Status
PLANNING APPLICATION

Space
architecture and design limited
The Studio
Lake House
Blackmoorfoot Road
Huddersfield
HD7 5TR
t: 01484 841423
f: 01484 847757
e: md@spacearchitecture.net
w: www.spacearchitecture.net

Client
San Pedro Properties Ltd

Project
Conversion of Former College Buildinsg to Residential Apartments
Highfields, New North Road,
Huddersfield, HD1 5LS

Drawing Title
Existing Plans
Building B

COPYRIGHT ©

Scale @ A1	Scale @ A3	Date	Drawn	Checked	Drawing Number	Revision
1:100	1:200	04.03.19	MJD	mjd	18.007(2-)018	