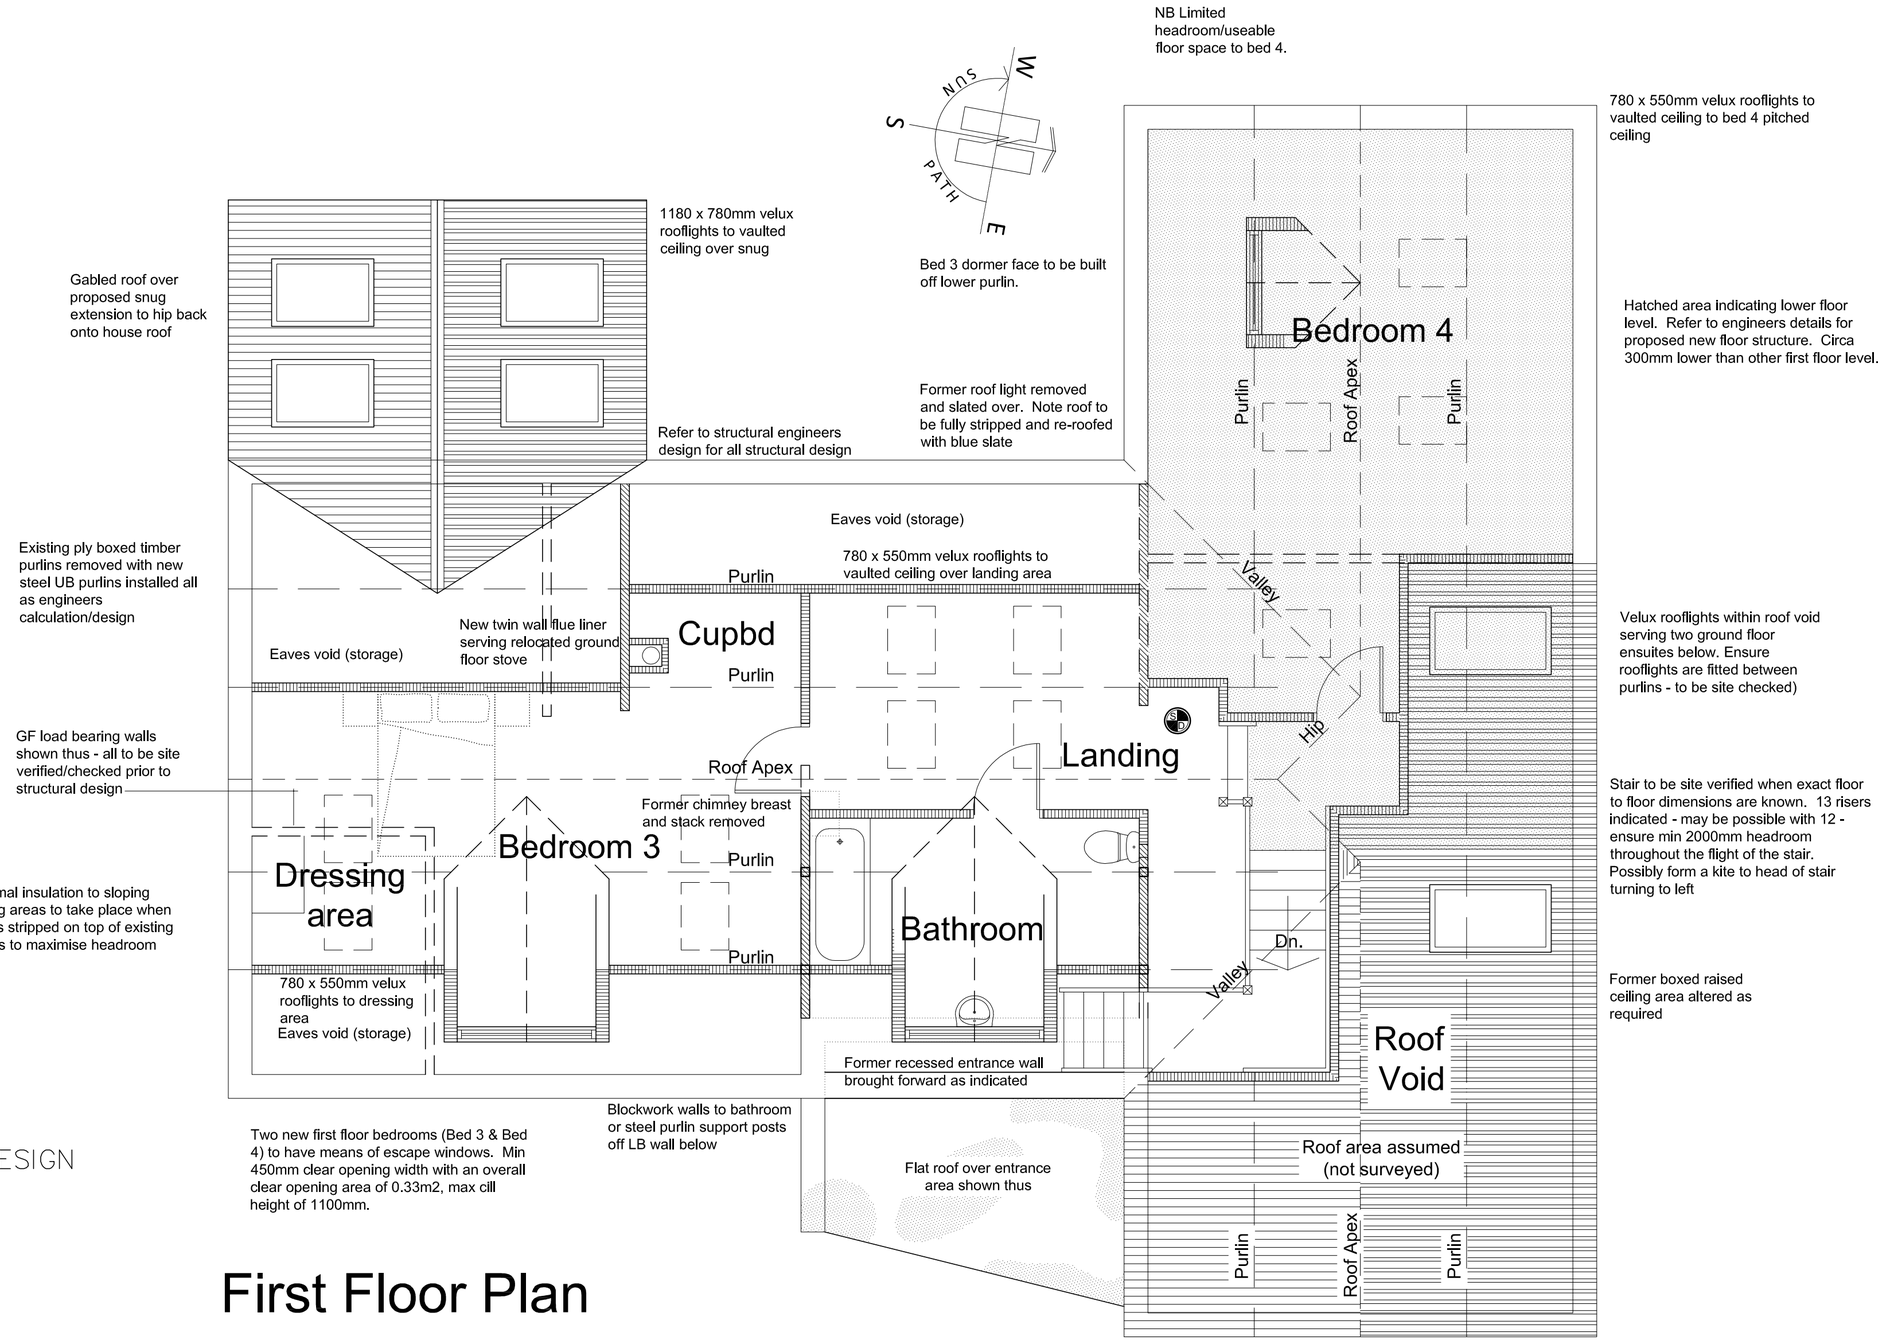


First Floor Plan

PAUL MATTHEWS ARCHITECTURAL Ltd

ARCHITECTURE | PLANNING | DESIGN

Malkin Farm
Brow Lane
Holmfirth
HD9 2RJ
07946872499
paul@paulmatthewsarchitectural.co.uk
www.paulmatthewsarchitectural.co.uk

Company Registration Number: 09898149 – Company Registered in England and Wales

Project
Erection of Extension and Alterations at 7 Oakfield Road, Birkby, Huddersfield, HD2 2XF.

Client
Mr & Mrs D Stephenson

Drawing Title/Issue
Proposed First Floor Plan

scale	date	sheet size	dwg. no.
1:50	11/18	A2	18/456/05b

1:50

0.5m 1m 2m 3m 4m 5m 6m 7m