
Drawing No.	Rev No.
AIC004 007	B

55

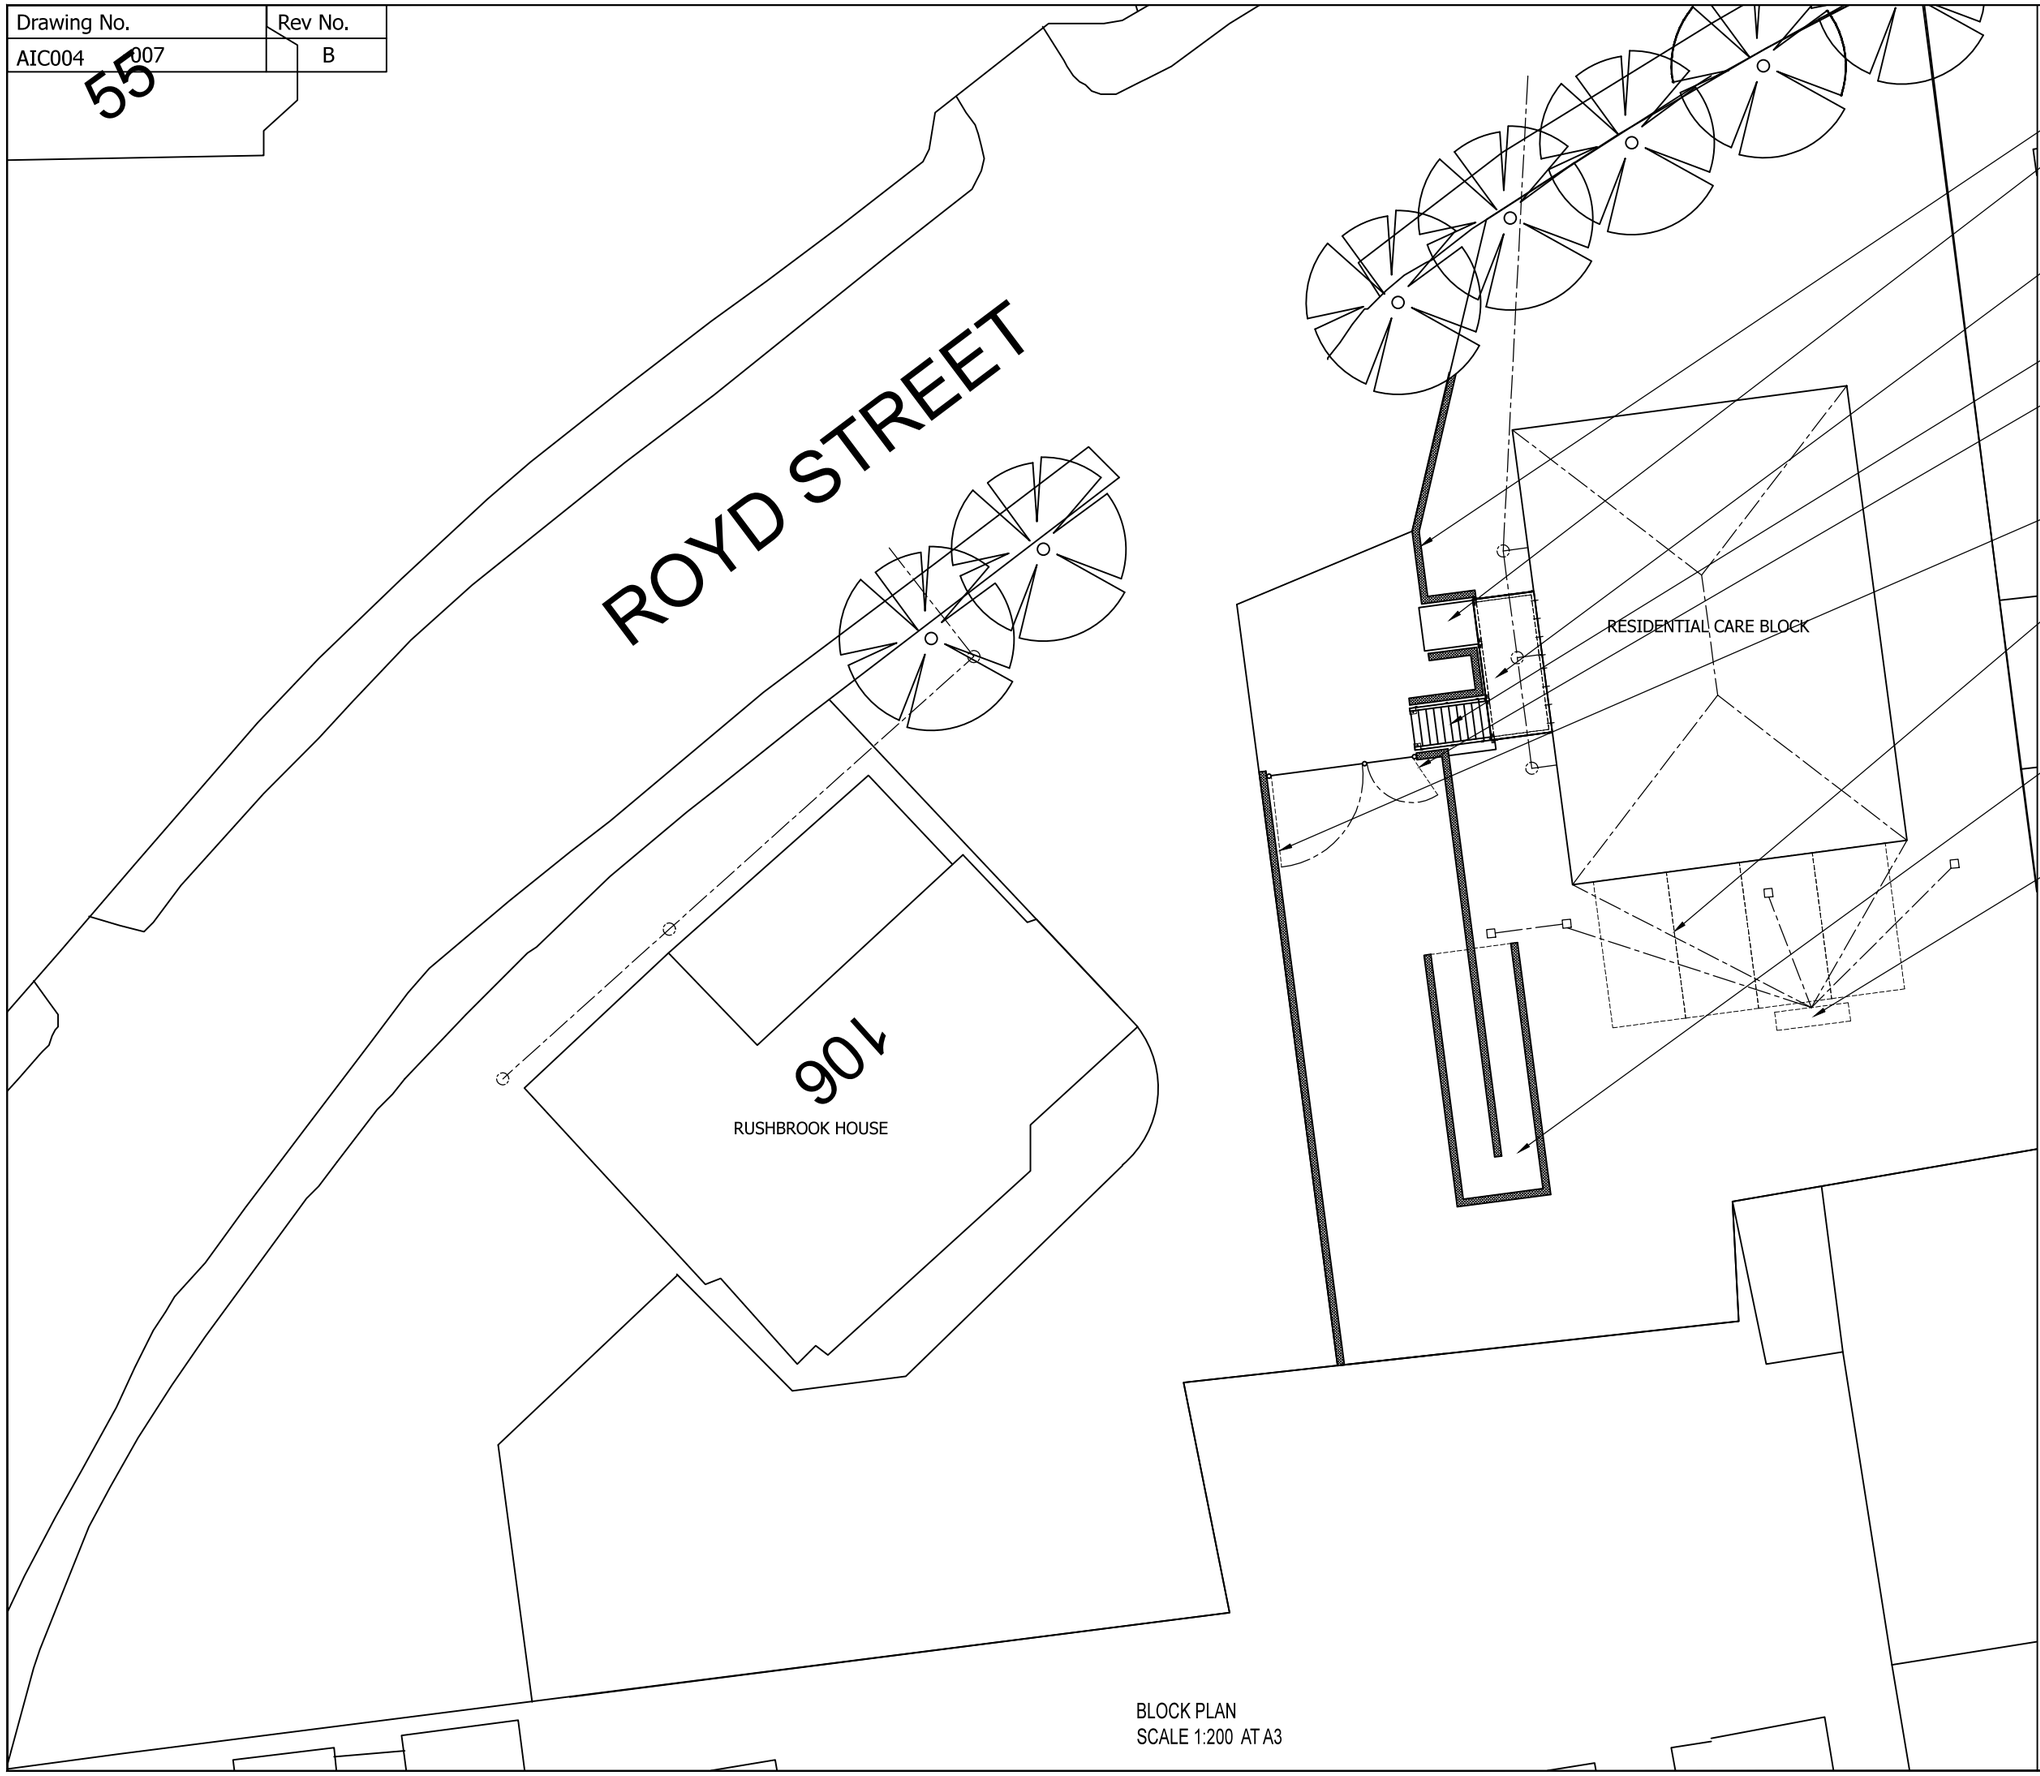

BLOCK PLAN
SCALE 1:200 AT A3

DO NOT SCALE: Contractor to check all dimensions and report any omissions or errors

NOTES

- 1100 HIGH MASONRY PARAPET WALL
- ACCESS LIFT
- ACCESS PLATFORM
- ACCESS STAIRS
- PEDESTRIAN ACCESS GATE
- VEHICLE ACCESS GATE
- PARKING SPACES
- 1 IN 20 MAX SLOPE RAMP DOWN TO GROUND FLOOR FROM DRIVE
- SURFACE WATER DRAINAGE DIRECTED INTO EXISTING SOAK AWAY

Rev	Description	By	Chk	App	Date
B	Access changed	JRB			04/02/19
A	Internal layout changed	JRB			30/11/17

JRB DESIGNS Ltd
1 Saville Road
Cudworth
Barnsley
S72 8LT
Tel: 01226 383542
Fax: 01226 380078
Mob: 07970 541192
Email: john@jrbdesigns.co.uk

This drawing is copyright. © jrbdesigns Ltd.

Client
ASPIRE IN THE COMMUNITY
THE GATE
BARNSLEY RD. DODWORTH
BARNSLEY S75 3JR

Drawing Title
BLOCK PLAN OF SITE

Address
RUSHBROOK HOUSE
106 ROYD STREET
LONGWOOD
HUDDERSFIELD HD3 4RB

Project Title:
PROPOSED RESPITE
CARE ACCOMODATION ANNEX

Purpose of Issue:
CONSTRUCTION

Drawing Status
FIRST ISSUE

Scale at A3	Drawn By	Date	
AS SHOWN	JRB	16/02/2017	
Checked By	Date	Approved By	Date
	16/02/2017		16/02/2017
Project No.	Drawing No.		Revision
AIC004	007		B

APPROVAL [X] INFORMATION [ ] TENDER [ ] CONTRACT [ ] CONSTRUCTION [ ]