



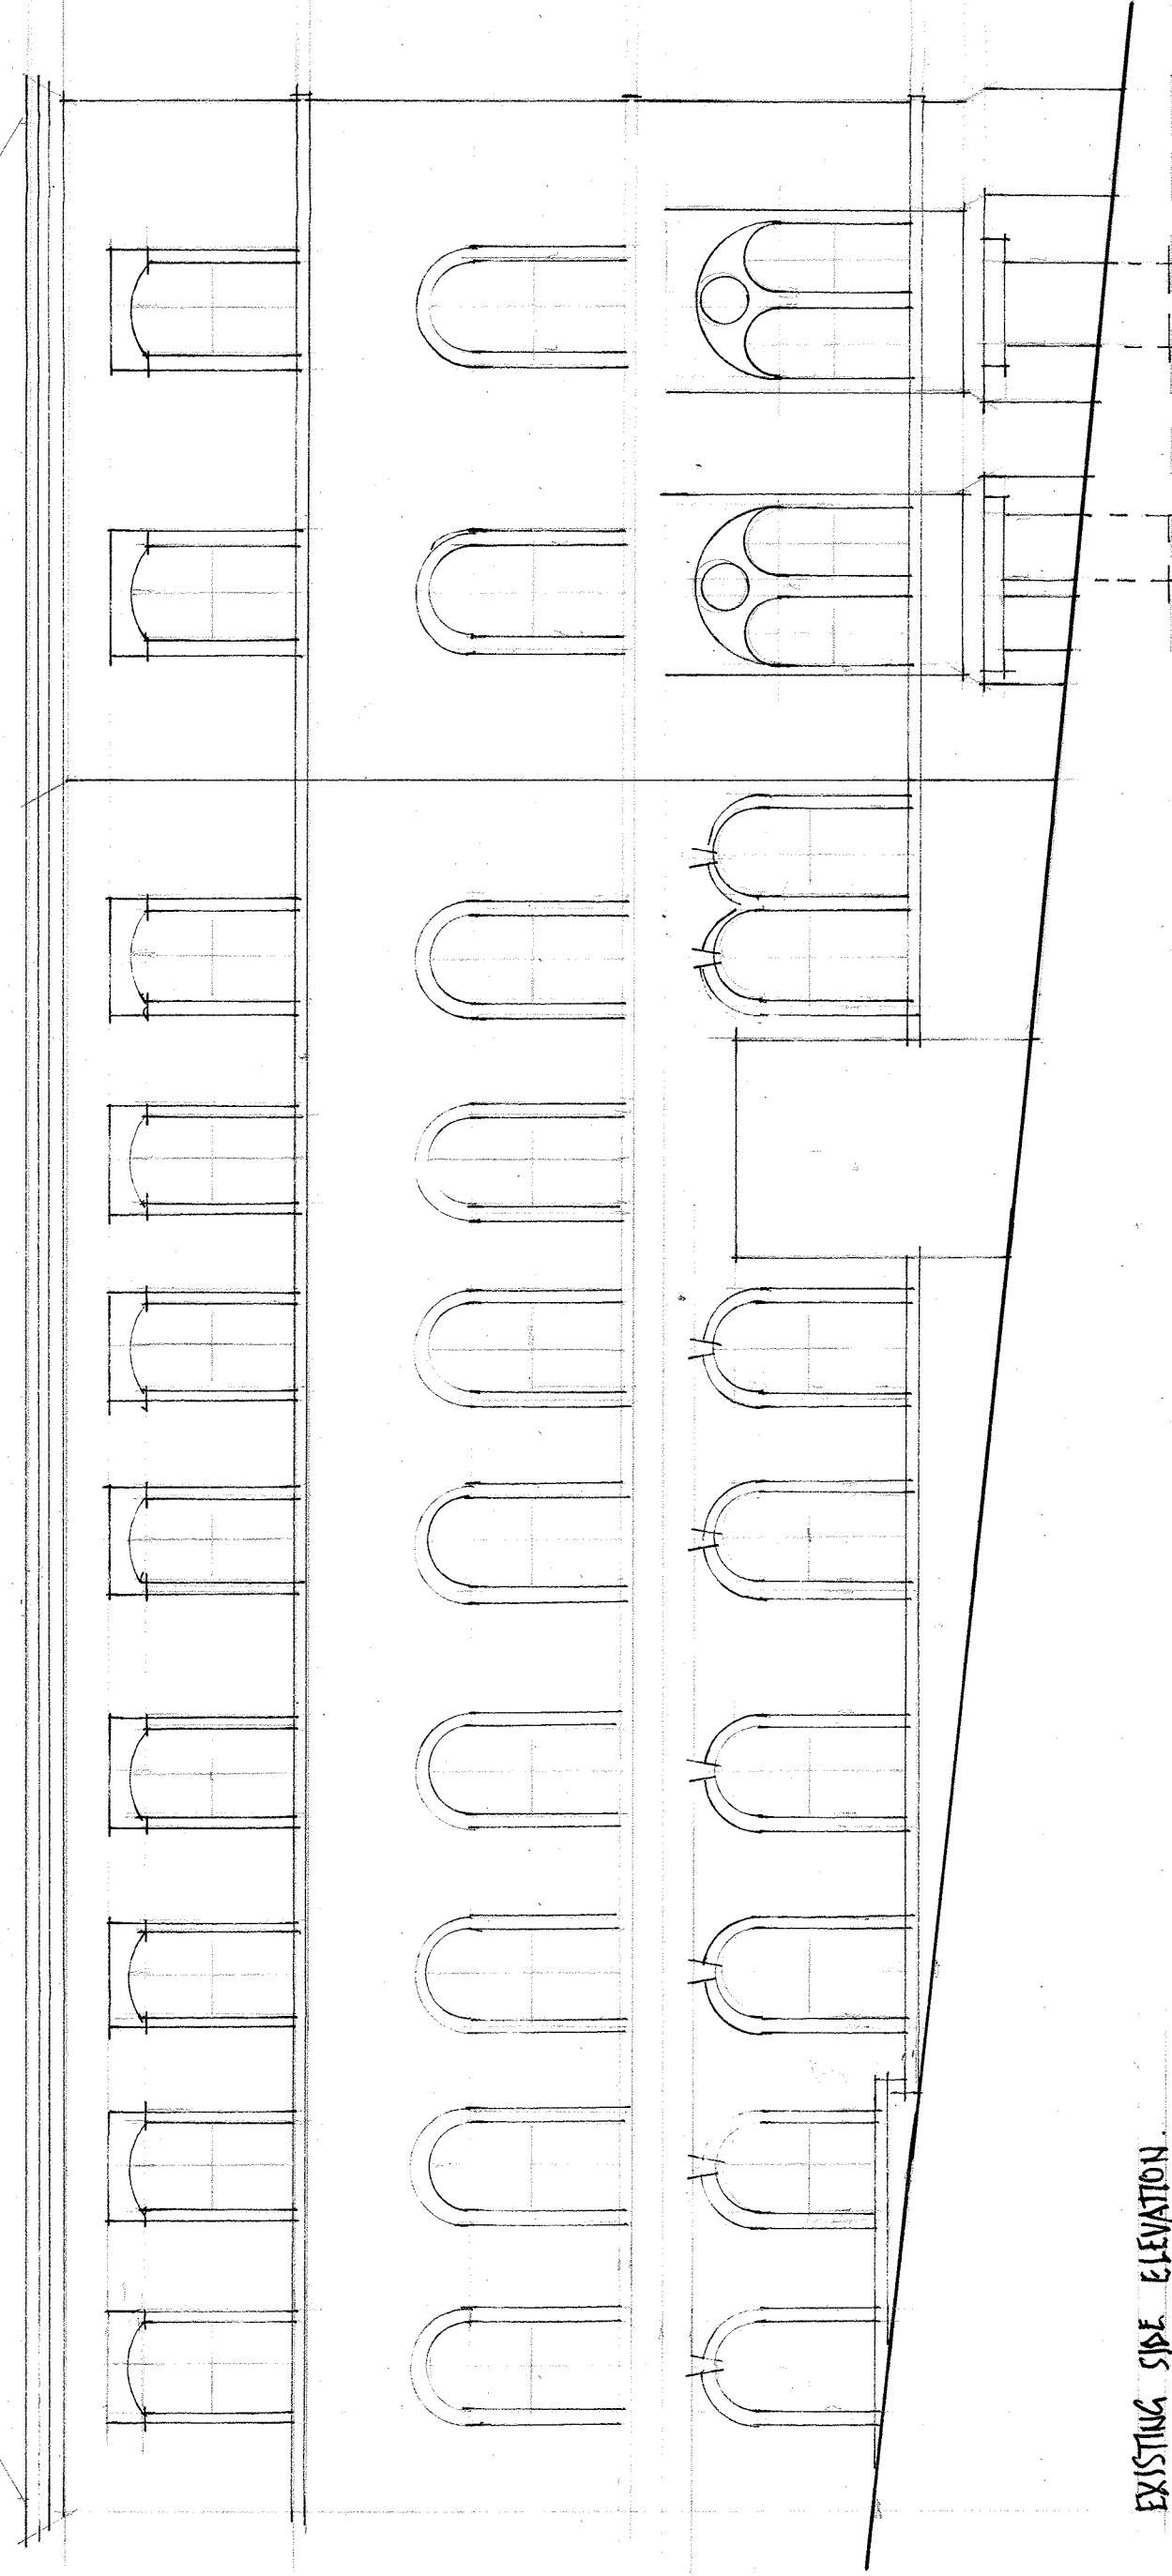


EXISTING SIDE ELEVATION.

EXISTING ACCESS TO BASEMENT ESTIMATED.
OTHER OPENINGS TO PROVIDE WINDOW/LIGHT.

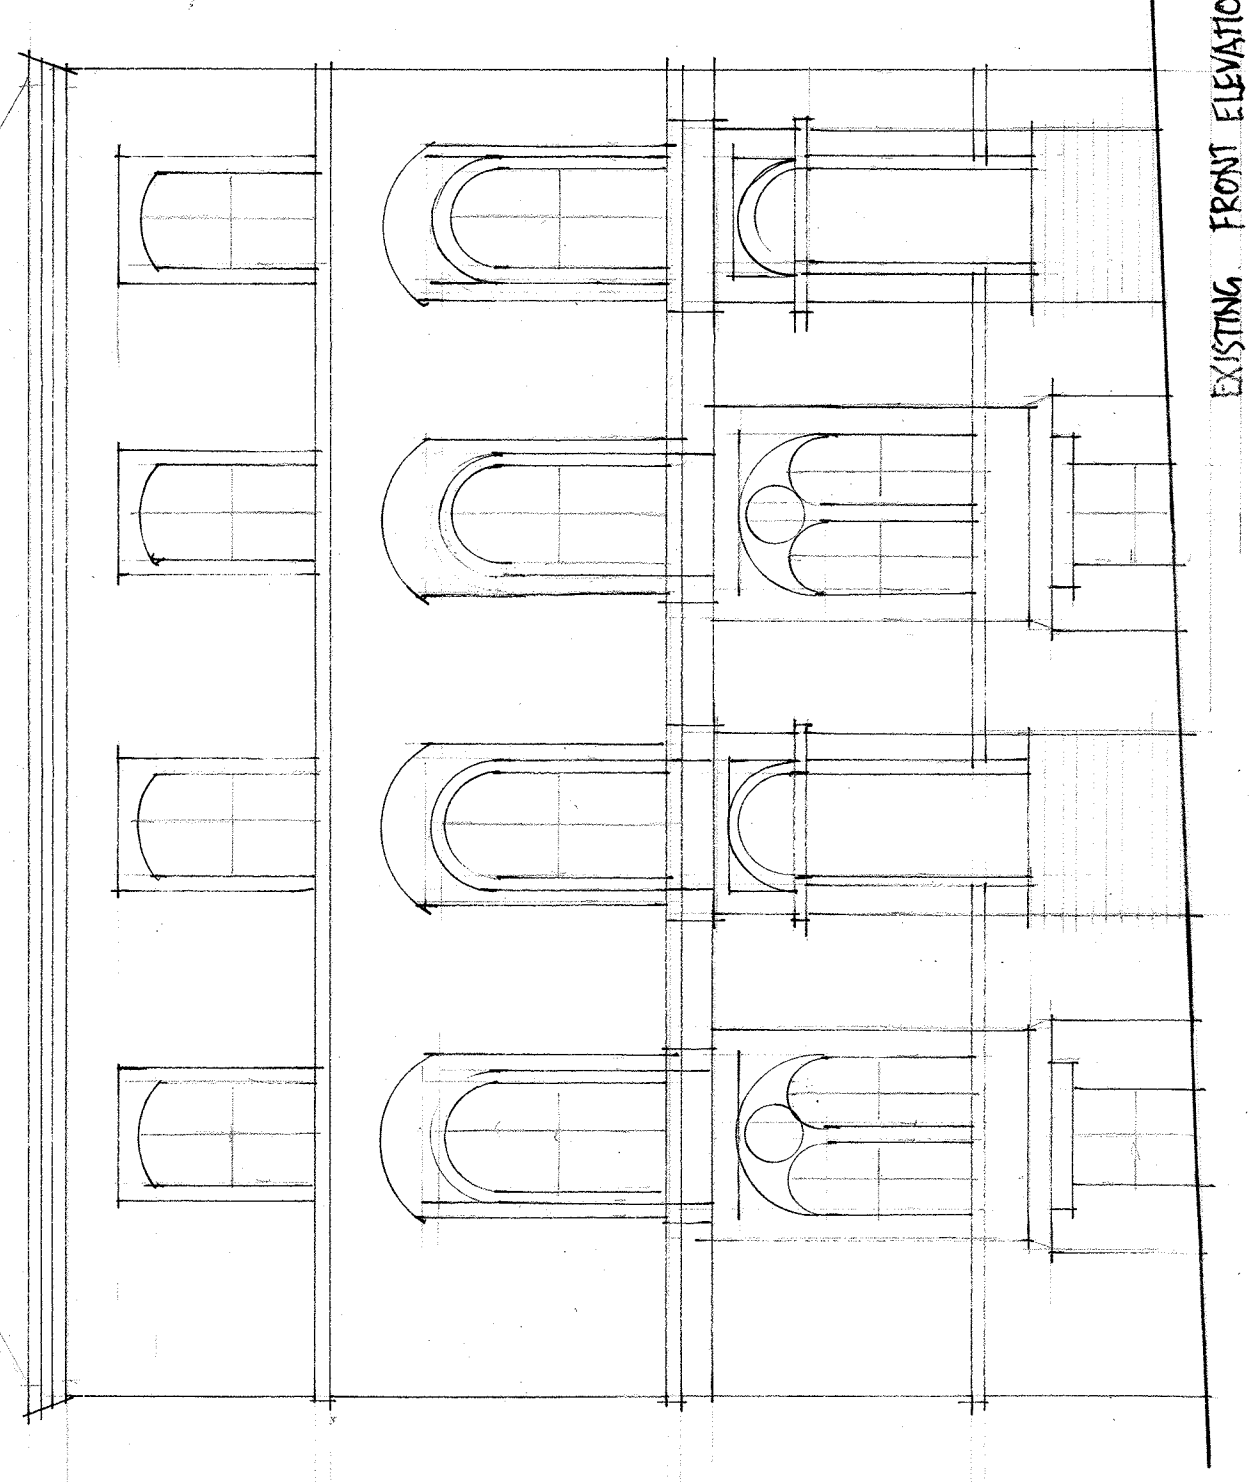


EXISTING FRONT ELEVATION.

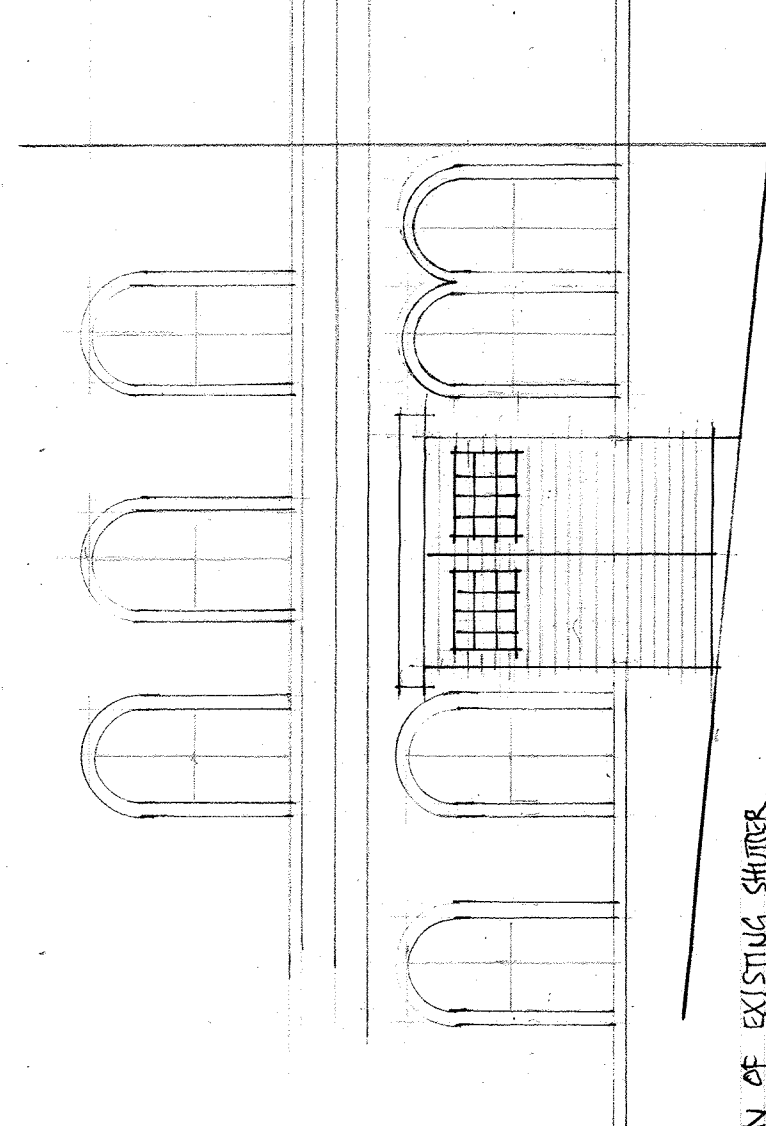

FORM NEW WINDOW IN LOCATION OF EXISTING SHUTTER.
RECESS NEW STONE BY 50MM. PROVIDE REGULAR
STONE JAMBES, HEAD & SILL TO MATCH.
PROVIDE NEW WINDOW TO MATCH EXISTING WINDOWS.

PROPOSED 'PART' SIDE ELEVATION.

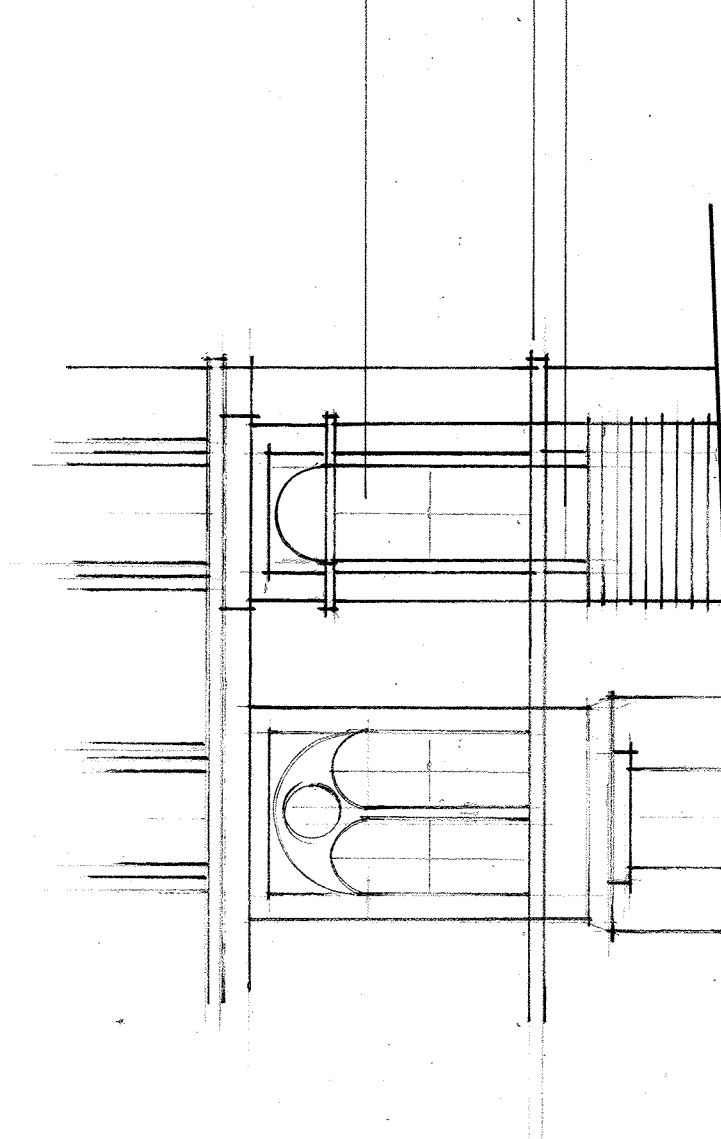

PROPOSED 'PART' FRONT ELEVATION.

FIT NEW WINDOW TO MATCH EXISTING WINDOWS.
WINDOW FILLED WITHIN EXISTING DOOR OPENING
WINDOW TO PROVIDE LIGHT/VENTILATION TO
NEW ROOM.

PROVIDE STONE STRING COURSE TO LINE THRO'
WITH EXISTING.
PROVIDE REGULAR COURED STONE TO MATCH EXISTING
UP TO STRING COURSE.

ALL EXISTING STONE FEATURES TO BE RETAINED.
ALL EXISTING WINDOWS TO BE MAINTAINED/MADE GOOD.

PROPOSED CONVERSION TO FORM FLATS,
STATION ROAD, BATLEY.