

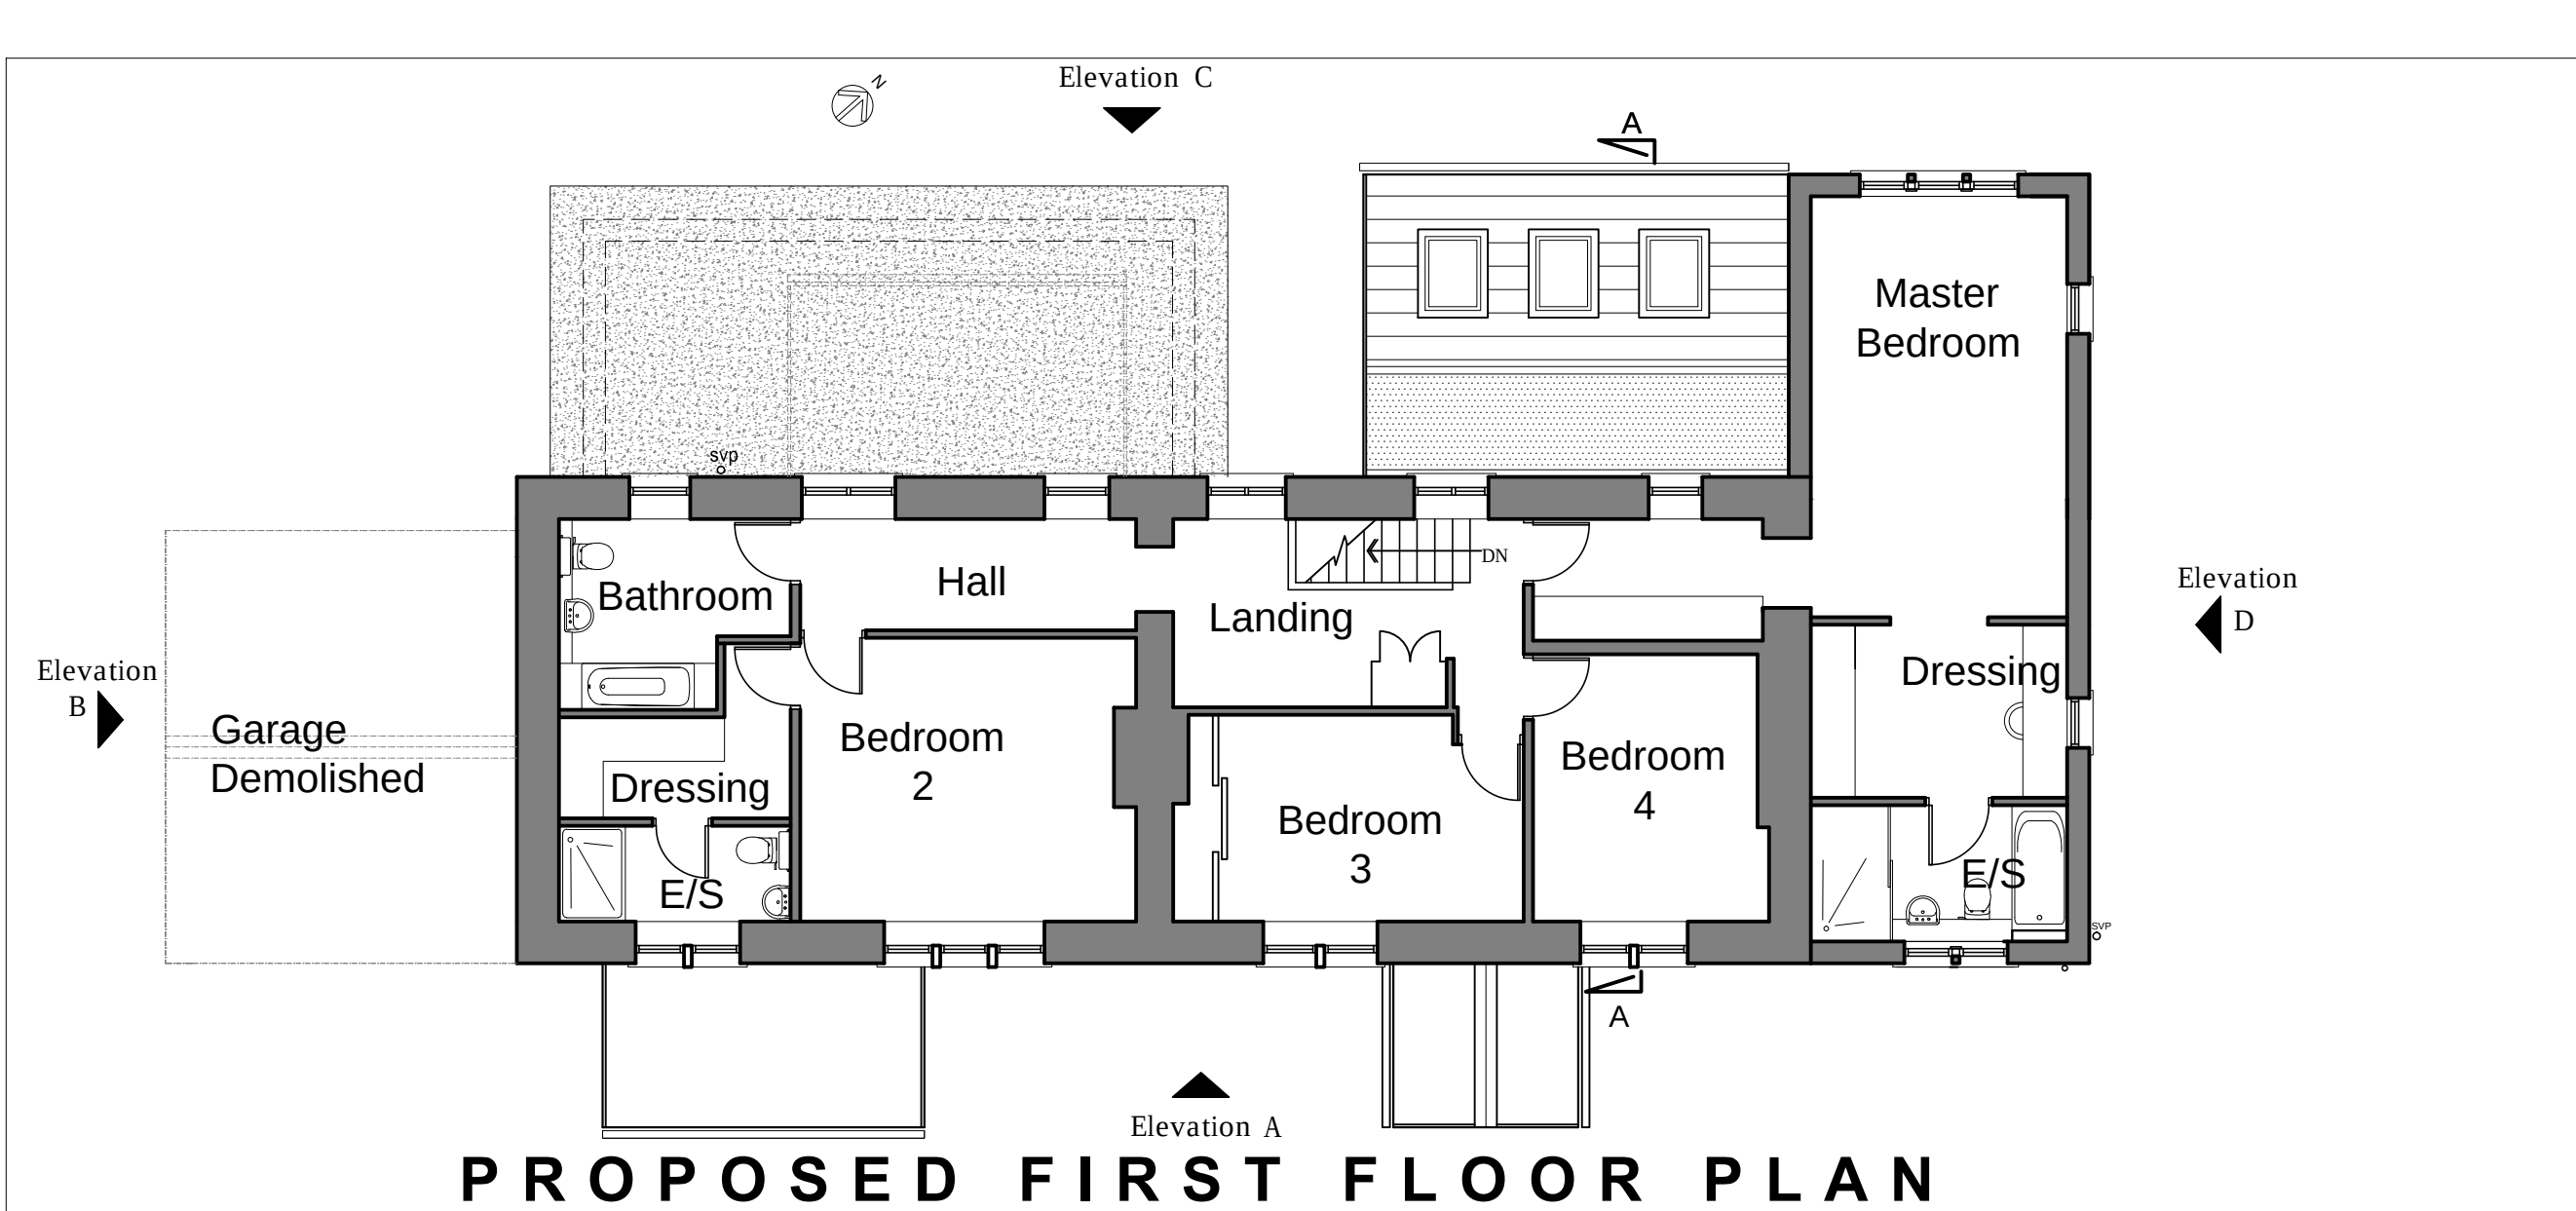
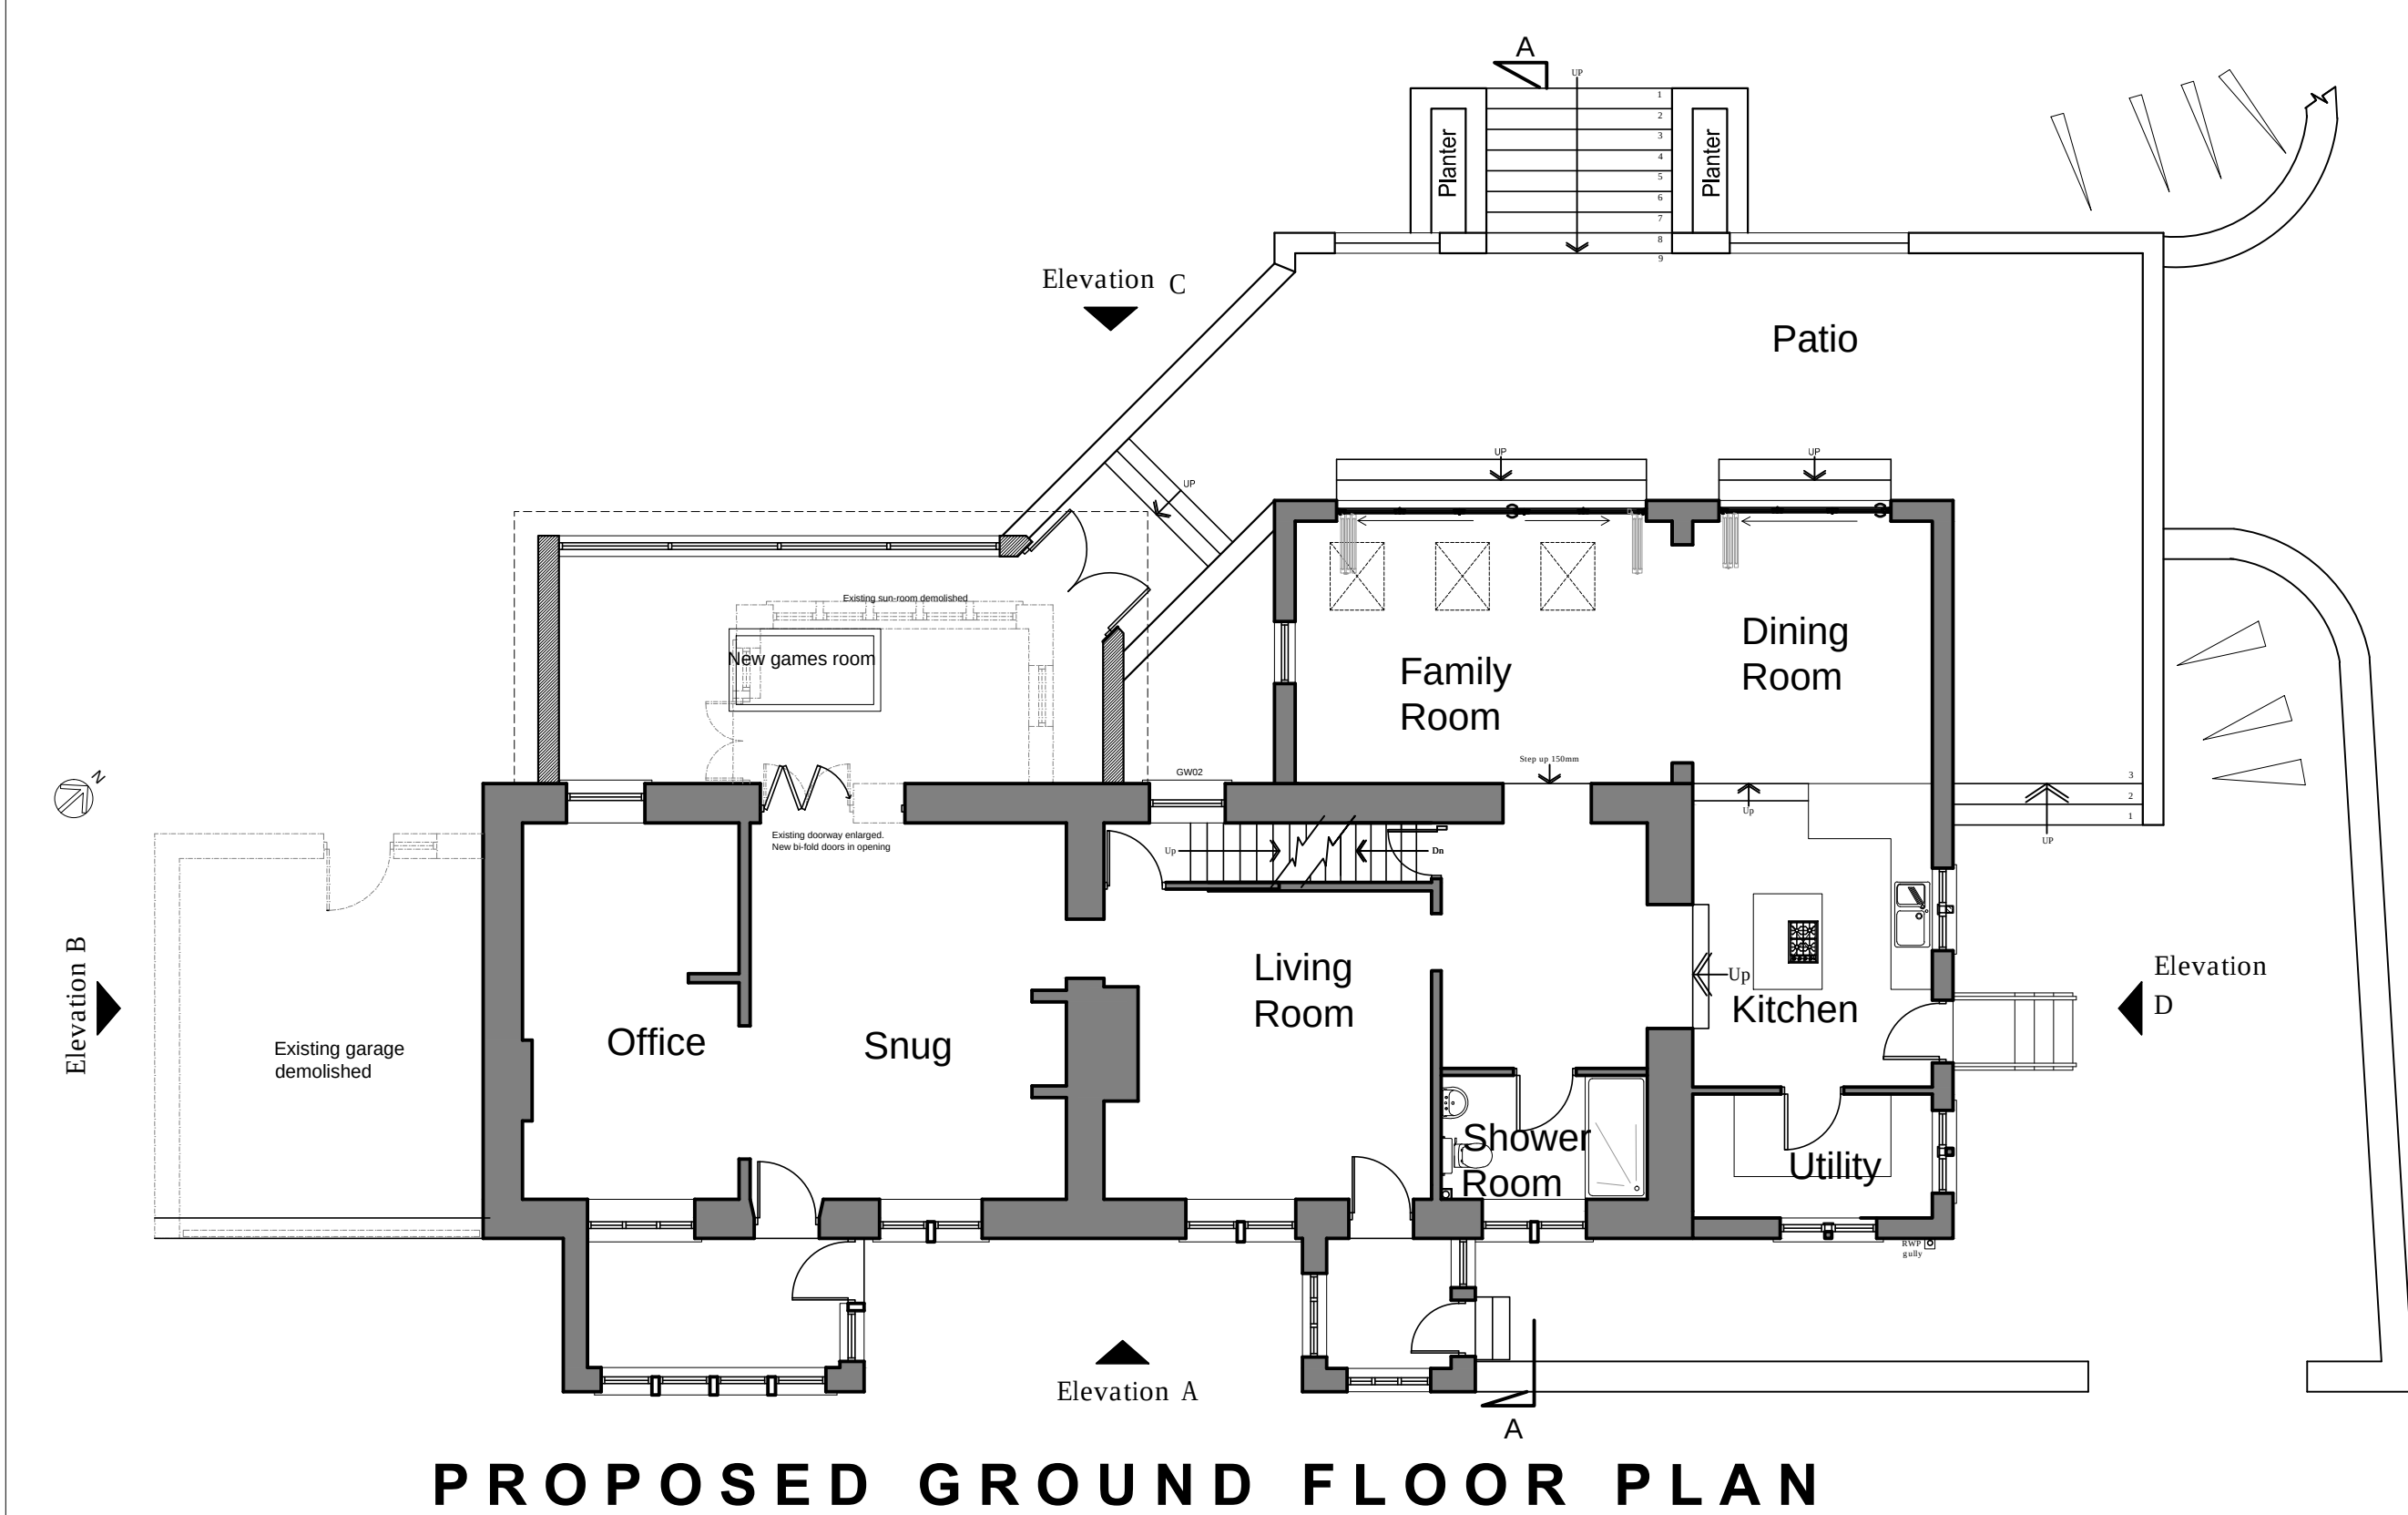
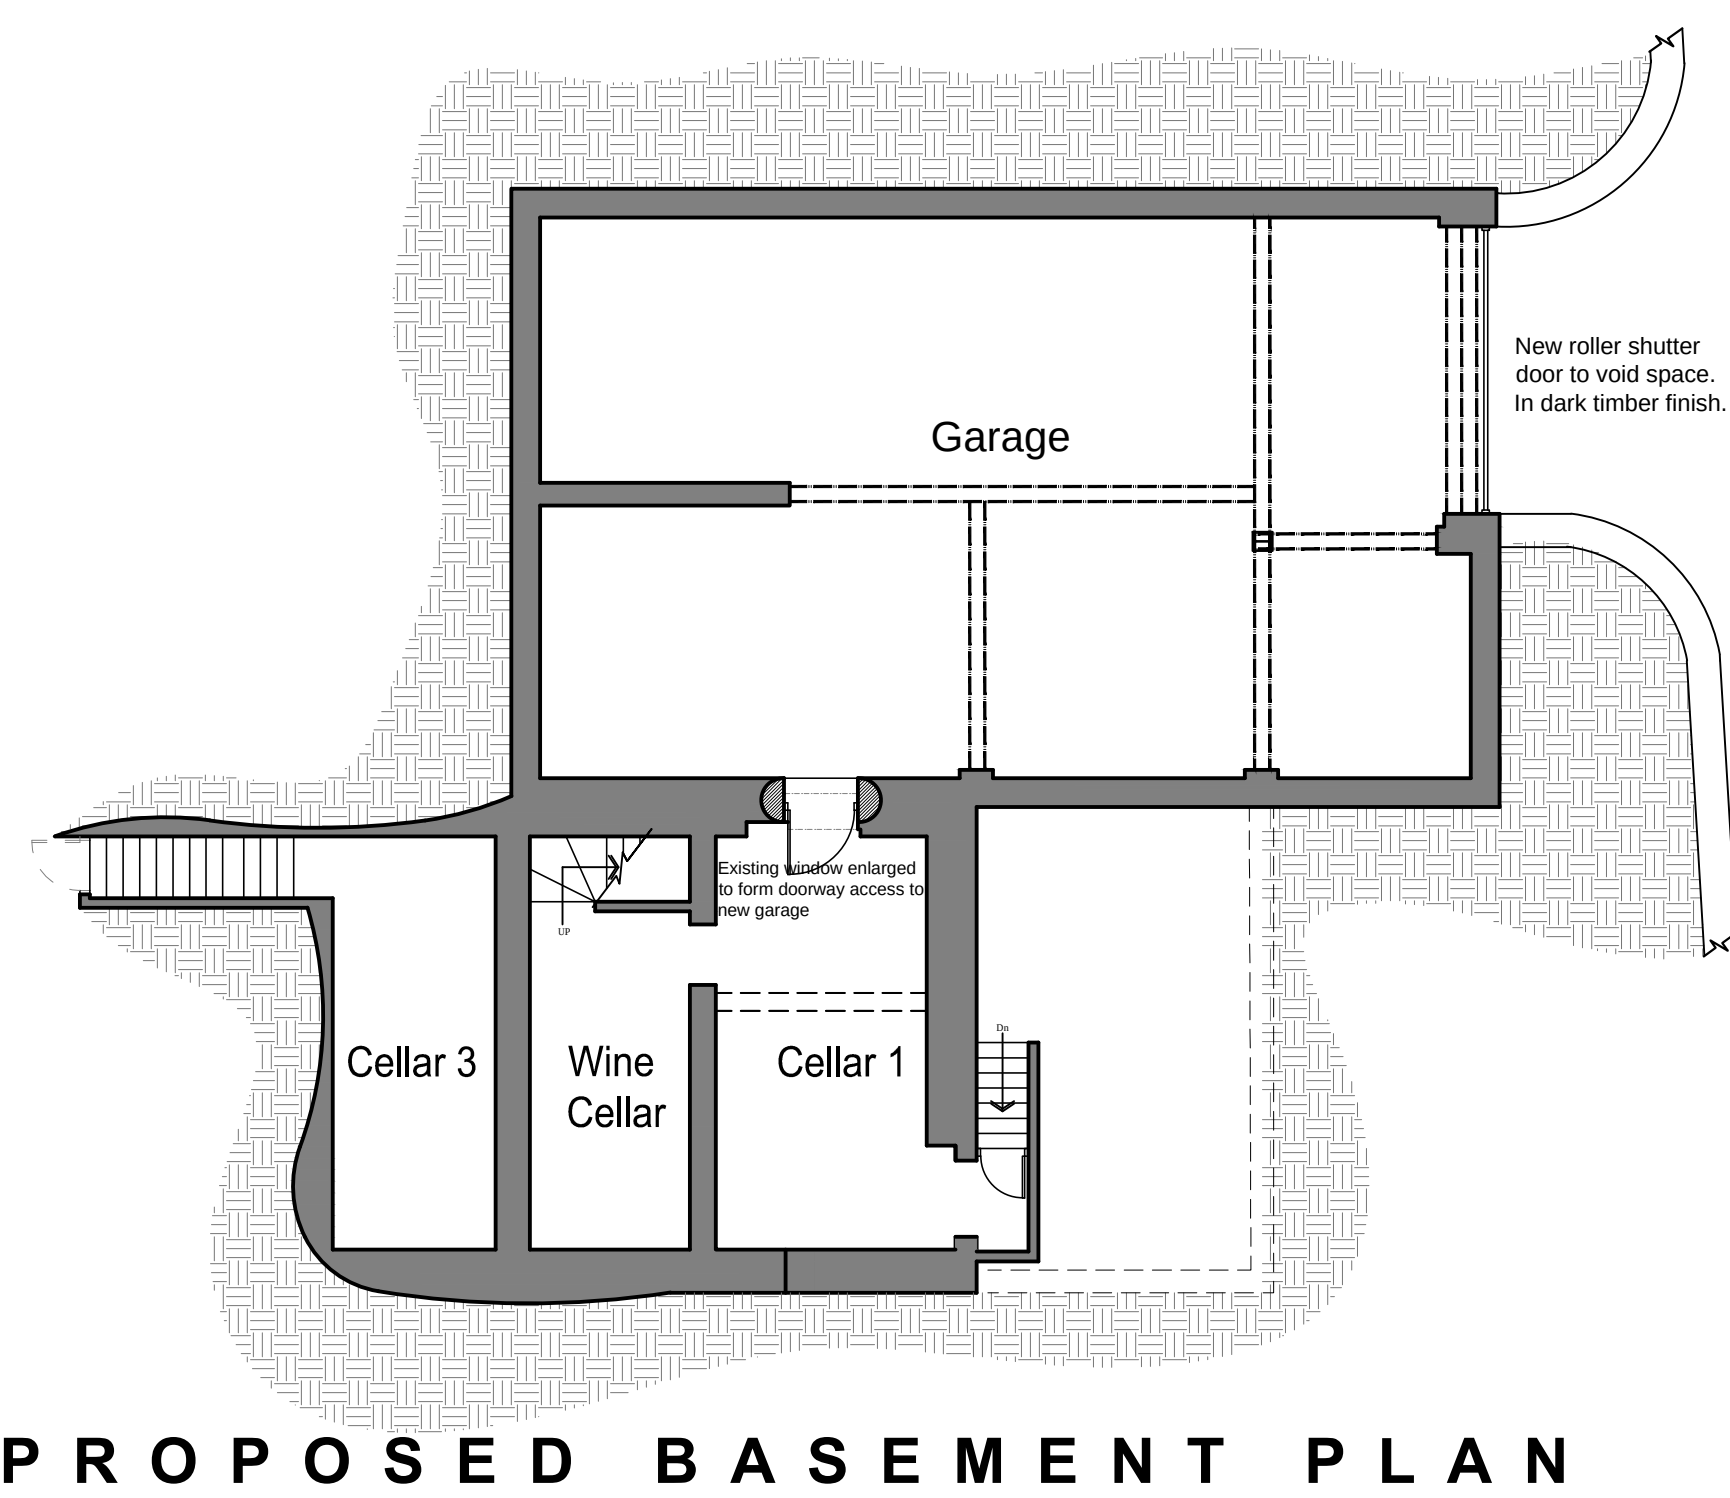


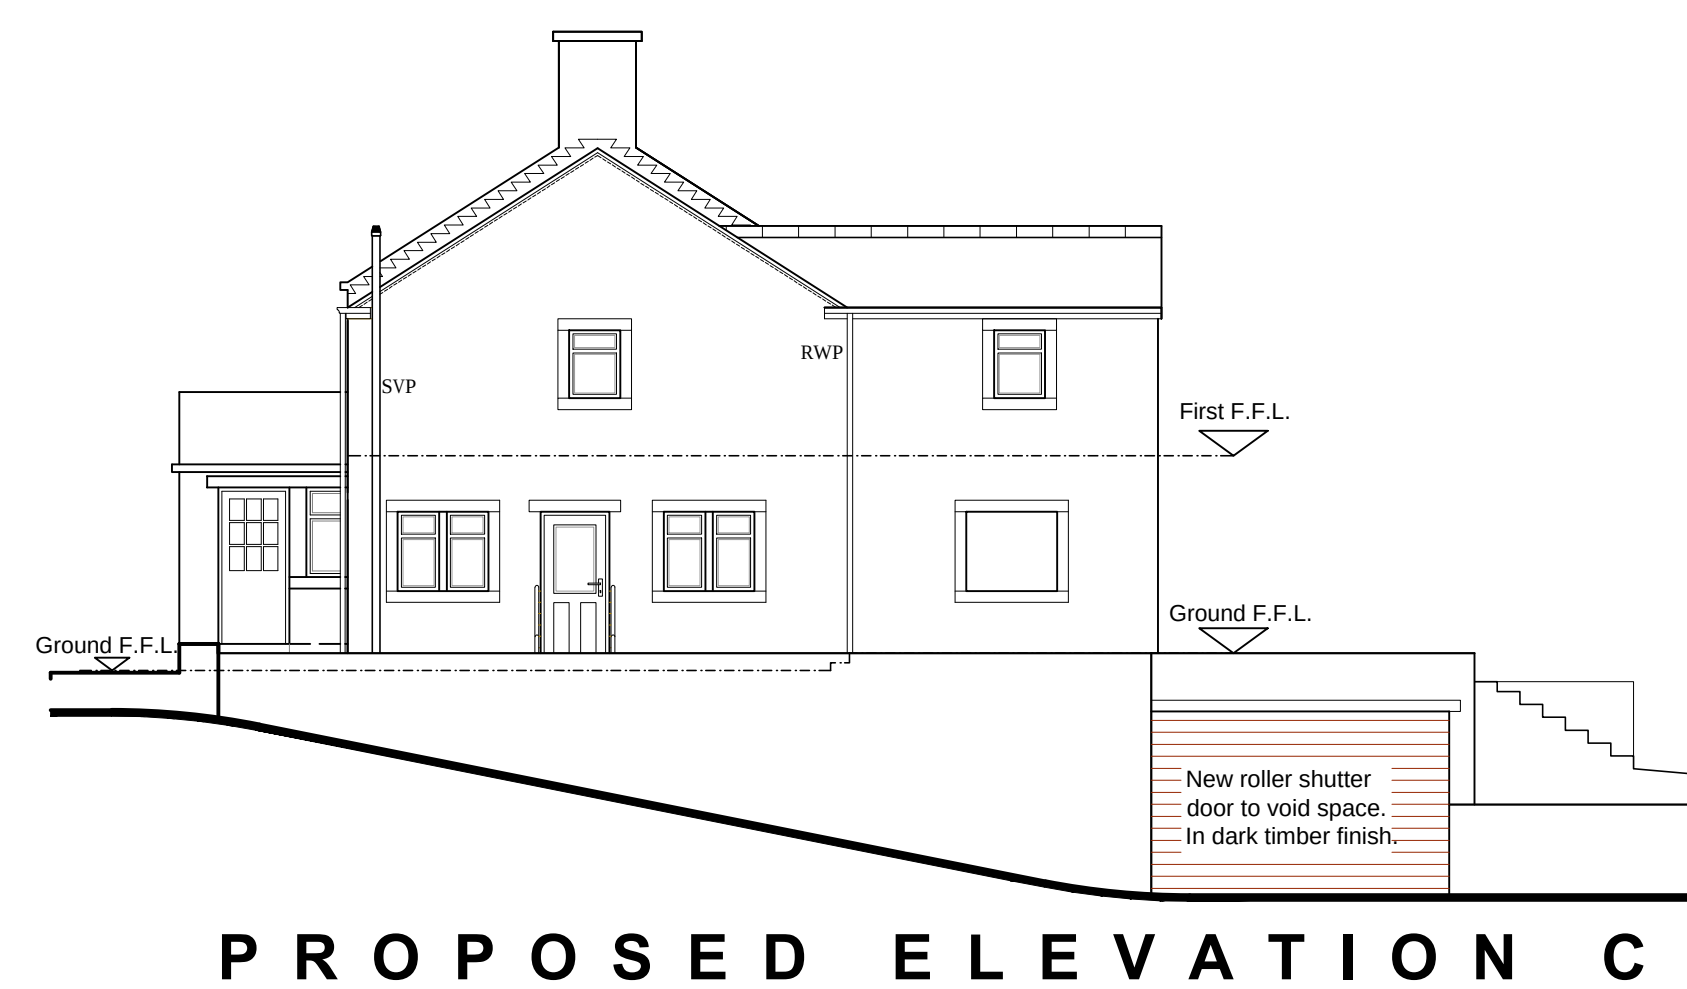

Only figured dimensions should be used.
Scaled dimensions should be checked with the Architect.
This drawing together with the design, is the property and copyright of the Architect and must not be reproduced without written permission

PLANNING

Revision:

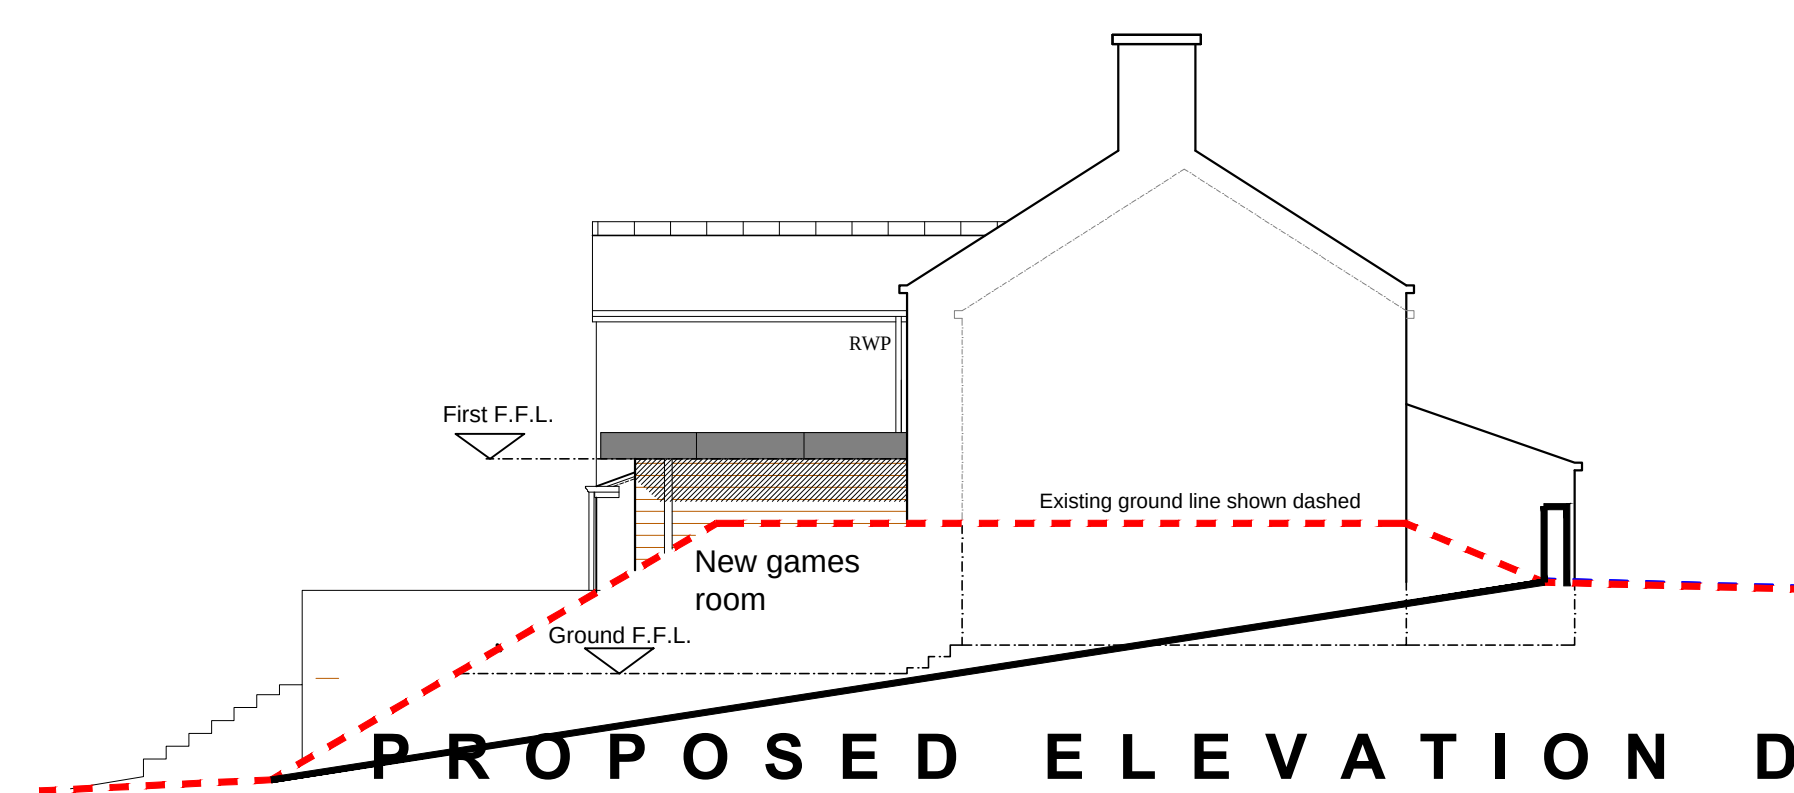

acumen
designers & architects

acumenarchitects.co.uk 01484 546000
Headrow House, Old Leeds Road, Huddersfield, HD1 1SG

CLIENT:

MR S. GIBSON

JOB TITLE:

CORNMILL COTTAGE,
LONG LANE, SHELLEY,
HUDDERSFIELD

DRAWING TITLE:

PLANS & ELEVATIONS
AS PROPOSED

DRAWN: JA DATE: FEB 2019

CHECKED: JC SCALE: 1:100 @ A1

DRAWING NUMBER: 2495 - 53