




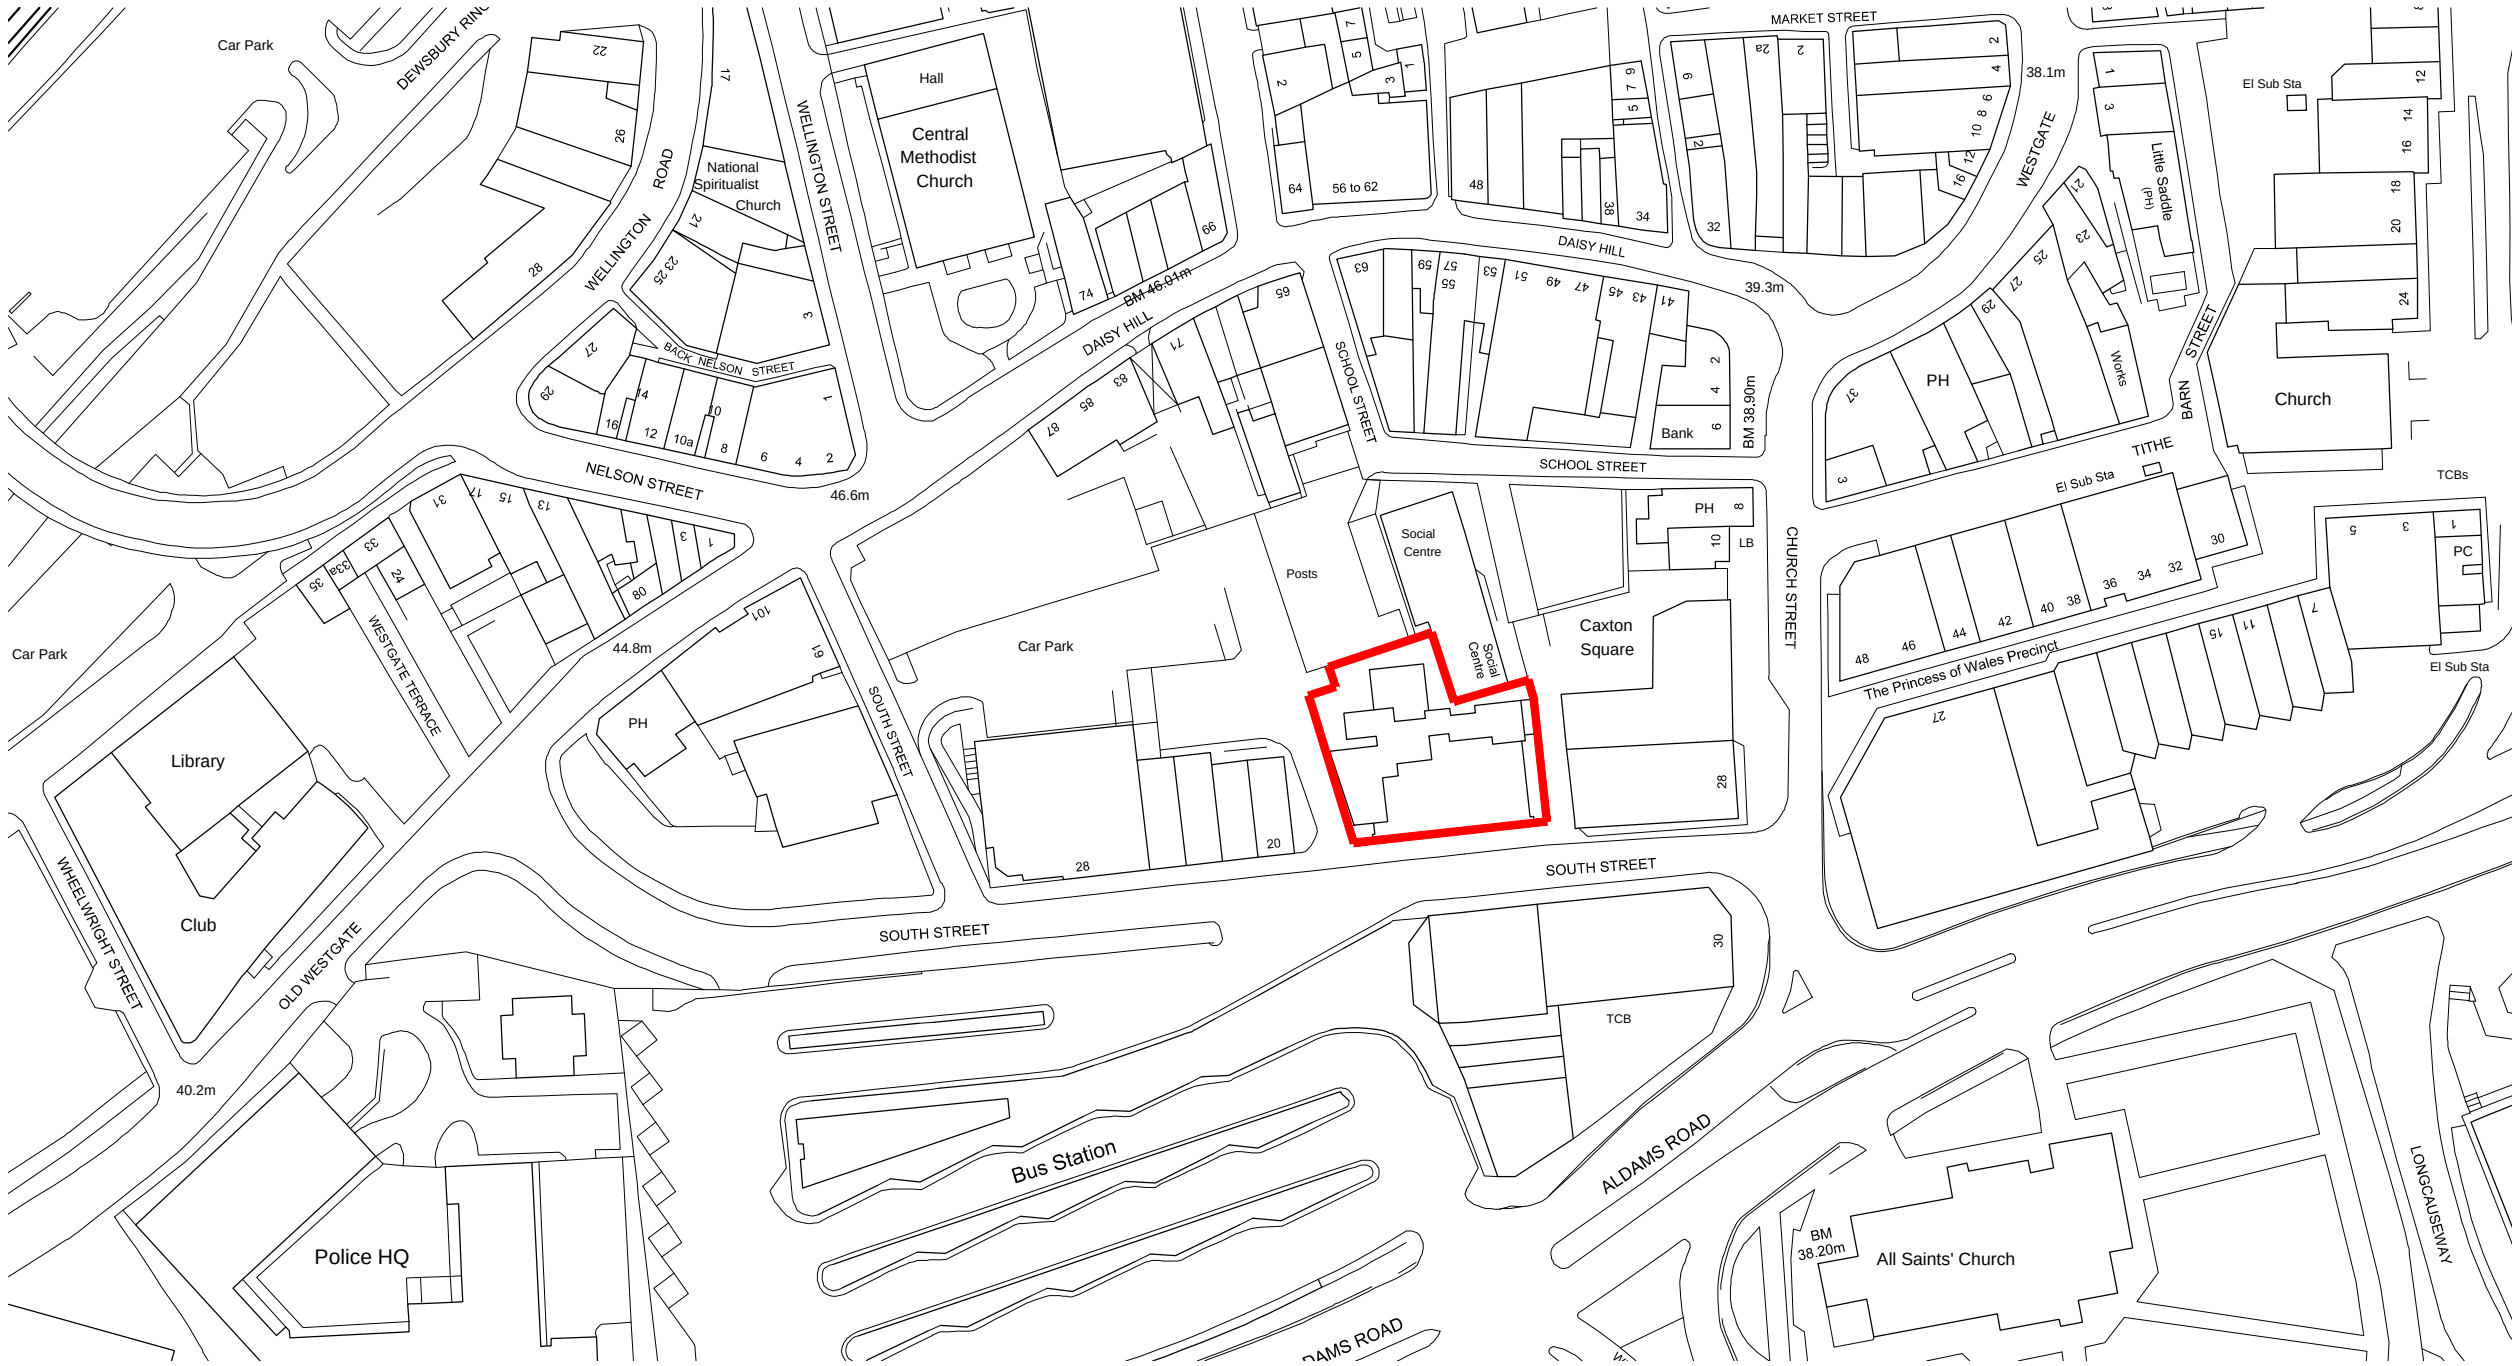


Location Plan 1:1250

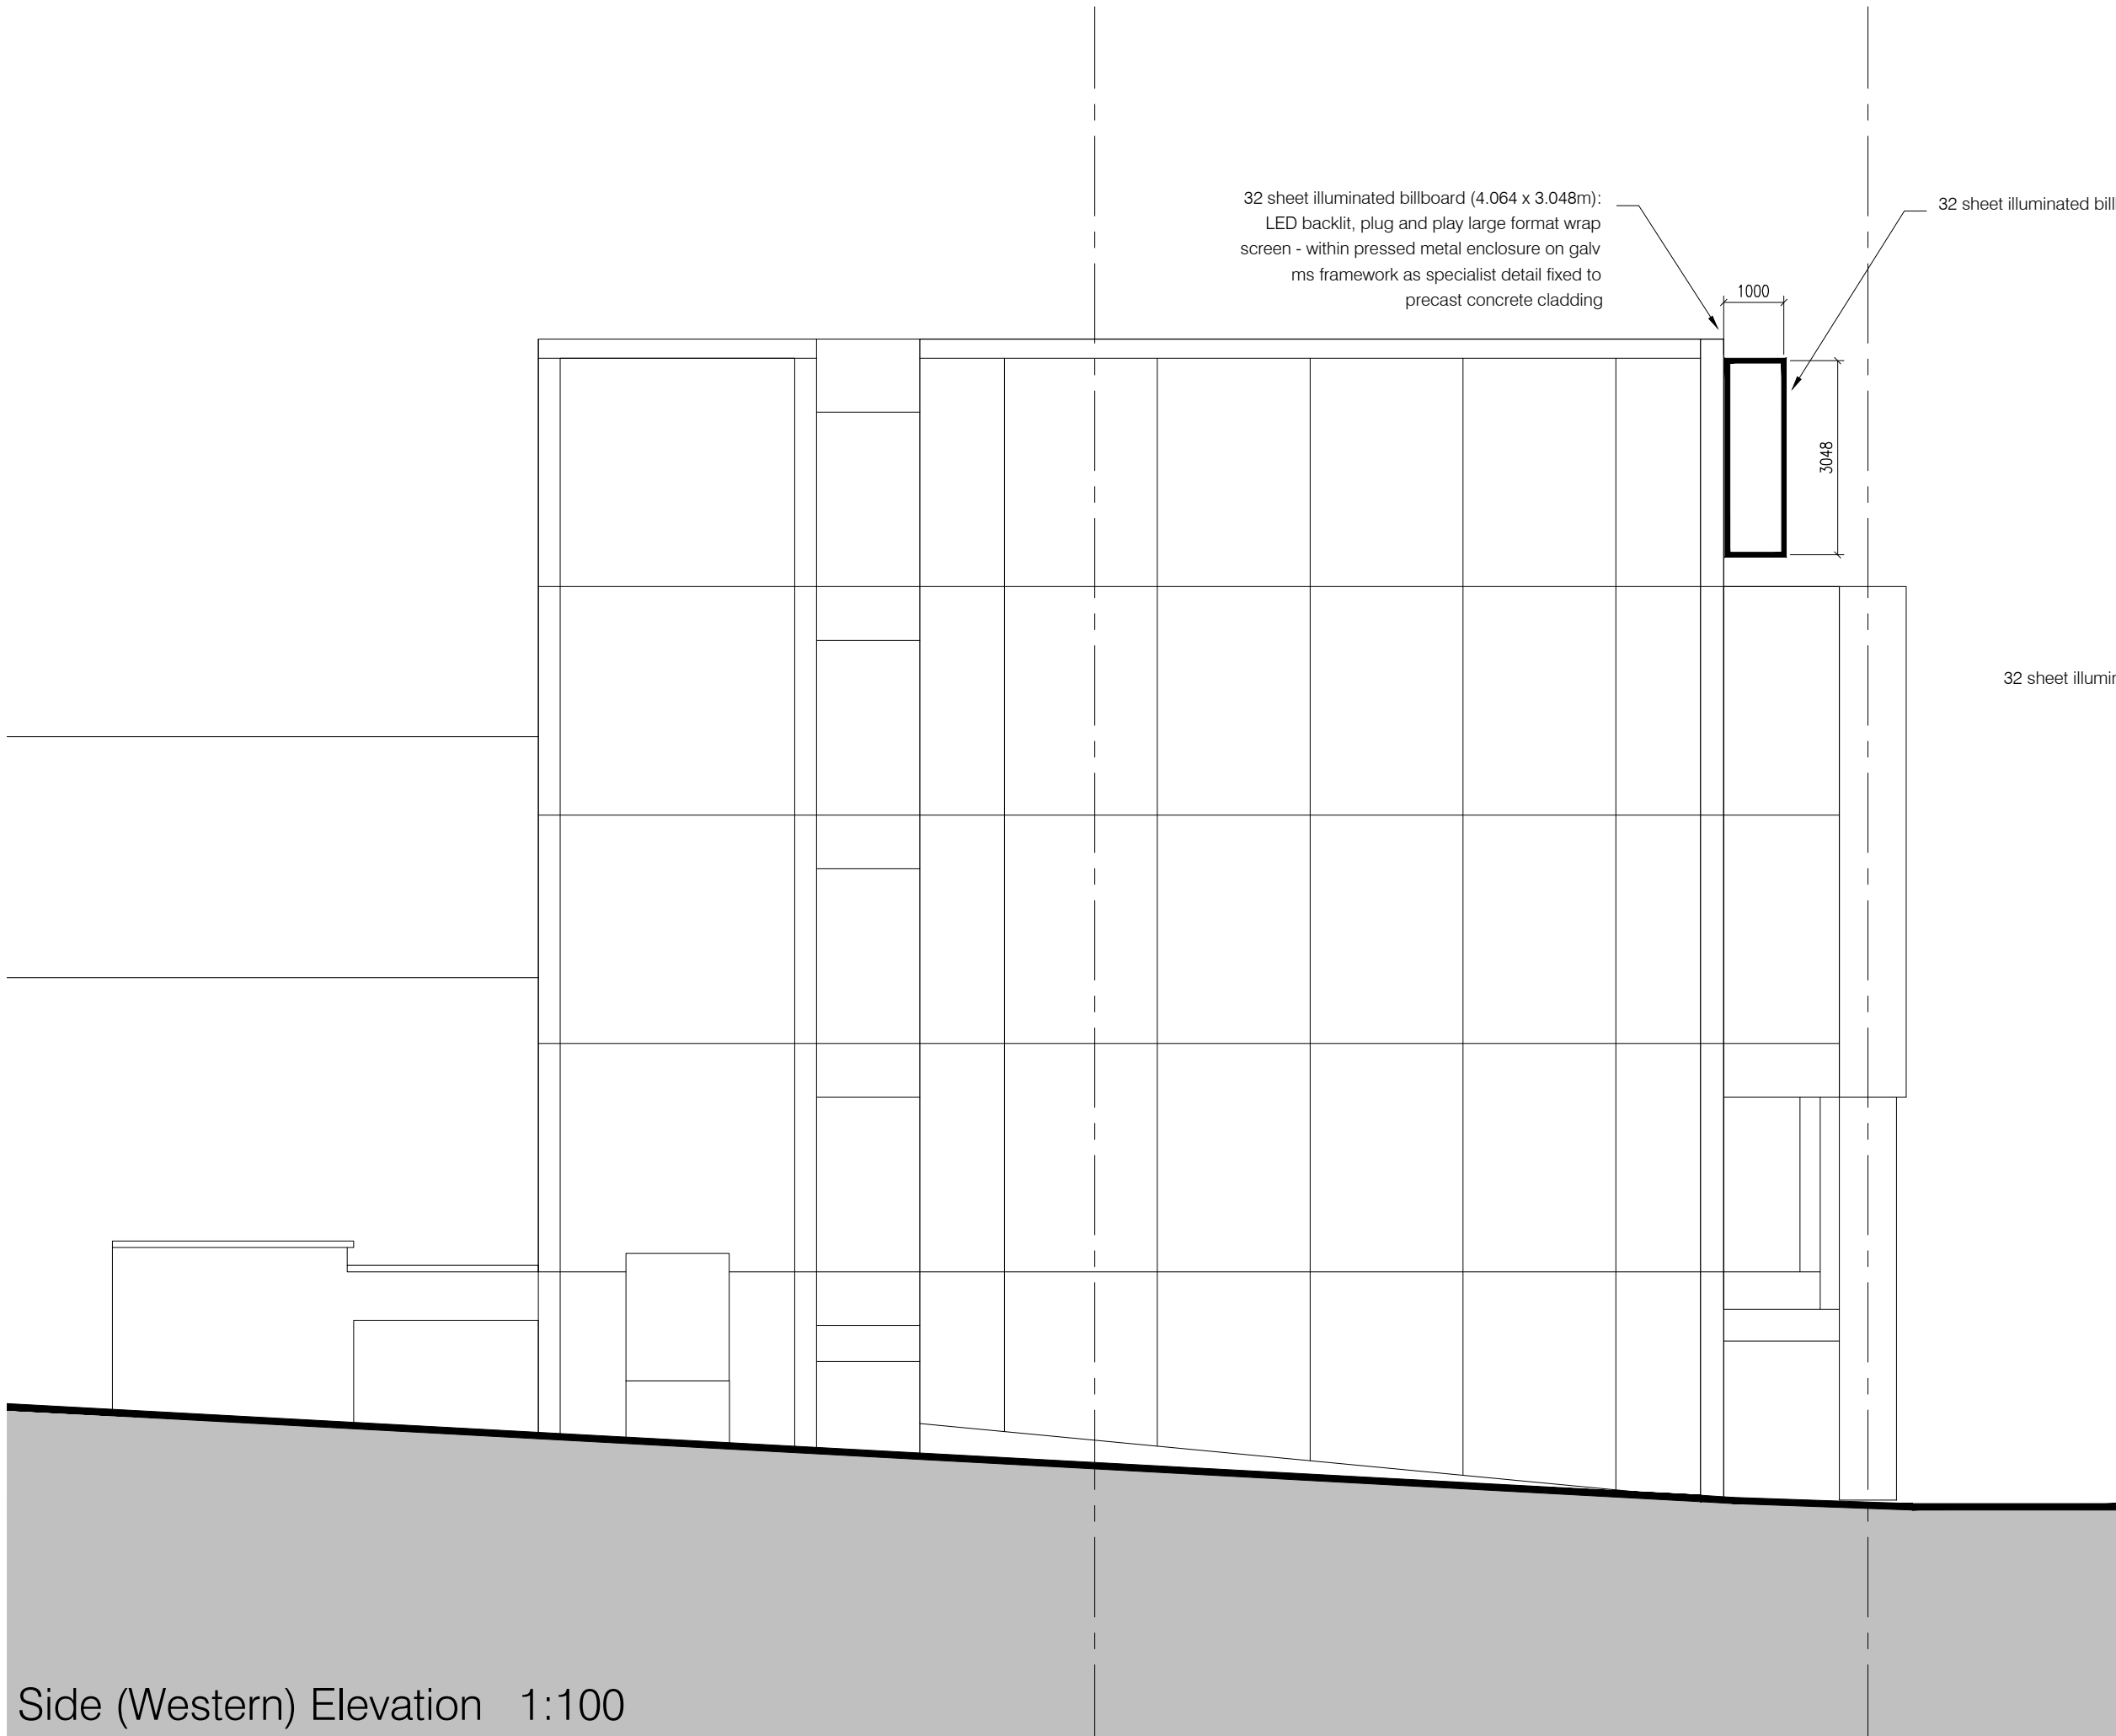

Side (Western) Elevation 1:100

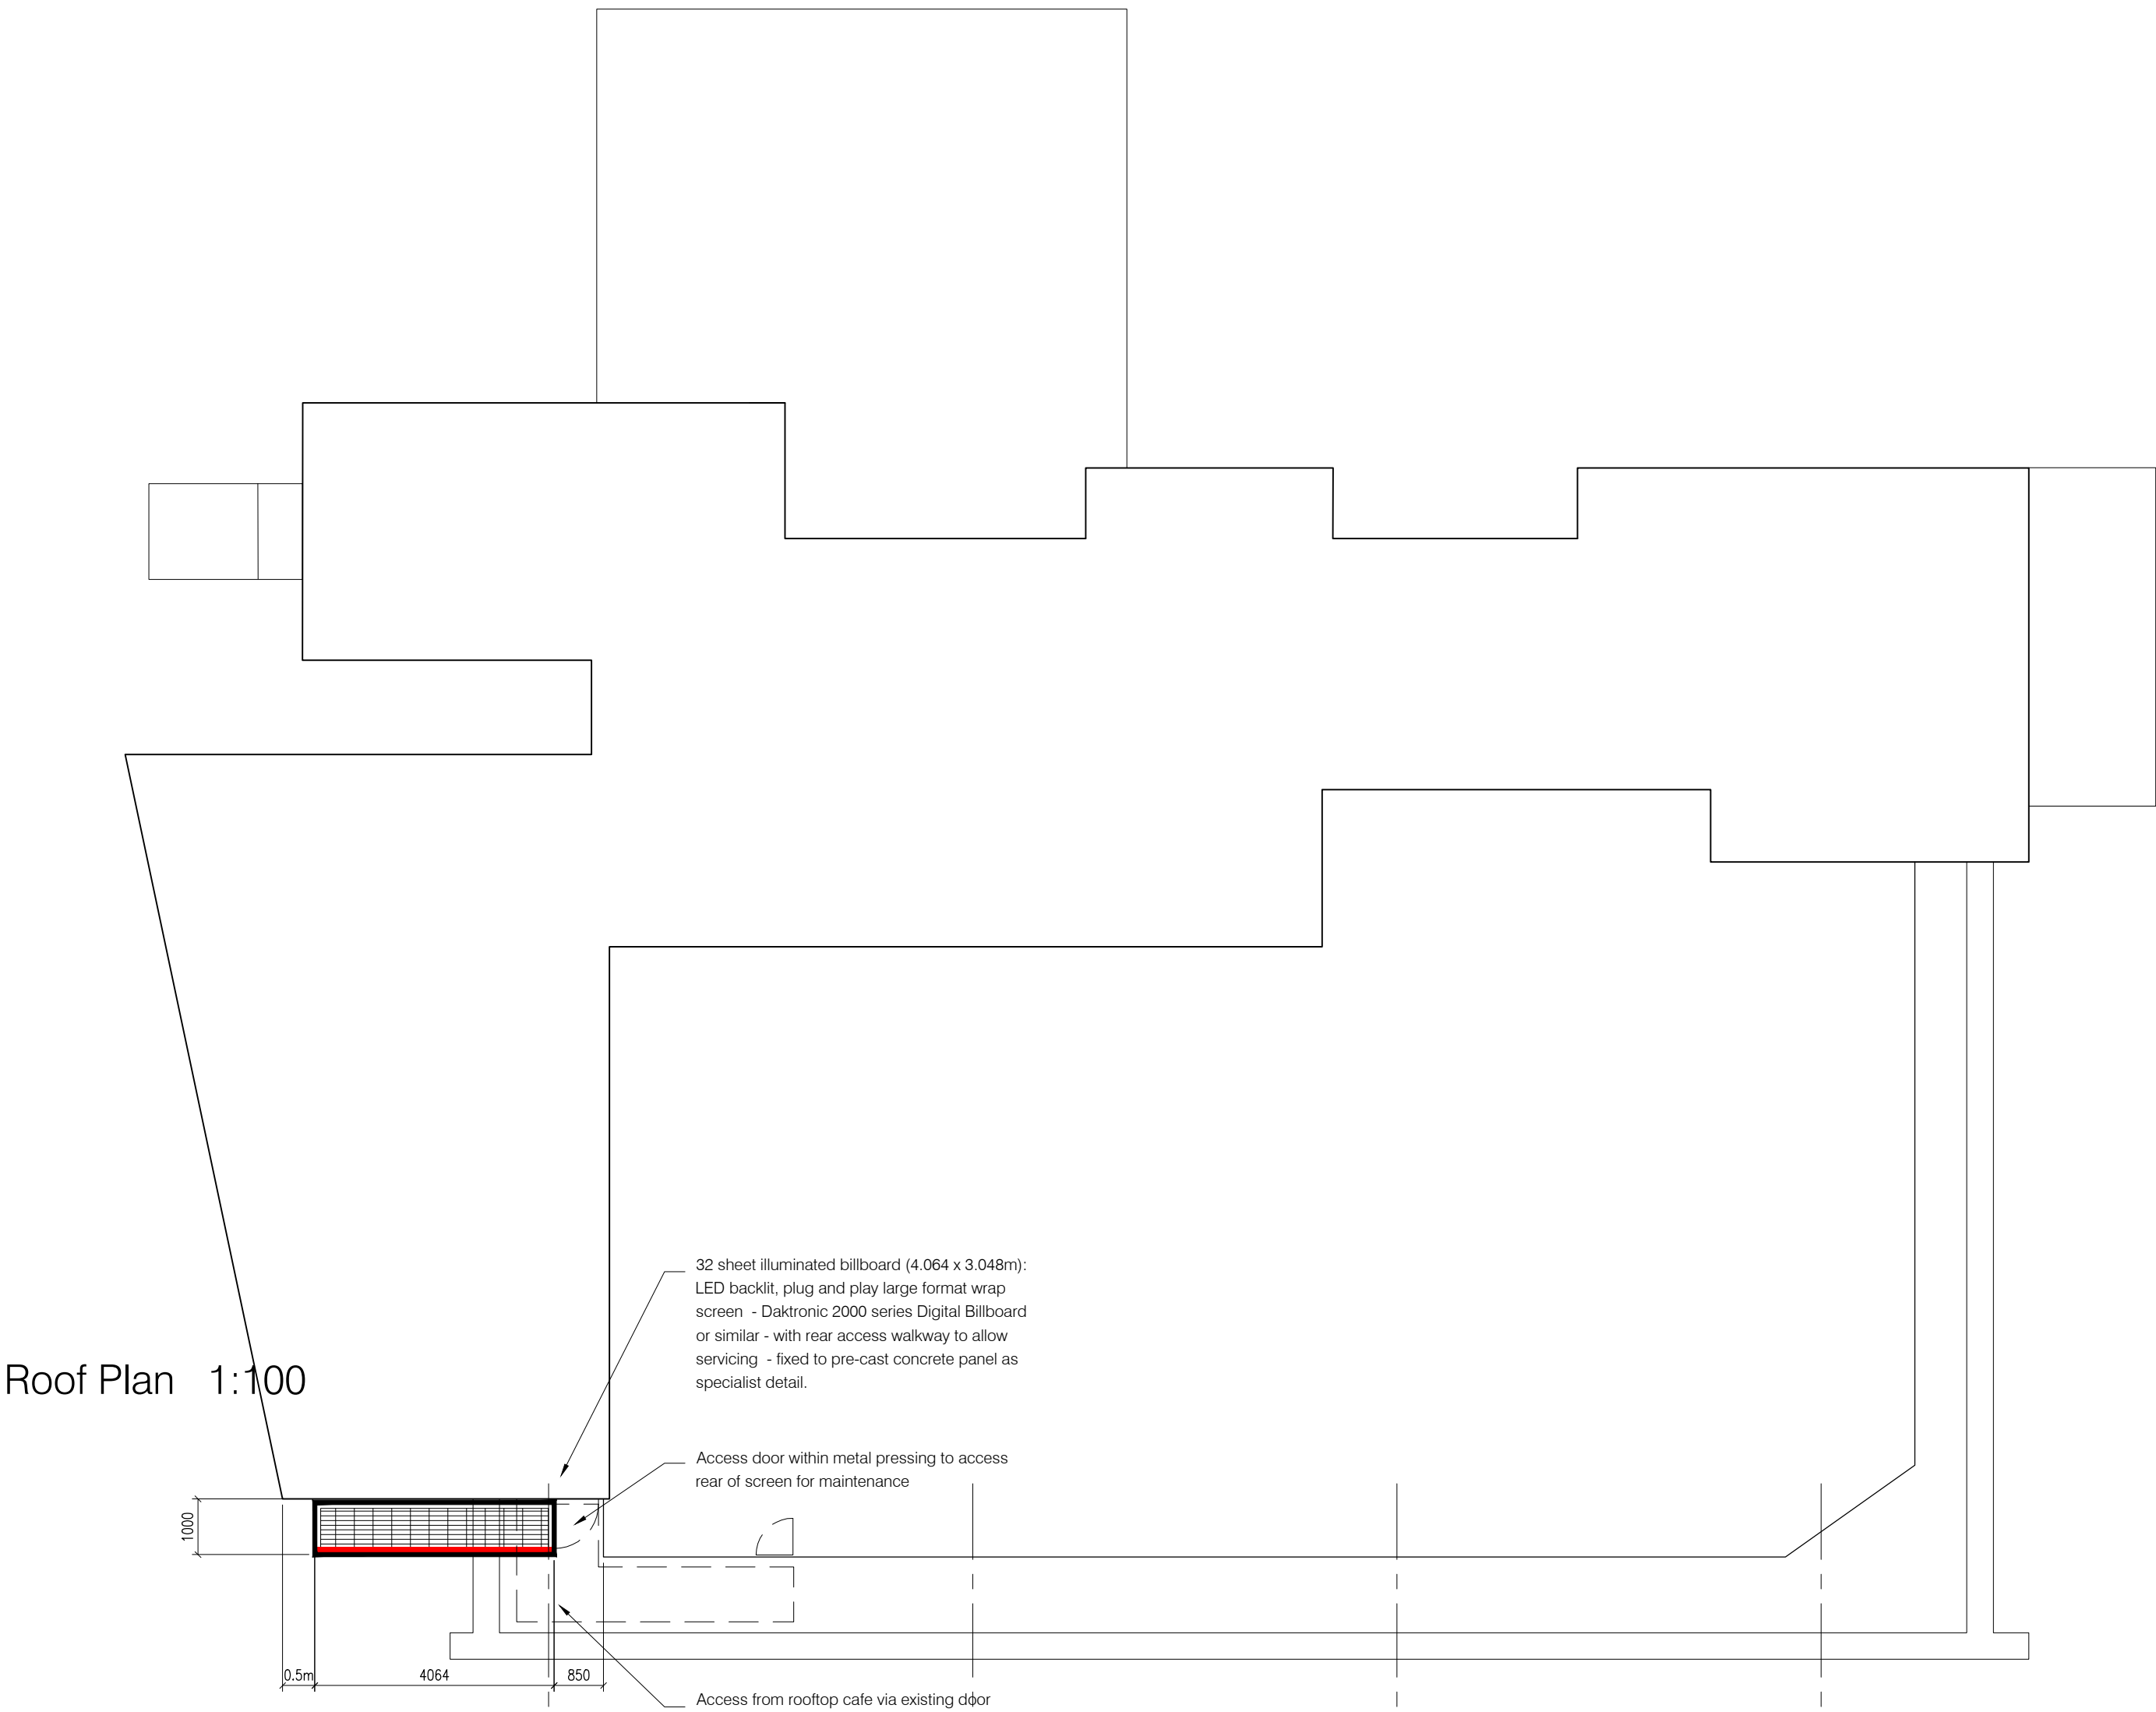

Roof Plan 1:100

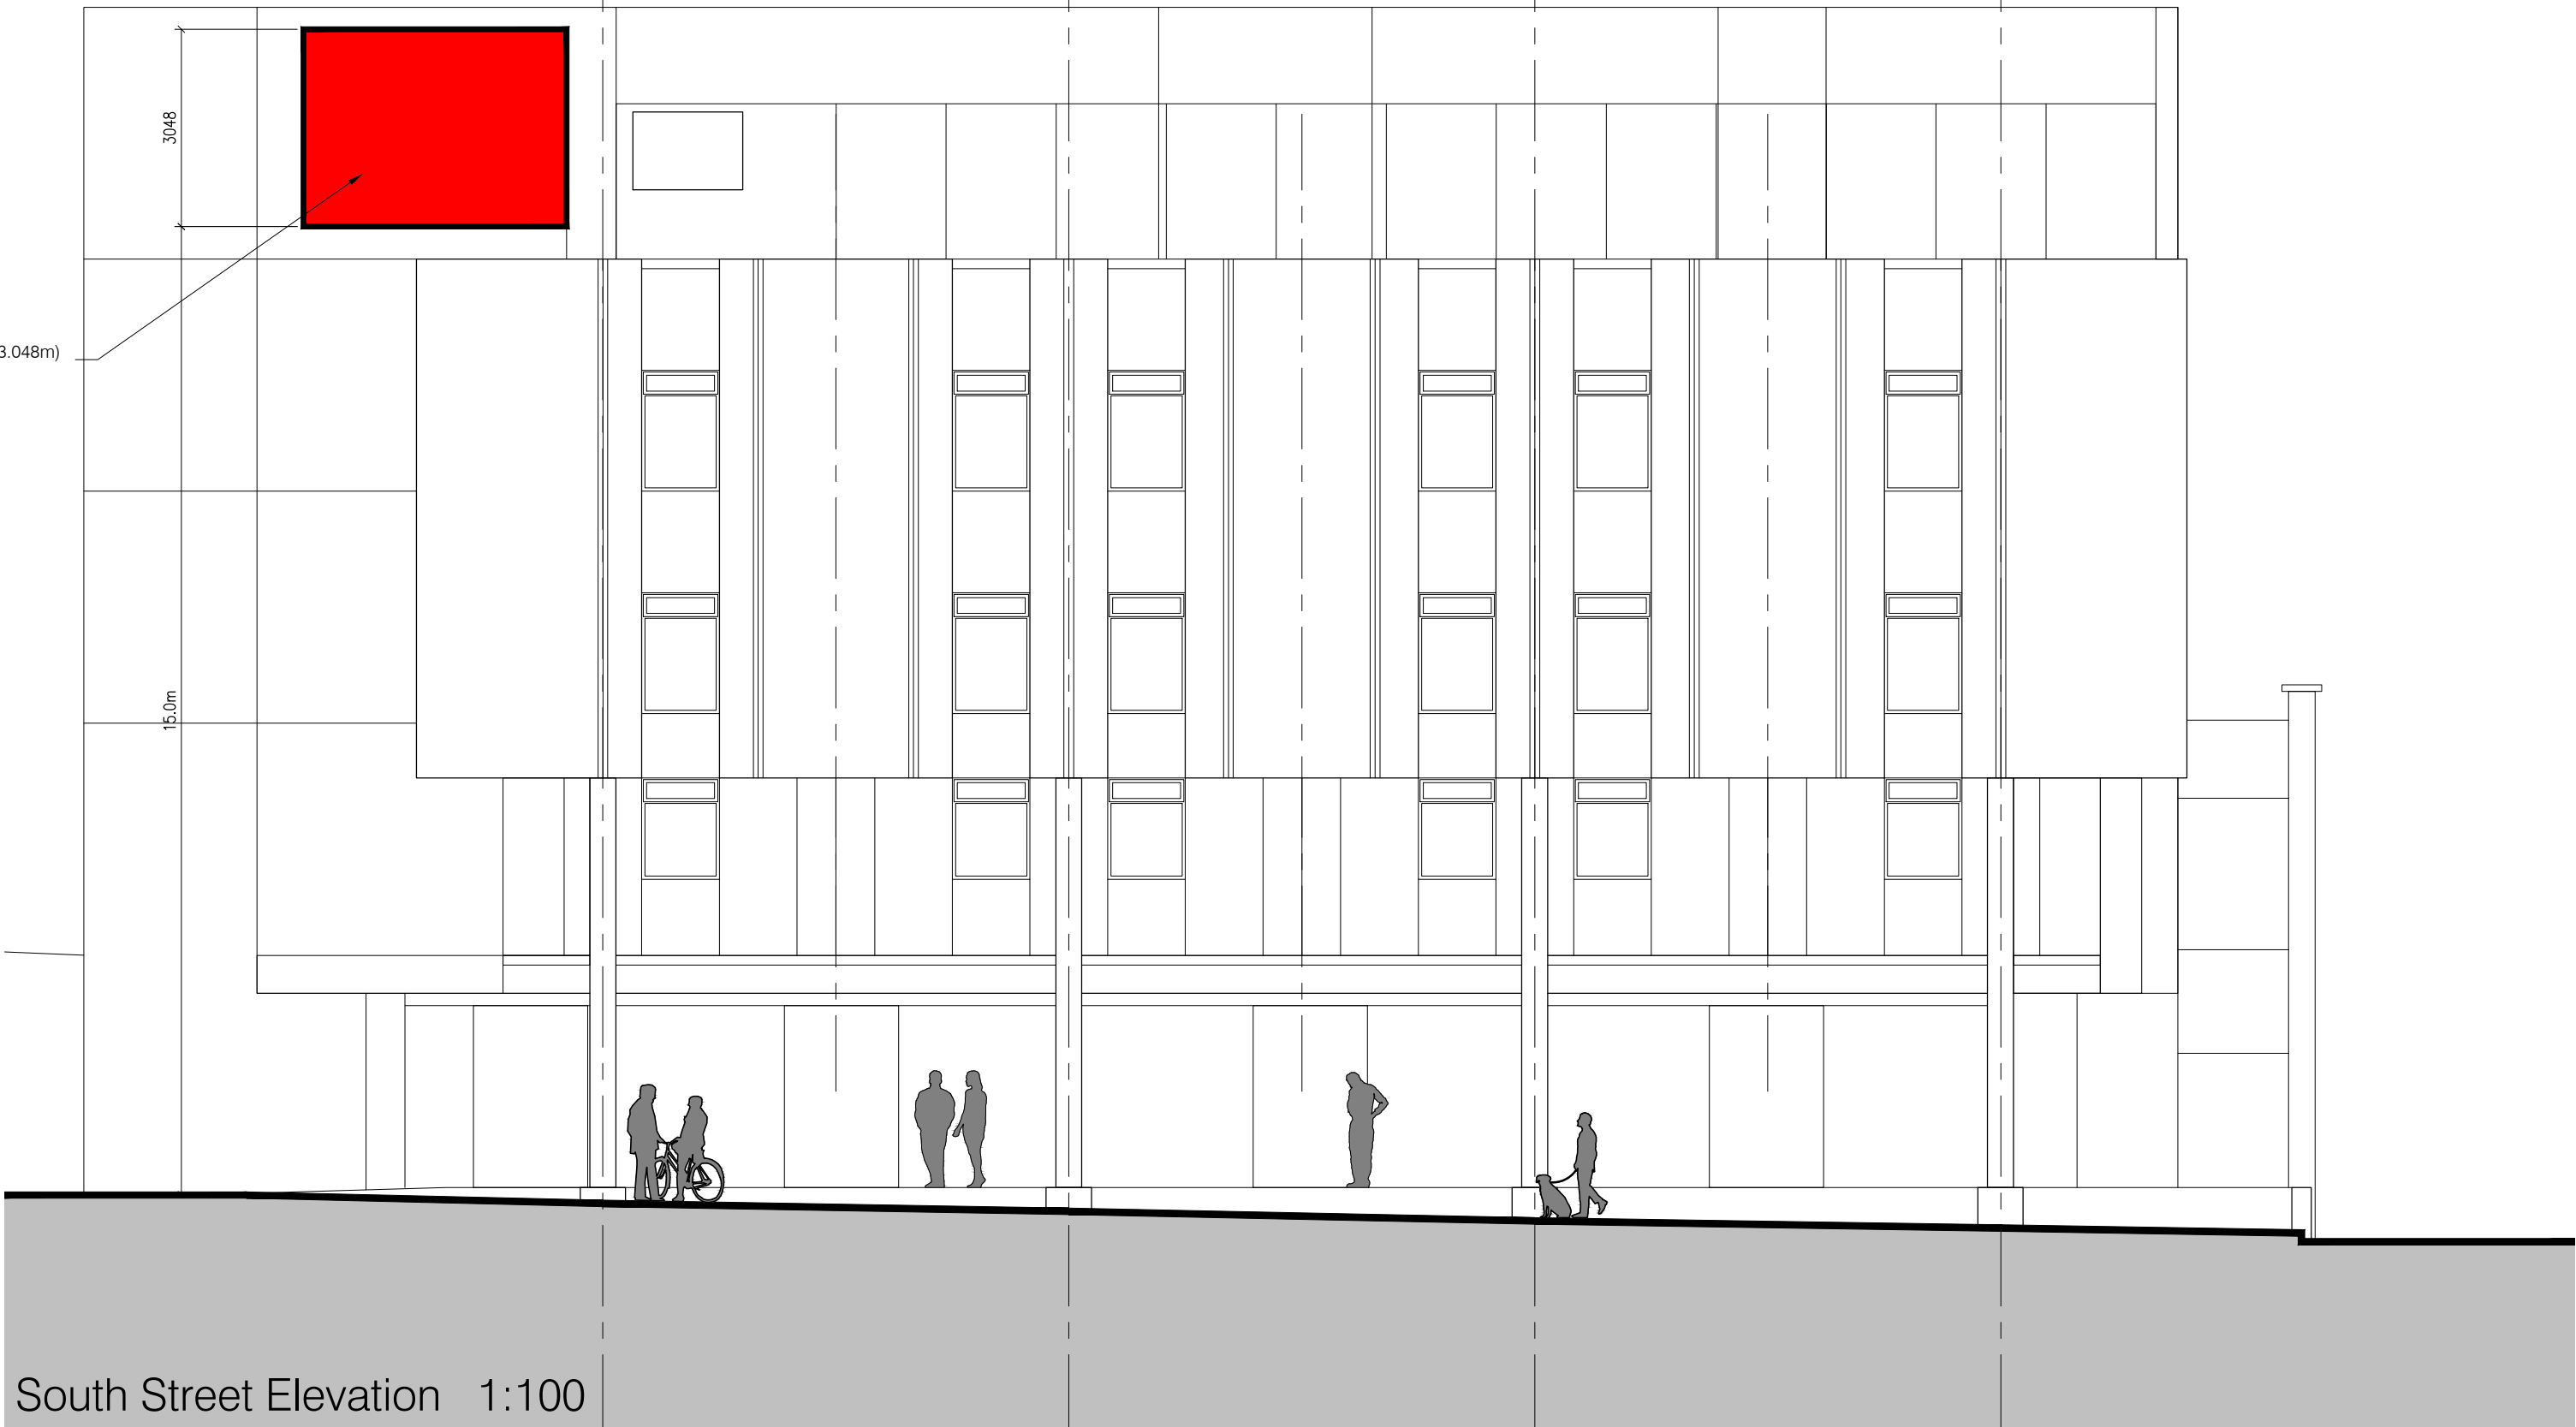

South Street Elevation 1:100