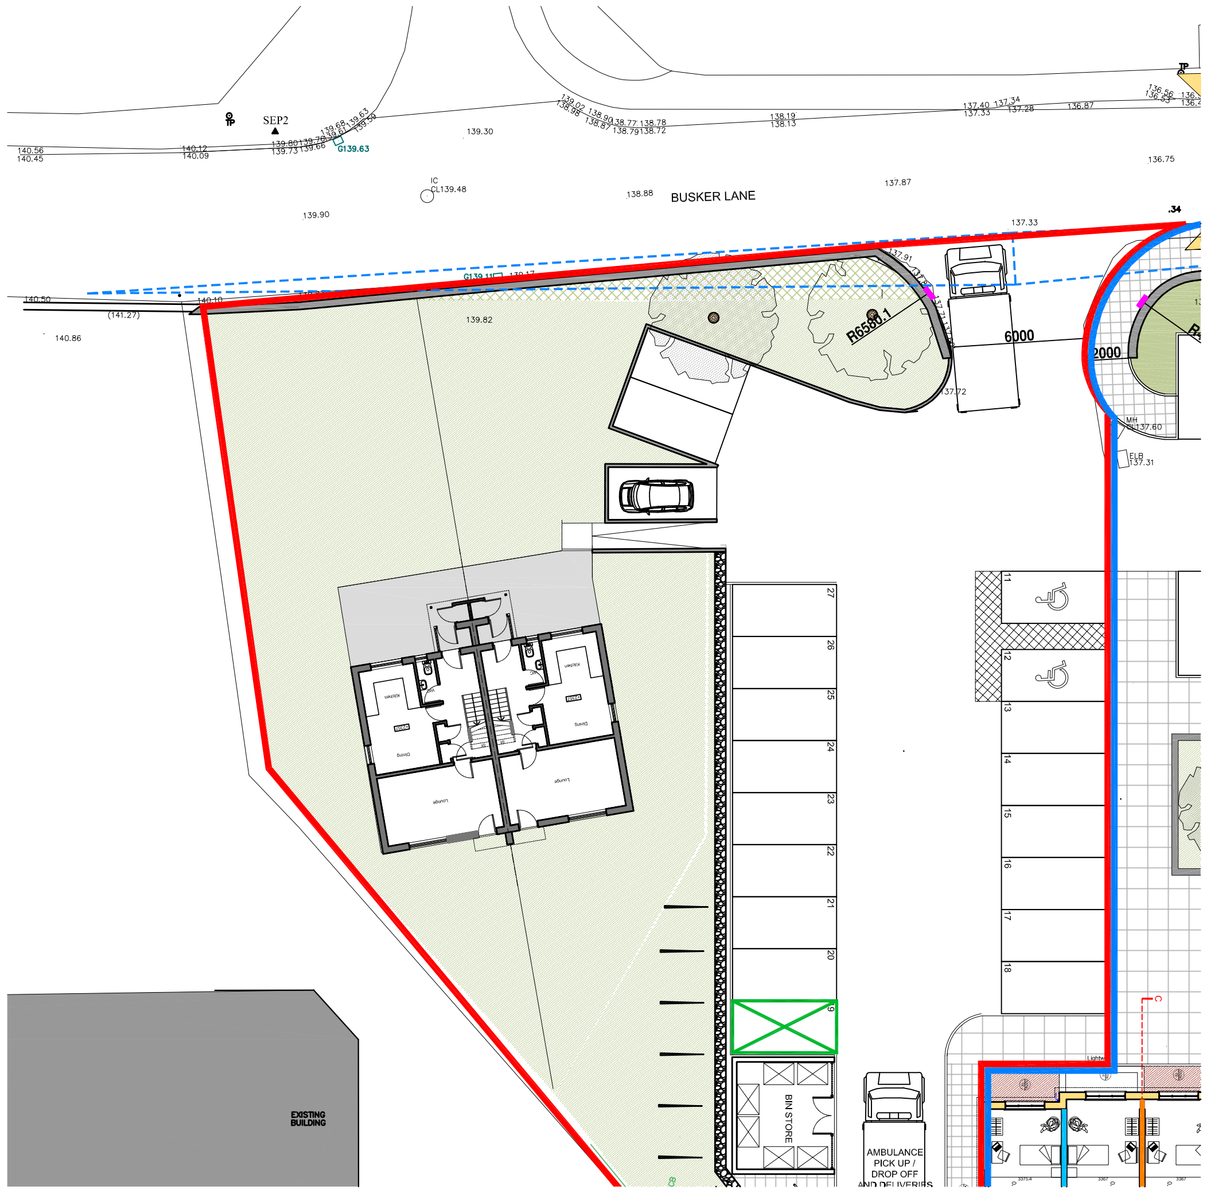

Existing Site Plan
Scale 1:200

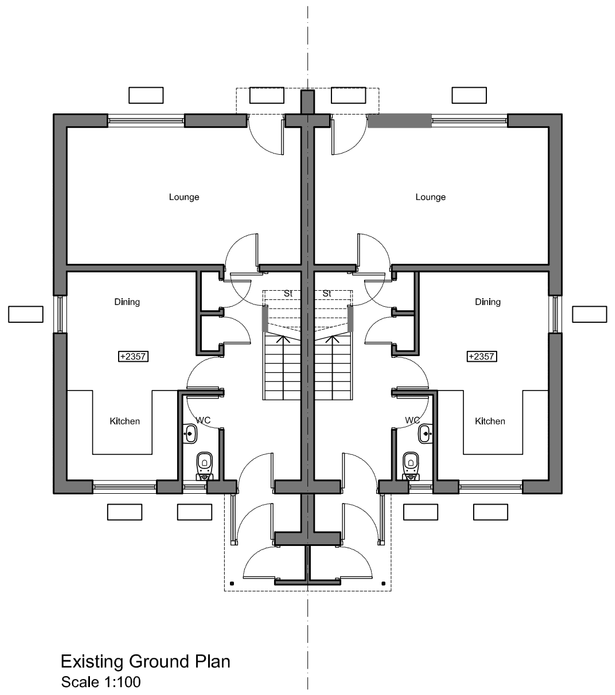

Existing Ground Plan
Scale 1:100

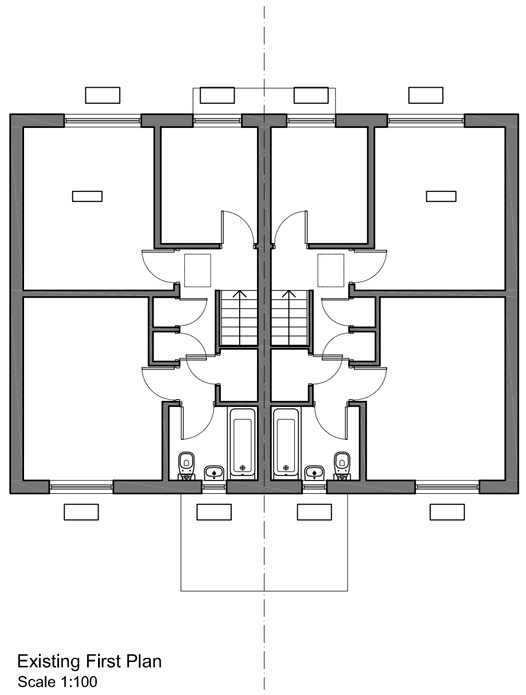

Existing First Plan
Scale 1:100

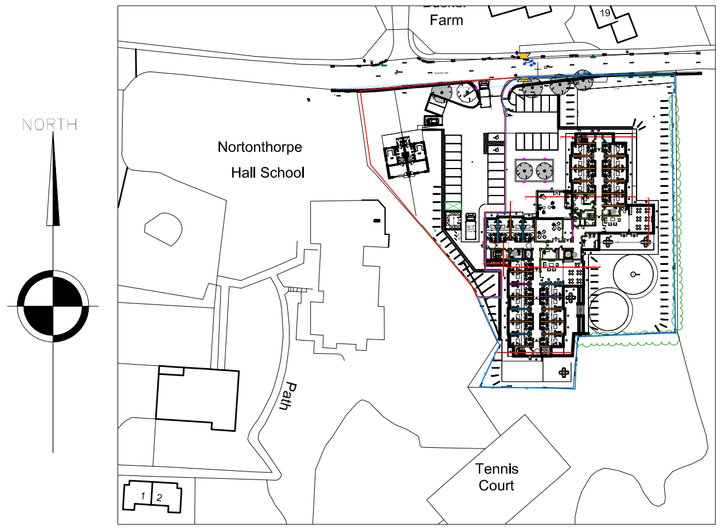

Location Plan
Scale 1:1250

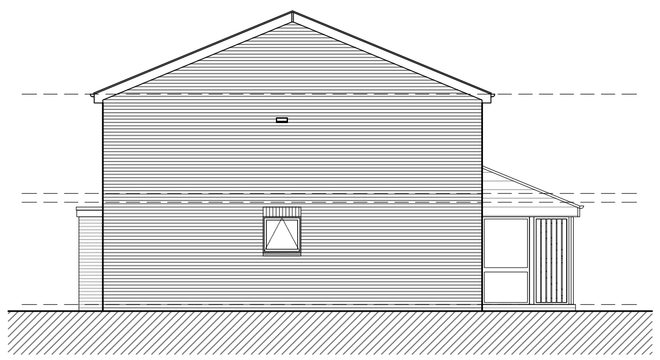

Existing Side Elevation
Scale 1:100

Existing Front Elevation
Scale 1:100

Existing Rear Elevation
Scale 1:100

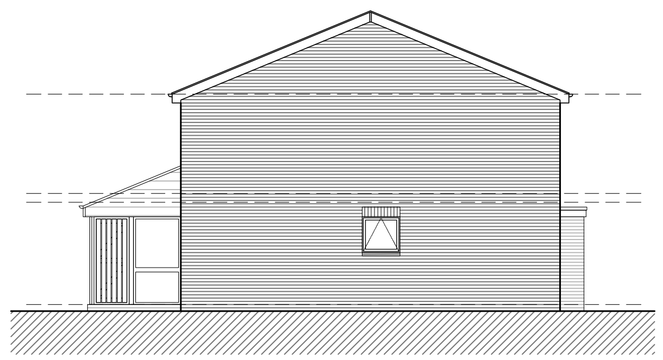

Existing Side Elevation
Scale 1:100

All dimensions to be checked on site. Figured dimensions to be read in preference to scaled. KDP accepts no responsibilty for any unauthorised amendments to the drawing and does not permit unauthorised copying of the drawing. This drawing is copyright and remains the property of KDP unless otherwise agreed.

Revisions

Rev	Date	Description	Init.	Check
A	20.03.19	Red and Blue Site Boundary Updated	KH	DB

Revisions

Rev	Date	Description	Init.	Check

Revisions

Rev	Date	Description	Init.	Check

KDP ARCHITECTS

THE KEITH DAVIDSON PARTNERSHIP
CHARTERED ARCHITECTS - PROJECT MANAGEMENT - 3D VISUALISATION

13 Seymour Terrace
Seymour Street
Liverpool
L3 5PE

Telephone: +44 (0) 151 709 1777
Facsimile: +44 (0) 151 708 9998

Email: info@kdparchitects.com
Website: www.kdparchitects.com

PLANNING

Client: Elements Construction

Job title: Care Home Scheme
Scissett, West Yorkshire

Drawing title: Existing House

Job number: 1414

Drawing number: 1000

Revision: A

Scale	Drawn	Checked	Date
1:200@A1	KH	SRD	08/2018