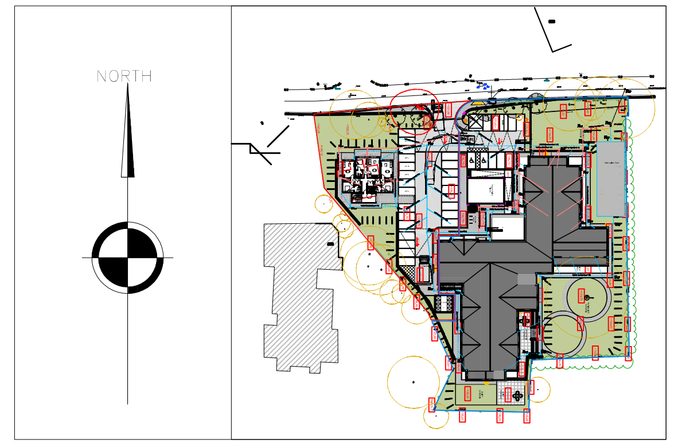

Location Plan
Scale 1:1250

Foul Drainage

Surface Drainage

to be read in
/ unauthorised
ised copying of
perty of KDP

Revisions

Rev	Date	Description	Init.	Check
A	01.10.18	Elevations and Site Plan Updated	DB	SRD
B	25.10.18	Substation added, parking layout amended	KH	DB
C	04.02.19	Scheme amendments	RM	DB
D	15.02.19	Scheme amendments and substation information added.	KH	DB
E	22.02.19	Scheme amendments, substation drawings removed	KH	DB
F	26.02.19	Drainage information endorsed	KH	DB
G	20.03.19	Red and Blue Site Boundary Updated	KH	DB

Revisions

Rev	Date	Description	Init.	Check

Revisions

Rev	Date	Description	Init.	Check

KDP ARCHITECTS

THE KEITH DAVIDSON PARTNERSHIP
CHARTERED ARCHITECTS - PROJECT MANAGEMENT - 3D VISUALISATION

13 Seymour Terrace
Seymour Street
Liverpool
L3 5PE

Telephone: +44 (0) 151 709 1777
Facsimile: +44 (0) 151 708 9998

Email: info@kdparchitects.com
Website: www.kdparchitects.com

PLANNING

Client: Elements Construction

Job title: Care Home Scheme
Scissett, West Yorkshire

Drawing title: Proposed Site Plan- Substation

Job number	Revision
1414	G

Drawing number: 1110

Scale	Drawn	Checked	Date
1:200@A1	KH	SRD	08/2018