This drawing has been prepared specifically for the purpose of obtaining Planning Permission and/or Building Regulation Approval. Its suitability for other purposes, without supplementary details and specifications cannot be guaranteed. The Permissions and/or Approvals are beyond the Architects control, and no guarantee that such will be granted is given or to be inferred by reason of the preparation of this drawing. Only figured dimensions are to be used. All dimensions to be checked on site. This drawing, together with the design is the property and copyright of the Architect and must not be reproduced without prior written permission.

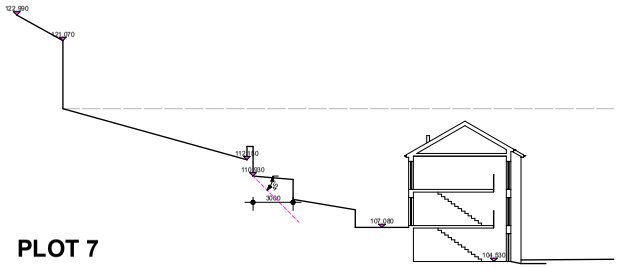

PLOT 7

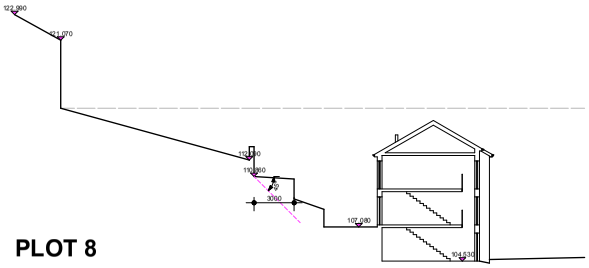

PLOT 8

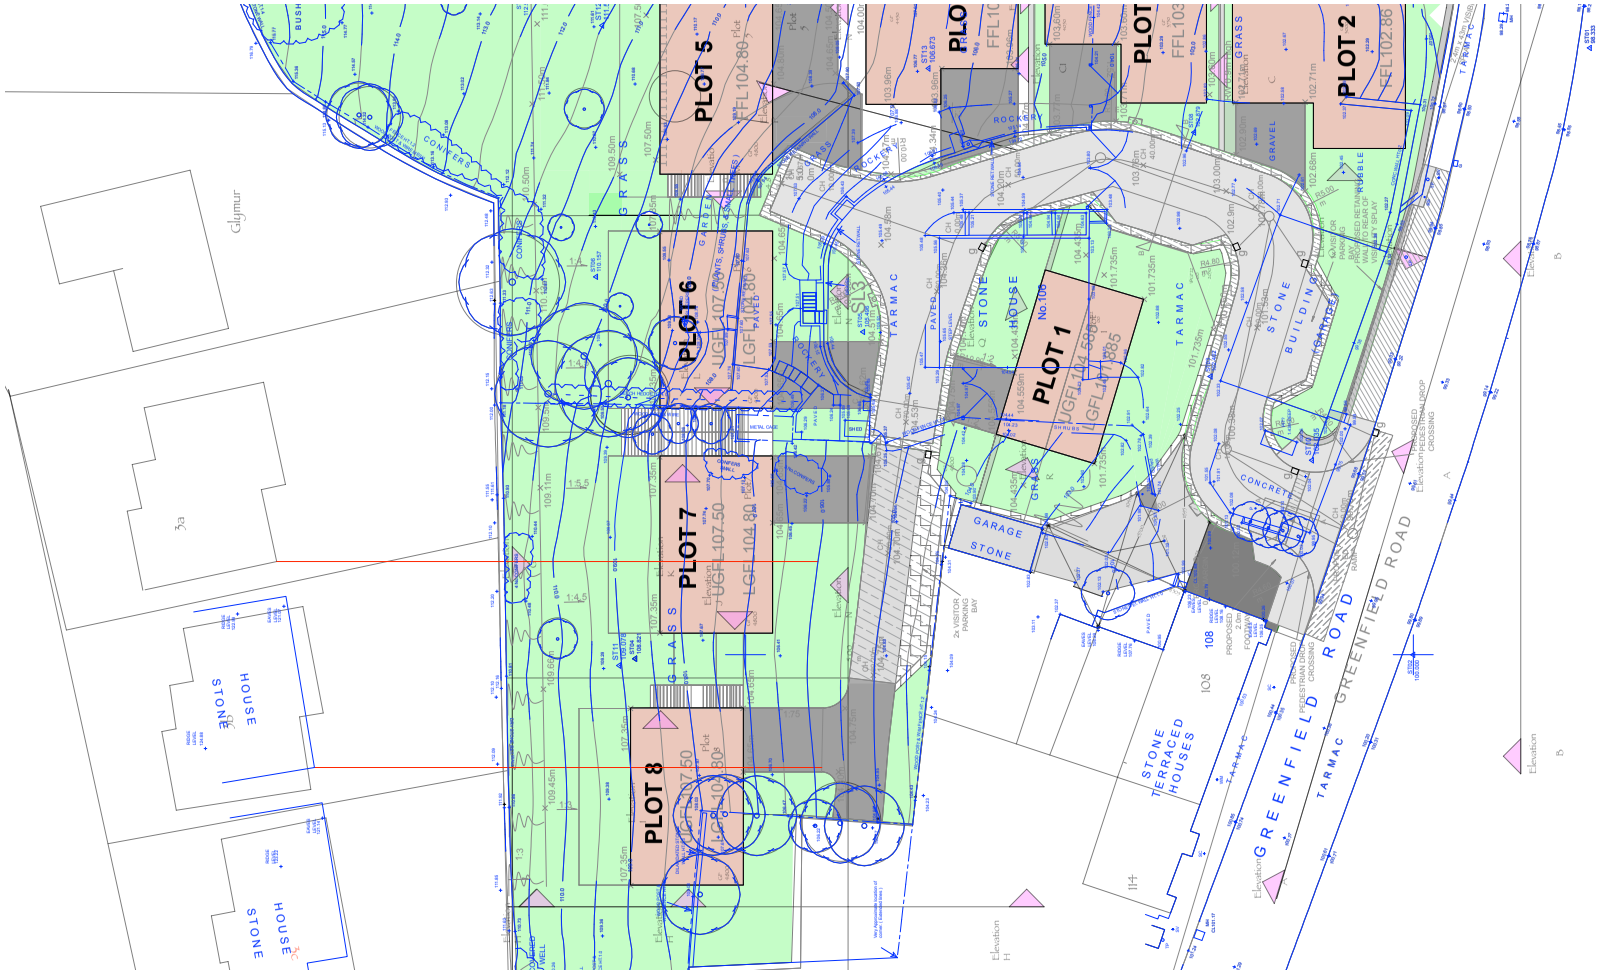

rev.	description	date	drawn	approd
P02	Drawing amended	27.06.19	NG	NG
P01	Drawing originated	26.06.19	EB	NG

project Proposed housing development
at
106 Greenfield Road
Holmfirth
HD9 2LP
for
HH Services Ltd

title Cross Sections
number 18131D-110-P02
scale 1:200
size A1

ARCHITECTURE + DESIGN PARTNERSHIP
The Old Police Station 16 Bridge Lane Holmfirth HD9 7AN
T: 01484 685411 E: hello@adp-architects.com
W: www.adp-architects.com
RIBA Chartered Practice