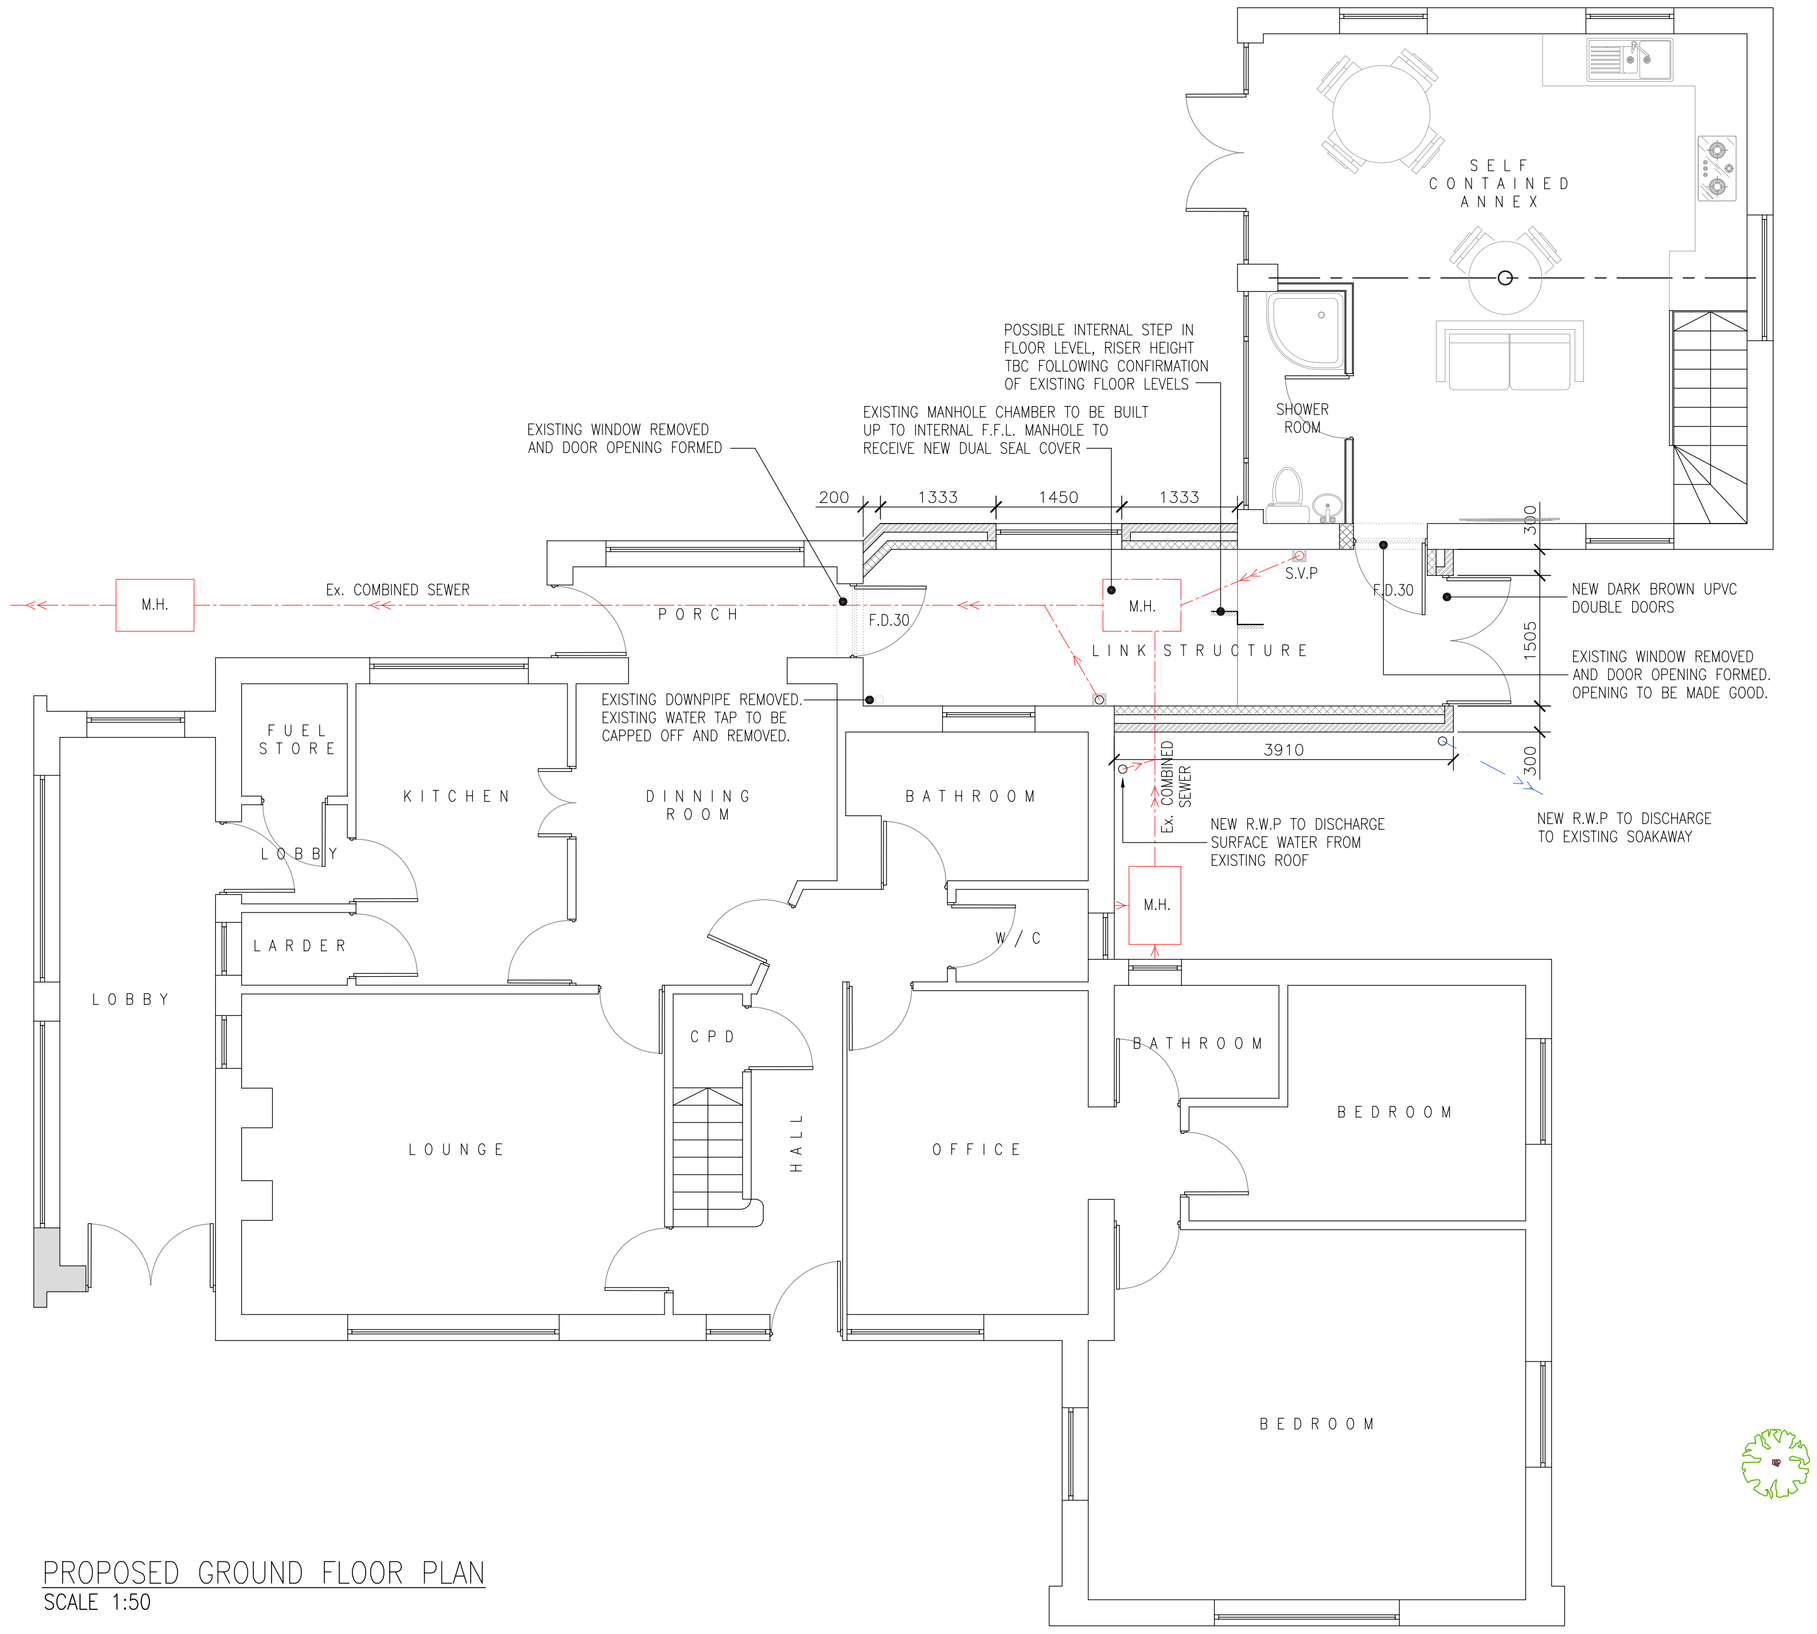

PROPOSED GROUND FLOOR PLAN
SCALE 1:50

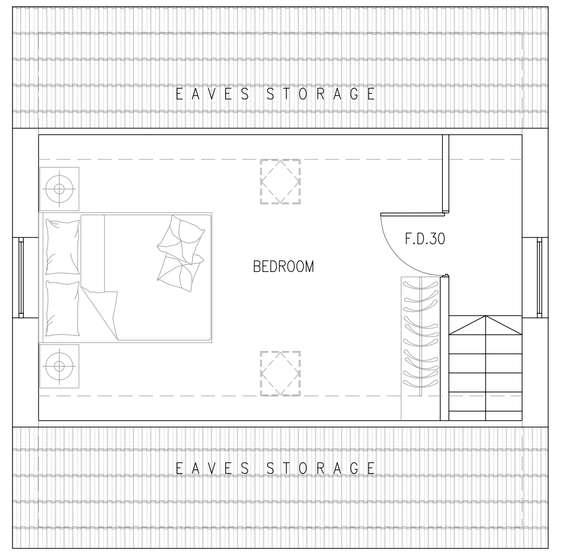

PROPOSED ANNEX FIRST FLOOR PLAN
SCALE 1:50

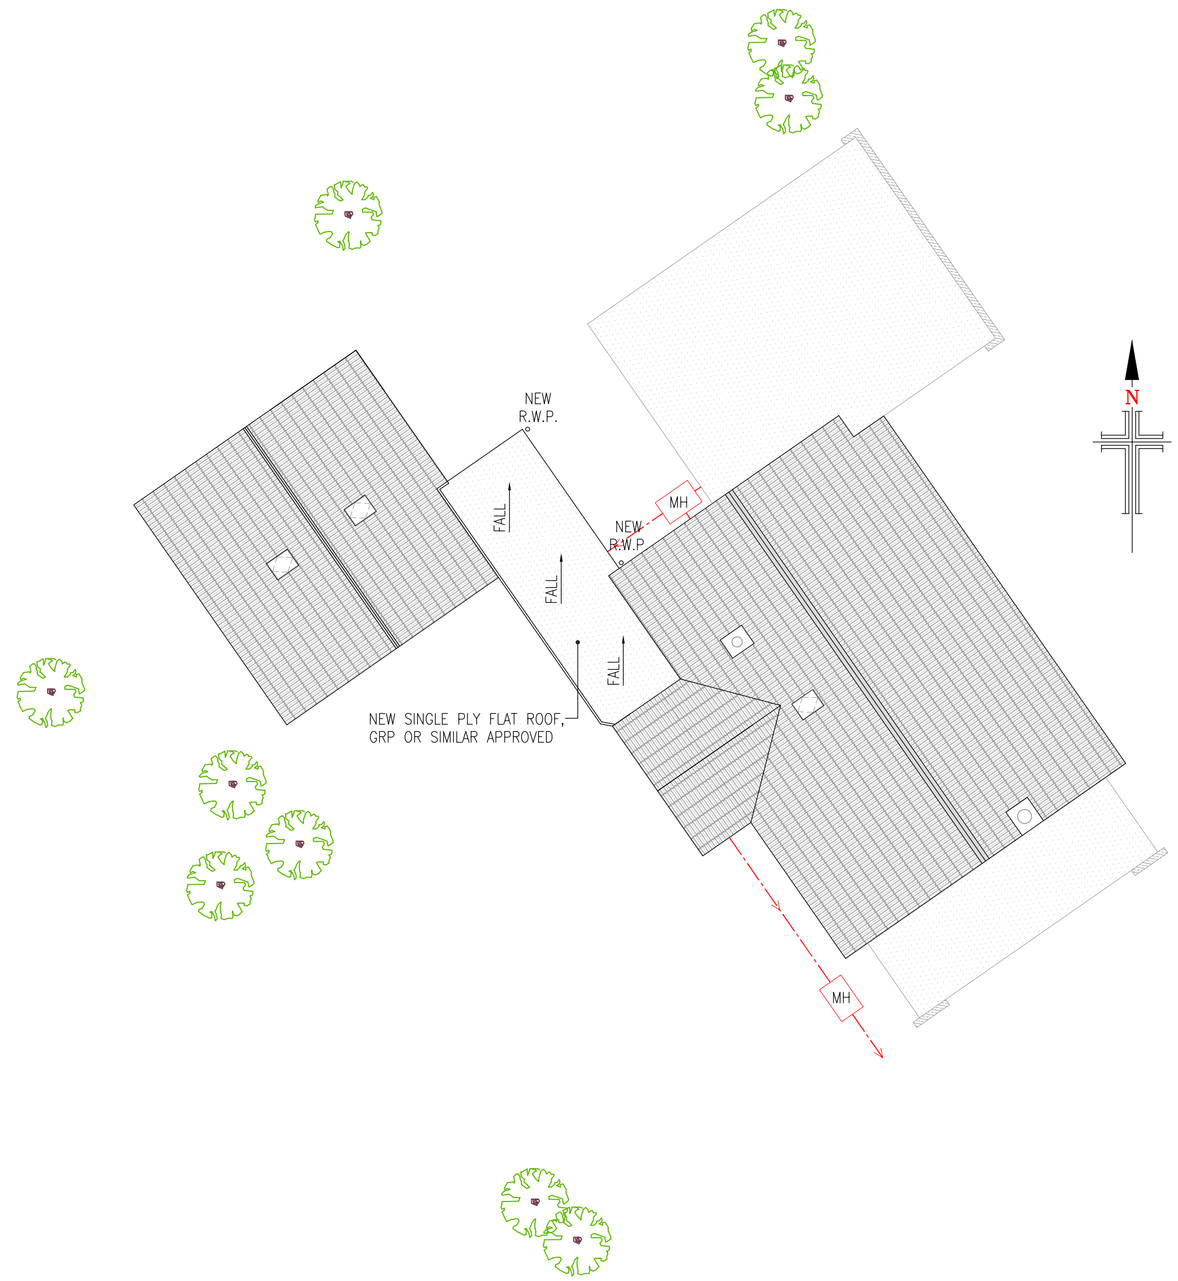

PROPOSED SITE PLAN
SCALE 1:100

NOTES

1. No dimensions to be scaled. IF IN DOUBT ASK.

2. All dimensions must be checked and verified on site by the Contractor prior to the commencement of works and Hinchliffe Architecture & Design Ltd. to be notified of any discrepancies.

3. The copyright of these drawings remains the property or Hinchliffe Architecture & Design Ltd. They must not be reproduced in any way without prior written consent from the originator (Hinchliffe Architecture & Design Ltd.)

Rev.	Date	Description

Status
PLANNING

hinchliffe
architecture & design
Hinchliffe A&D
24 Carr View Road
Hepworth
Holmfirth
West Yorkshire
HD9 1HX
07921 907 162
01484 520 764
info@hinch-architecture.co.uk
www.hinch-architecture.co.uk

Client
MR T. BATLEY

Project
80 MARSH LANE
SHEPLEY
HUDDERSFIELD
HD8 8AS

Drawing Title
PROPOSED FLOOR PLANS & SITE PLAN

Scale (at A1)	Date
AS SHOWN	26.02.2019

Drg. no.	Rev.
109–19–PL03	

10 0 10 20 50 100mm NATURAL SCALE

ORIGINAL DRAWING SIZE 841 x 594