
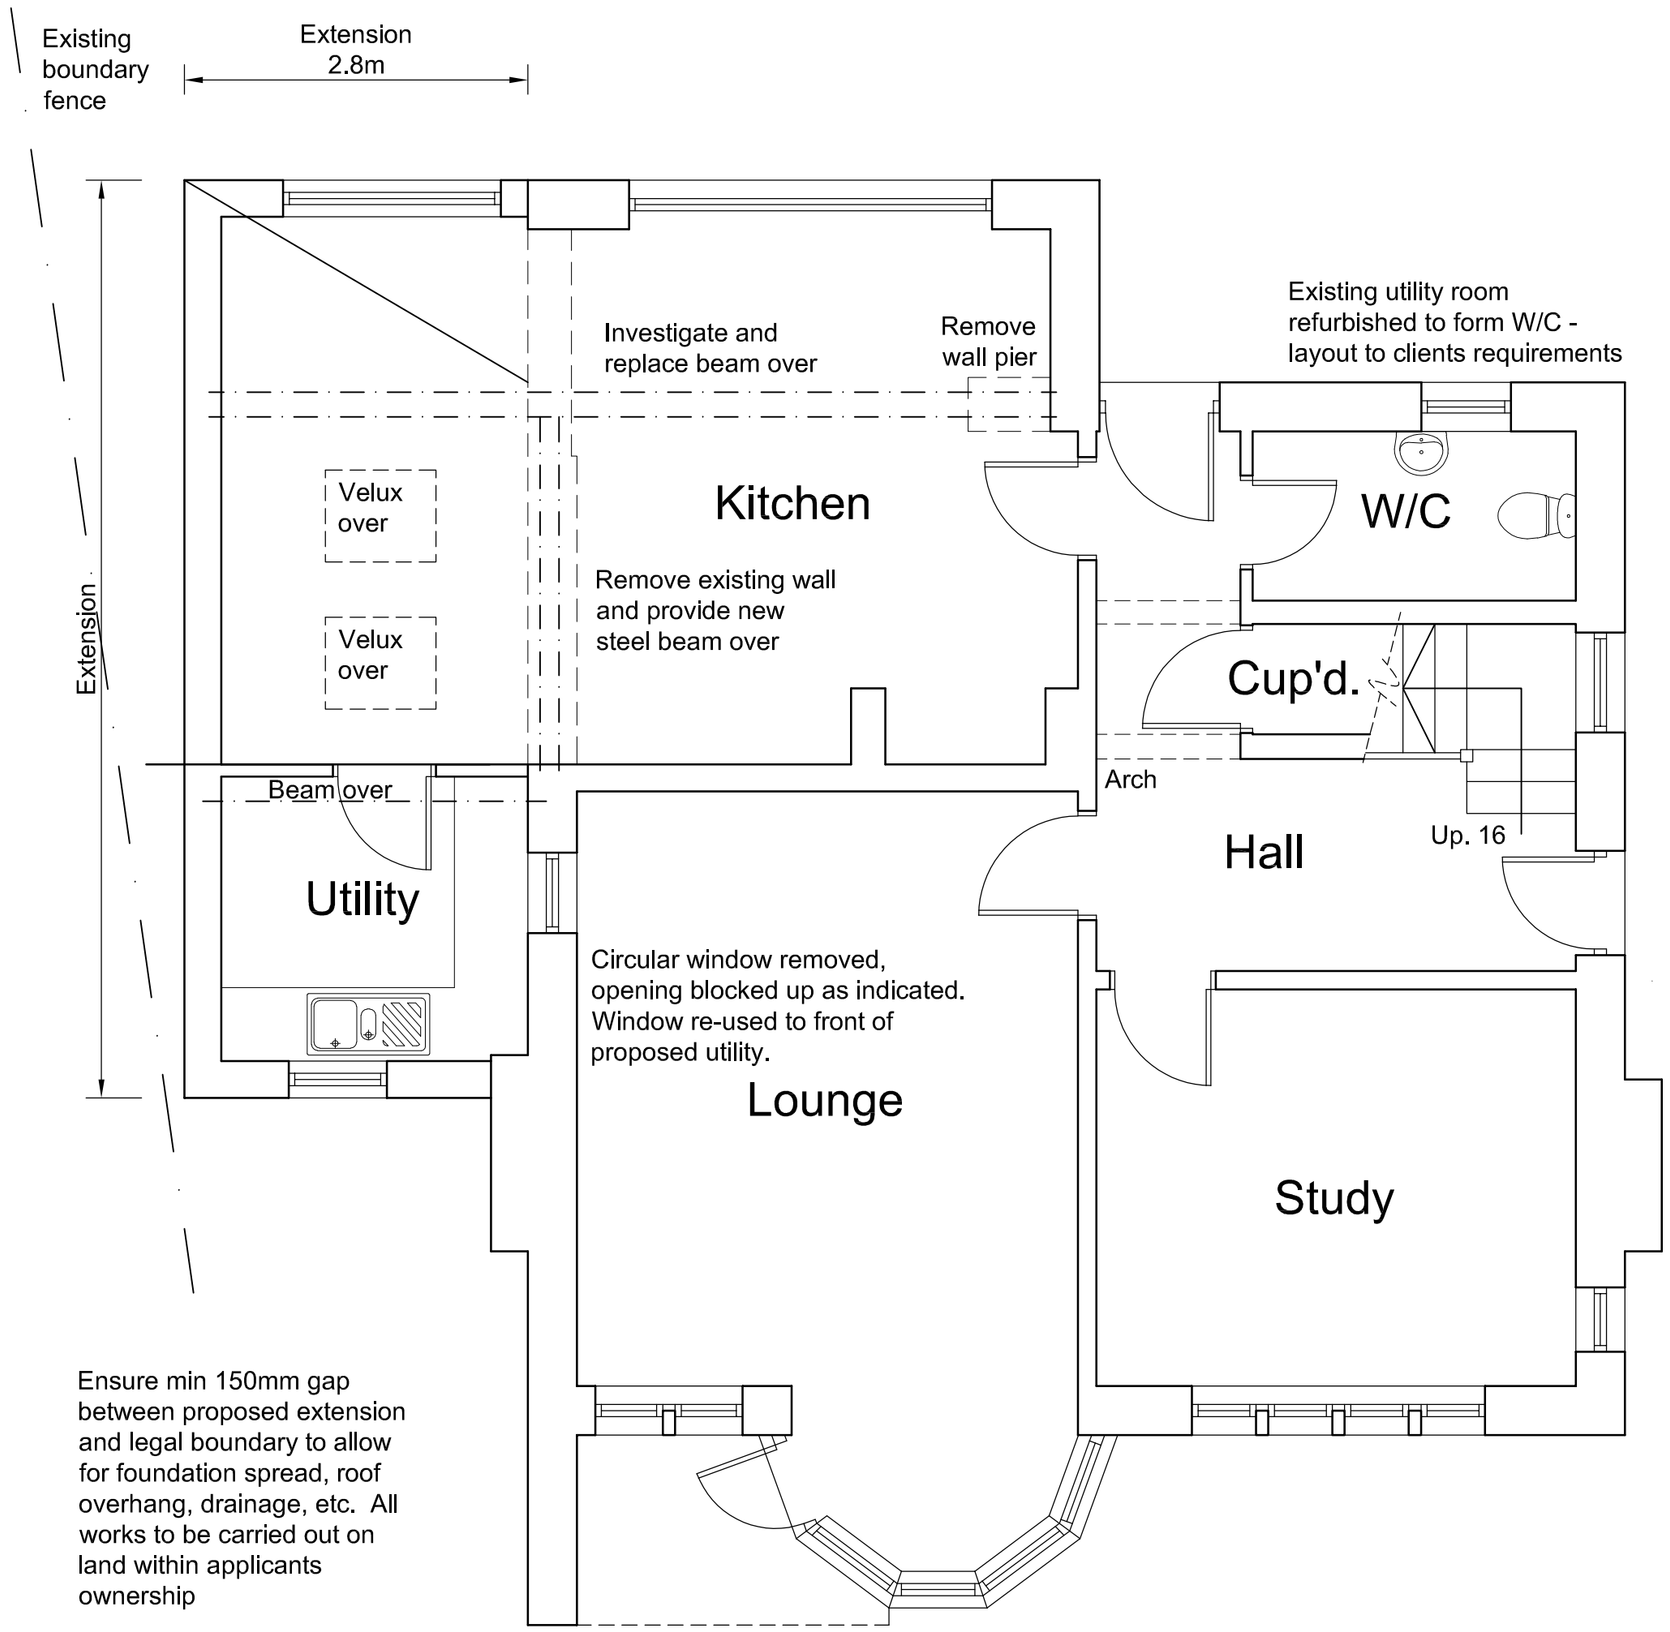


1:50

0.5m 1m 2m 3m 4m 5m 6m 7m

Ensure min 150mm gap between proposed extension and legal boundary to allow for foundation spread, roof overhang, drainage, etc. All works to be carried out on land within applicants ownership

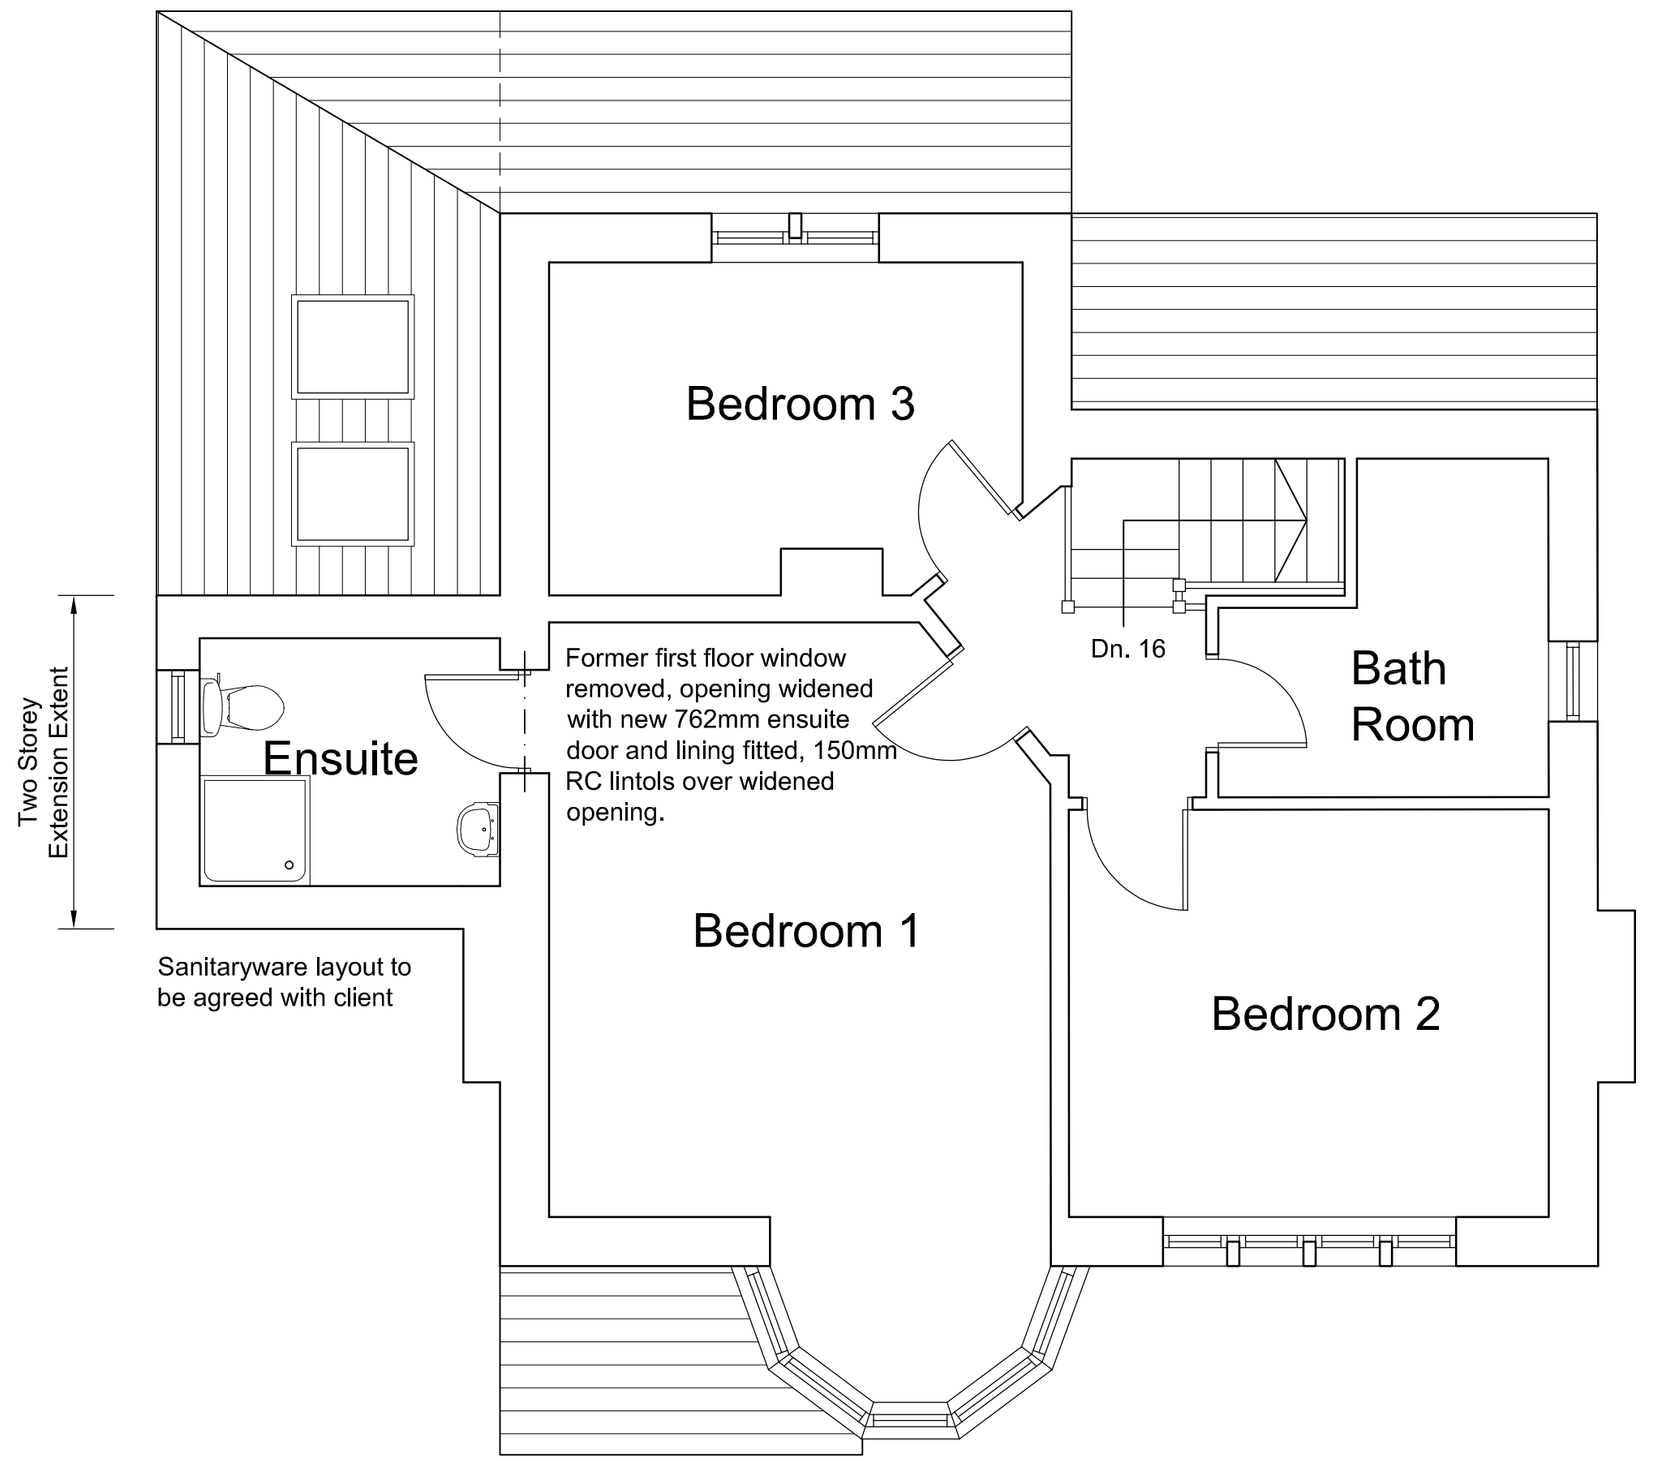

Ground Floor Plan

First Floor Plan

PAUL MATTHEWS ARCHITECTURAL Ltd
ARCHITECTURE | PLANNING | DESIGN
Malkin Farm
Brow Lane
Holmfirth
HD9 2RJ
07946872499
paul@paulmatthewsarchitectural.co.uk
www.paulmatthewsarchitectural.co.uk
Company Registration Number: 09898149 – Company Registered in England and Wales

Address
218 Birkby Hall Road, Birkby, Huddersfield, HD2 2BP

Project
Erection of One and Two Storey Side/Rear Extensions & Internal Alterations.

Client
Mr & Mrs Joyce

Drawing Title/Issue
Proposed Floor Plans

scale	date	sheet size	dwg. no.
1:50	03/19	A2	19/338/04a

