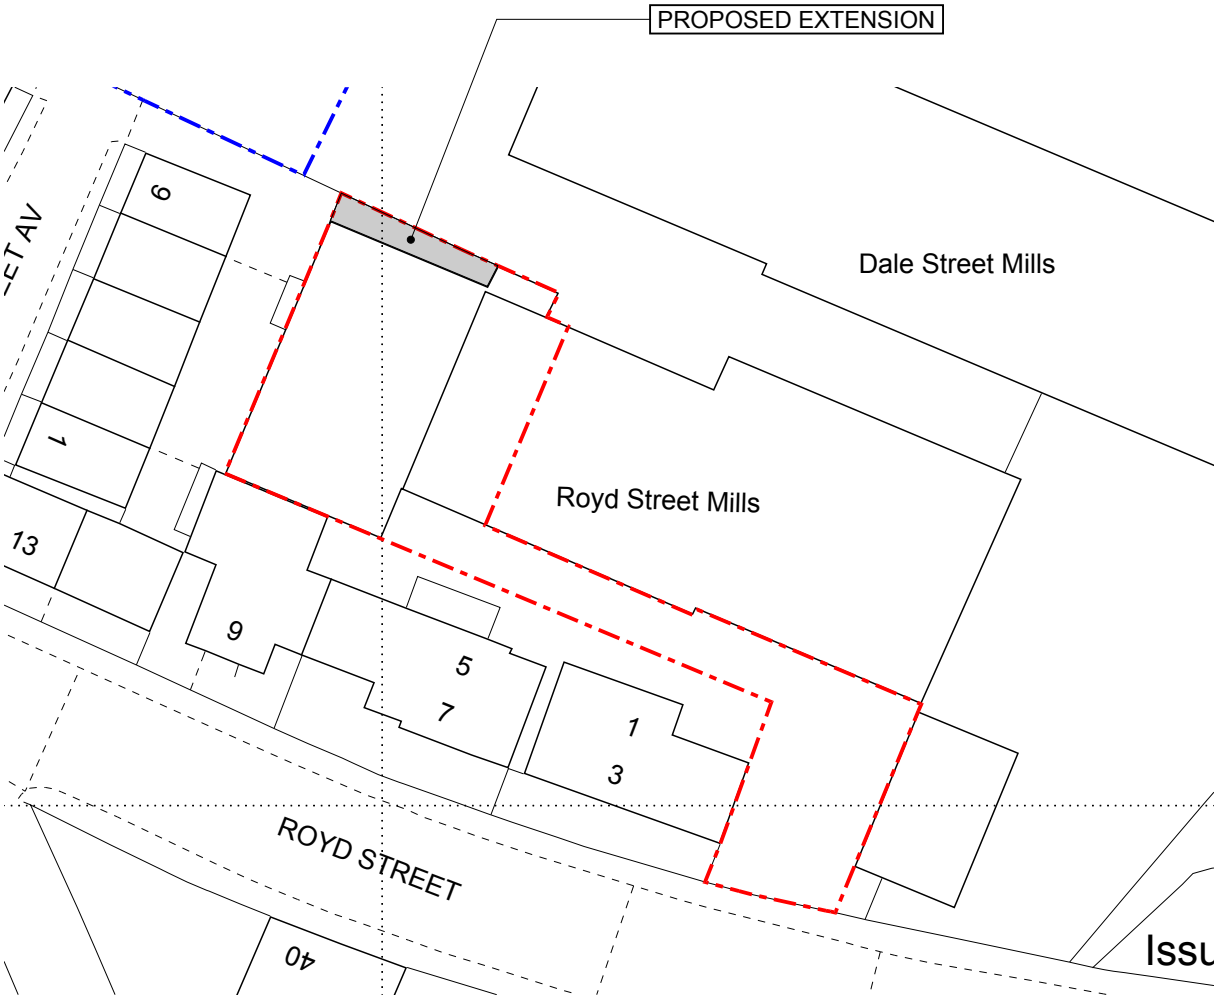


1:500 SCALE BAR

0m 5m 10m 25m

CLIENT INTERIOR STONE DESIGNS			DRAWING TITLE BLOCK PLAN - PROPOSED		
PROJECT ROYD STREET MILLS	JOB NO 19-0046	DRG NO 04	REV -	SCALE 1:500	DATE 27 03 19

This drawing is must not be amended or reproduced without written consent. Use only figured dimensions, do not scale, and report any anomalies.