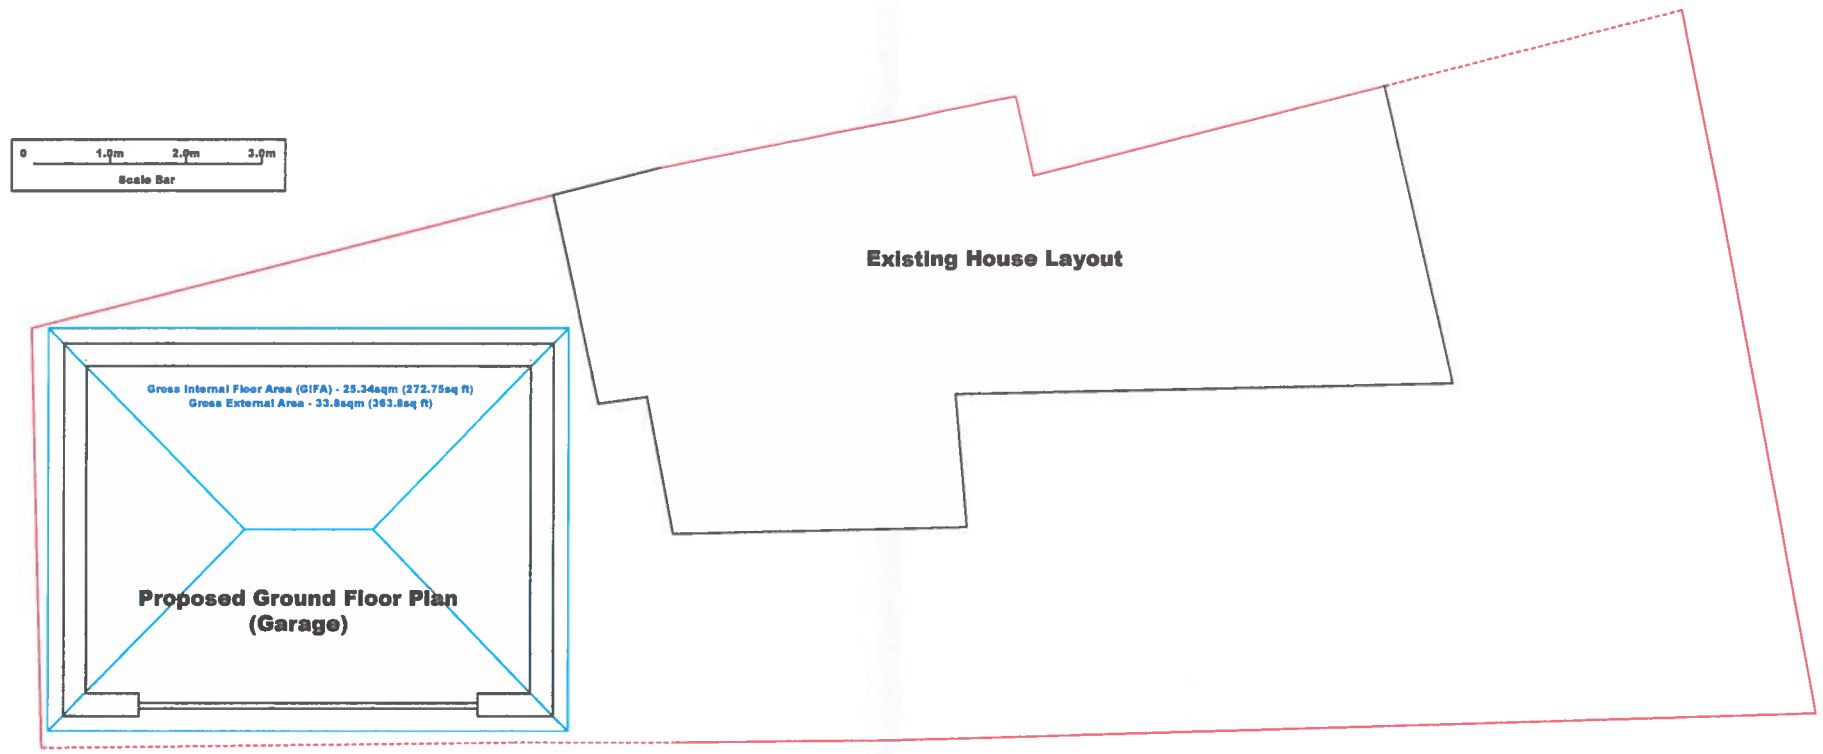


Proposed Site Layout

he contractor will be deemed to have sited site prior to tender. All variances, screpancies or queries to be addressed Archiplan prior to proceeding on site. All zed to be site checked prior to onstruction.

HESE DRAWINGS ARE FOR PLANNING ERMISSION AND BUILDING WARRANT PPLICATION ONLY

rchiplan
Call FREE on: 0800 520 0347
www.archiplanglasgow.com

AGENTS ADDRESS
Archiplan Glasgow
42 Trondra Place
Eastfield Gardens
Glasgow
G34 9AX

CLIENTS NAME & ADDRESS
Mr Ahmed
2 Rosebery Street
Birkby
Huddersfield
HD2 2TE

Scale	1:100
Drawing Reference	PP/BW/JQ/003
Date	09.03.19
Drawn By	JQ
Title	Proposed Site Layout