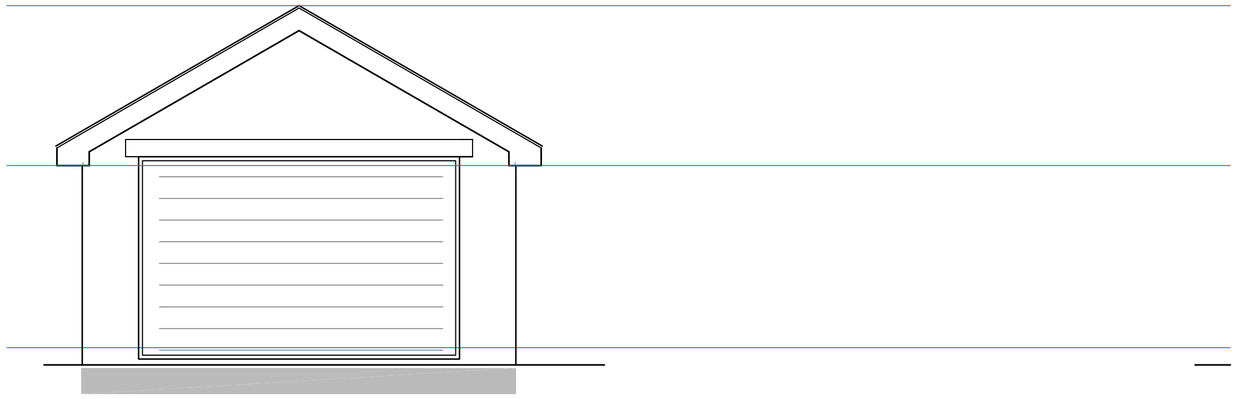

PROPOSED FRONT ELEVATION Scale 1 : 50

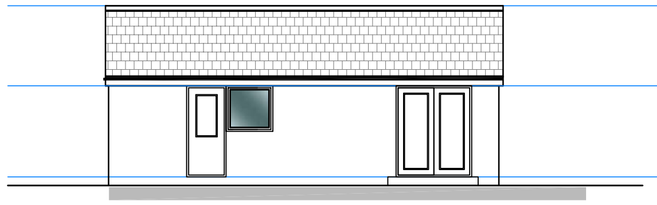

PROPOSED SIDE ELEVATION Scale 1 : 100

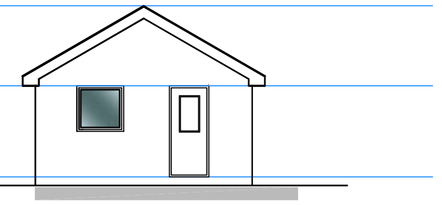

PROPOSED REAR ELEVATION Scale 1 : 100

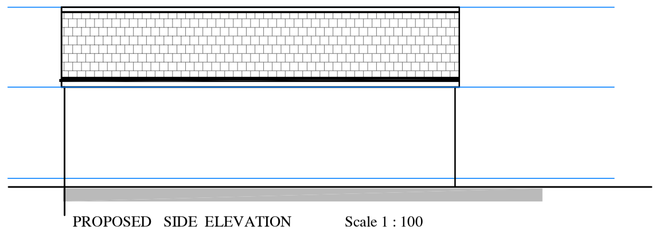

PROPOSED SIDE ELEVATION Scale 1 : 100

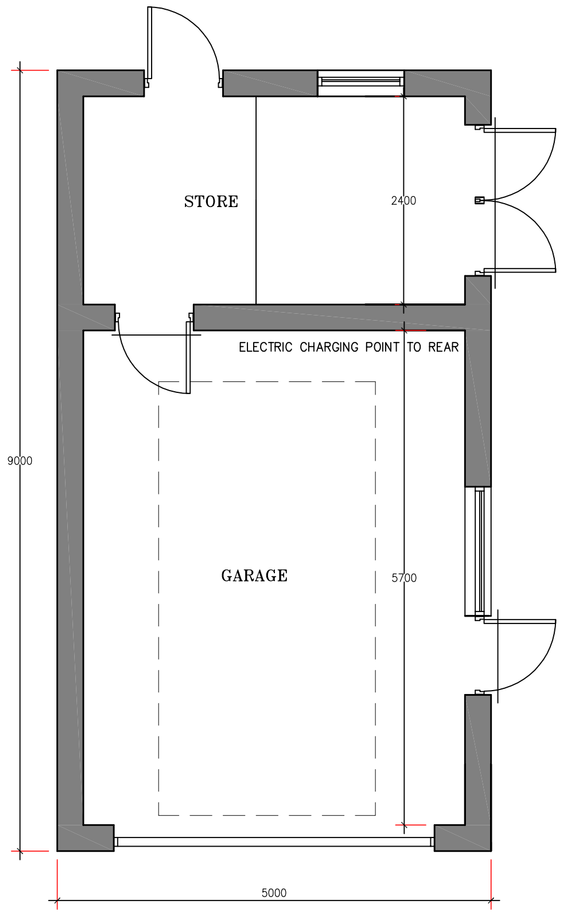

PROPOSED GROUND FLOOR PLAN Scale 1 : 50

Note:
Details shown for Planning purposes only. Do not scale from this drawing. All dimensions to be taken on site prior to installation.

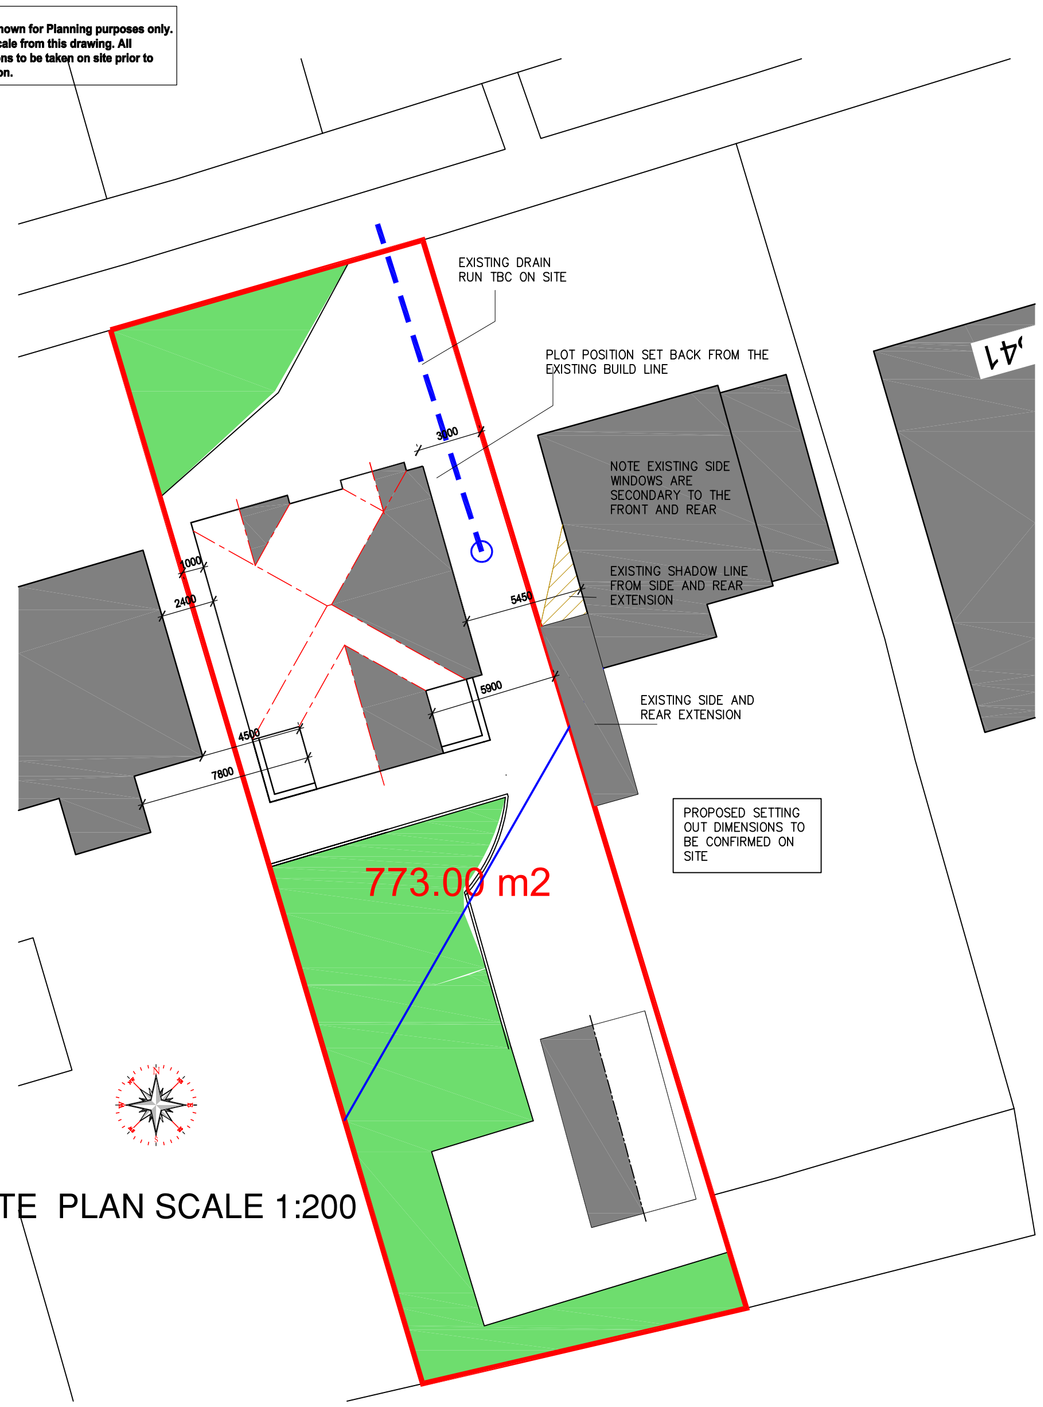

SITE PLAN SCALE 1:200

NOTES:

1. CONTRACTORS AND SUB-CONTRACTORS MUST CHECK AND AGREE ALL DIMENSIONS BEFORE PREPARING SHOP DRAWINGS OR COMMENCING WORK ON SITE.
2. CONTRACTORS ARE RESPONSIBLE FOR INFORMING THE DESIGNER OF ANY DISCREPANCY DISCOVERED ON THIS DRAWING OR BETWEEN THIS DRAWING AND ANY OTHER RELATED DOCUMENTS WORK TO BE CARRIED OUT AS SHOWN ON THIS DRAWING.
3. WRITTEN DIMENSIONS ONLY ARE TO BE USED FROM THIS DRAWING-IF ANY DOUBTS EXIST-ASK FOR CLARIFICATION.

THIS DRAWING AND THE COPYRIGHTS AND PATENTS THEREIN ARE THE DESIGNERS PROPERTY AND MAY BE USED OR REPRODUCED ONLY UNDER CONTRACT.

STREET SCENE AMENDED WITH LOWERED GID LEVE AND LOWERED EAVES HEIGHT

P.D ARCHITECTURAL SERVICES

Plans drawn for local authority approval
- Domestic Extensions
- Loft Conversions
- New garages / Conservatories
- New Homes

Tel: 07867784564 Free Consultation / Survey

Title: PROPOSED GARAGE ANNEXE PLANS

Project: PROPOSED DETACHED DWELLING AND OUTBUILDING
AT 345 BRADLEY ROAD
HUDDERSFIELD
HD2 1PR

Client: MR S YOUSAF

Scale: 1:100 & 1:50.	Drawn: P.M.	Re
Date: MARCH 2019	PDA17-167-002.	I