



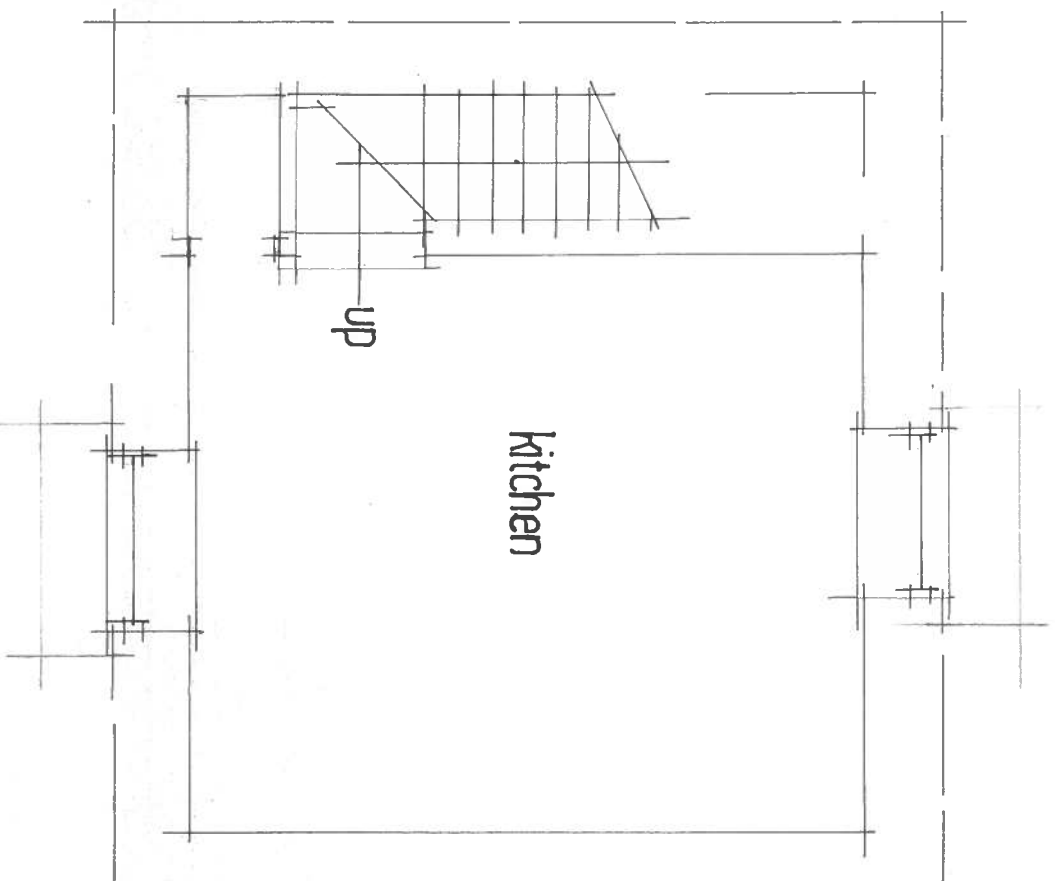

EXISTING BASEMENT

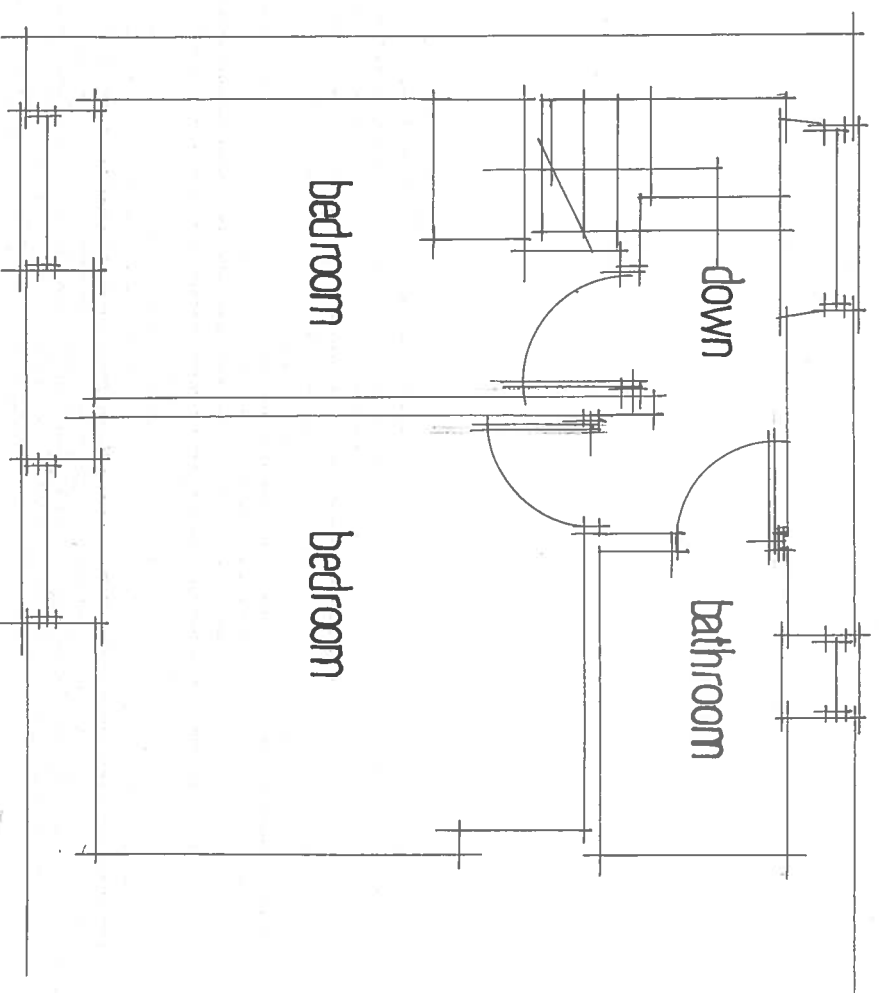

EXISTING FIRST FLOOR

53 COBCROFT ROAD
FARTOWN
HUDDERSFIELD
DRG NO 1903 3 SCALE 1:50