


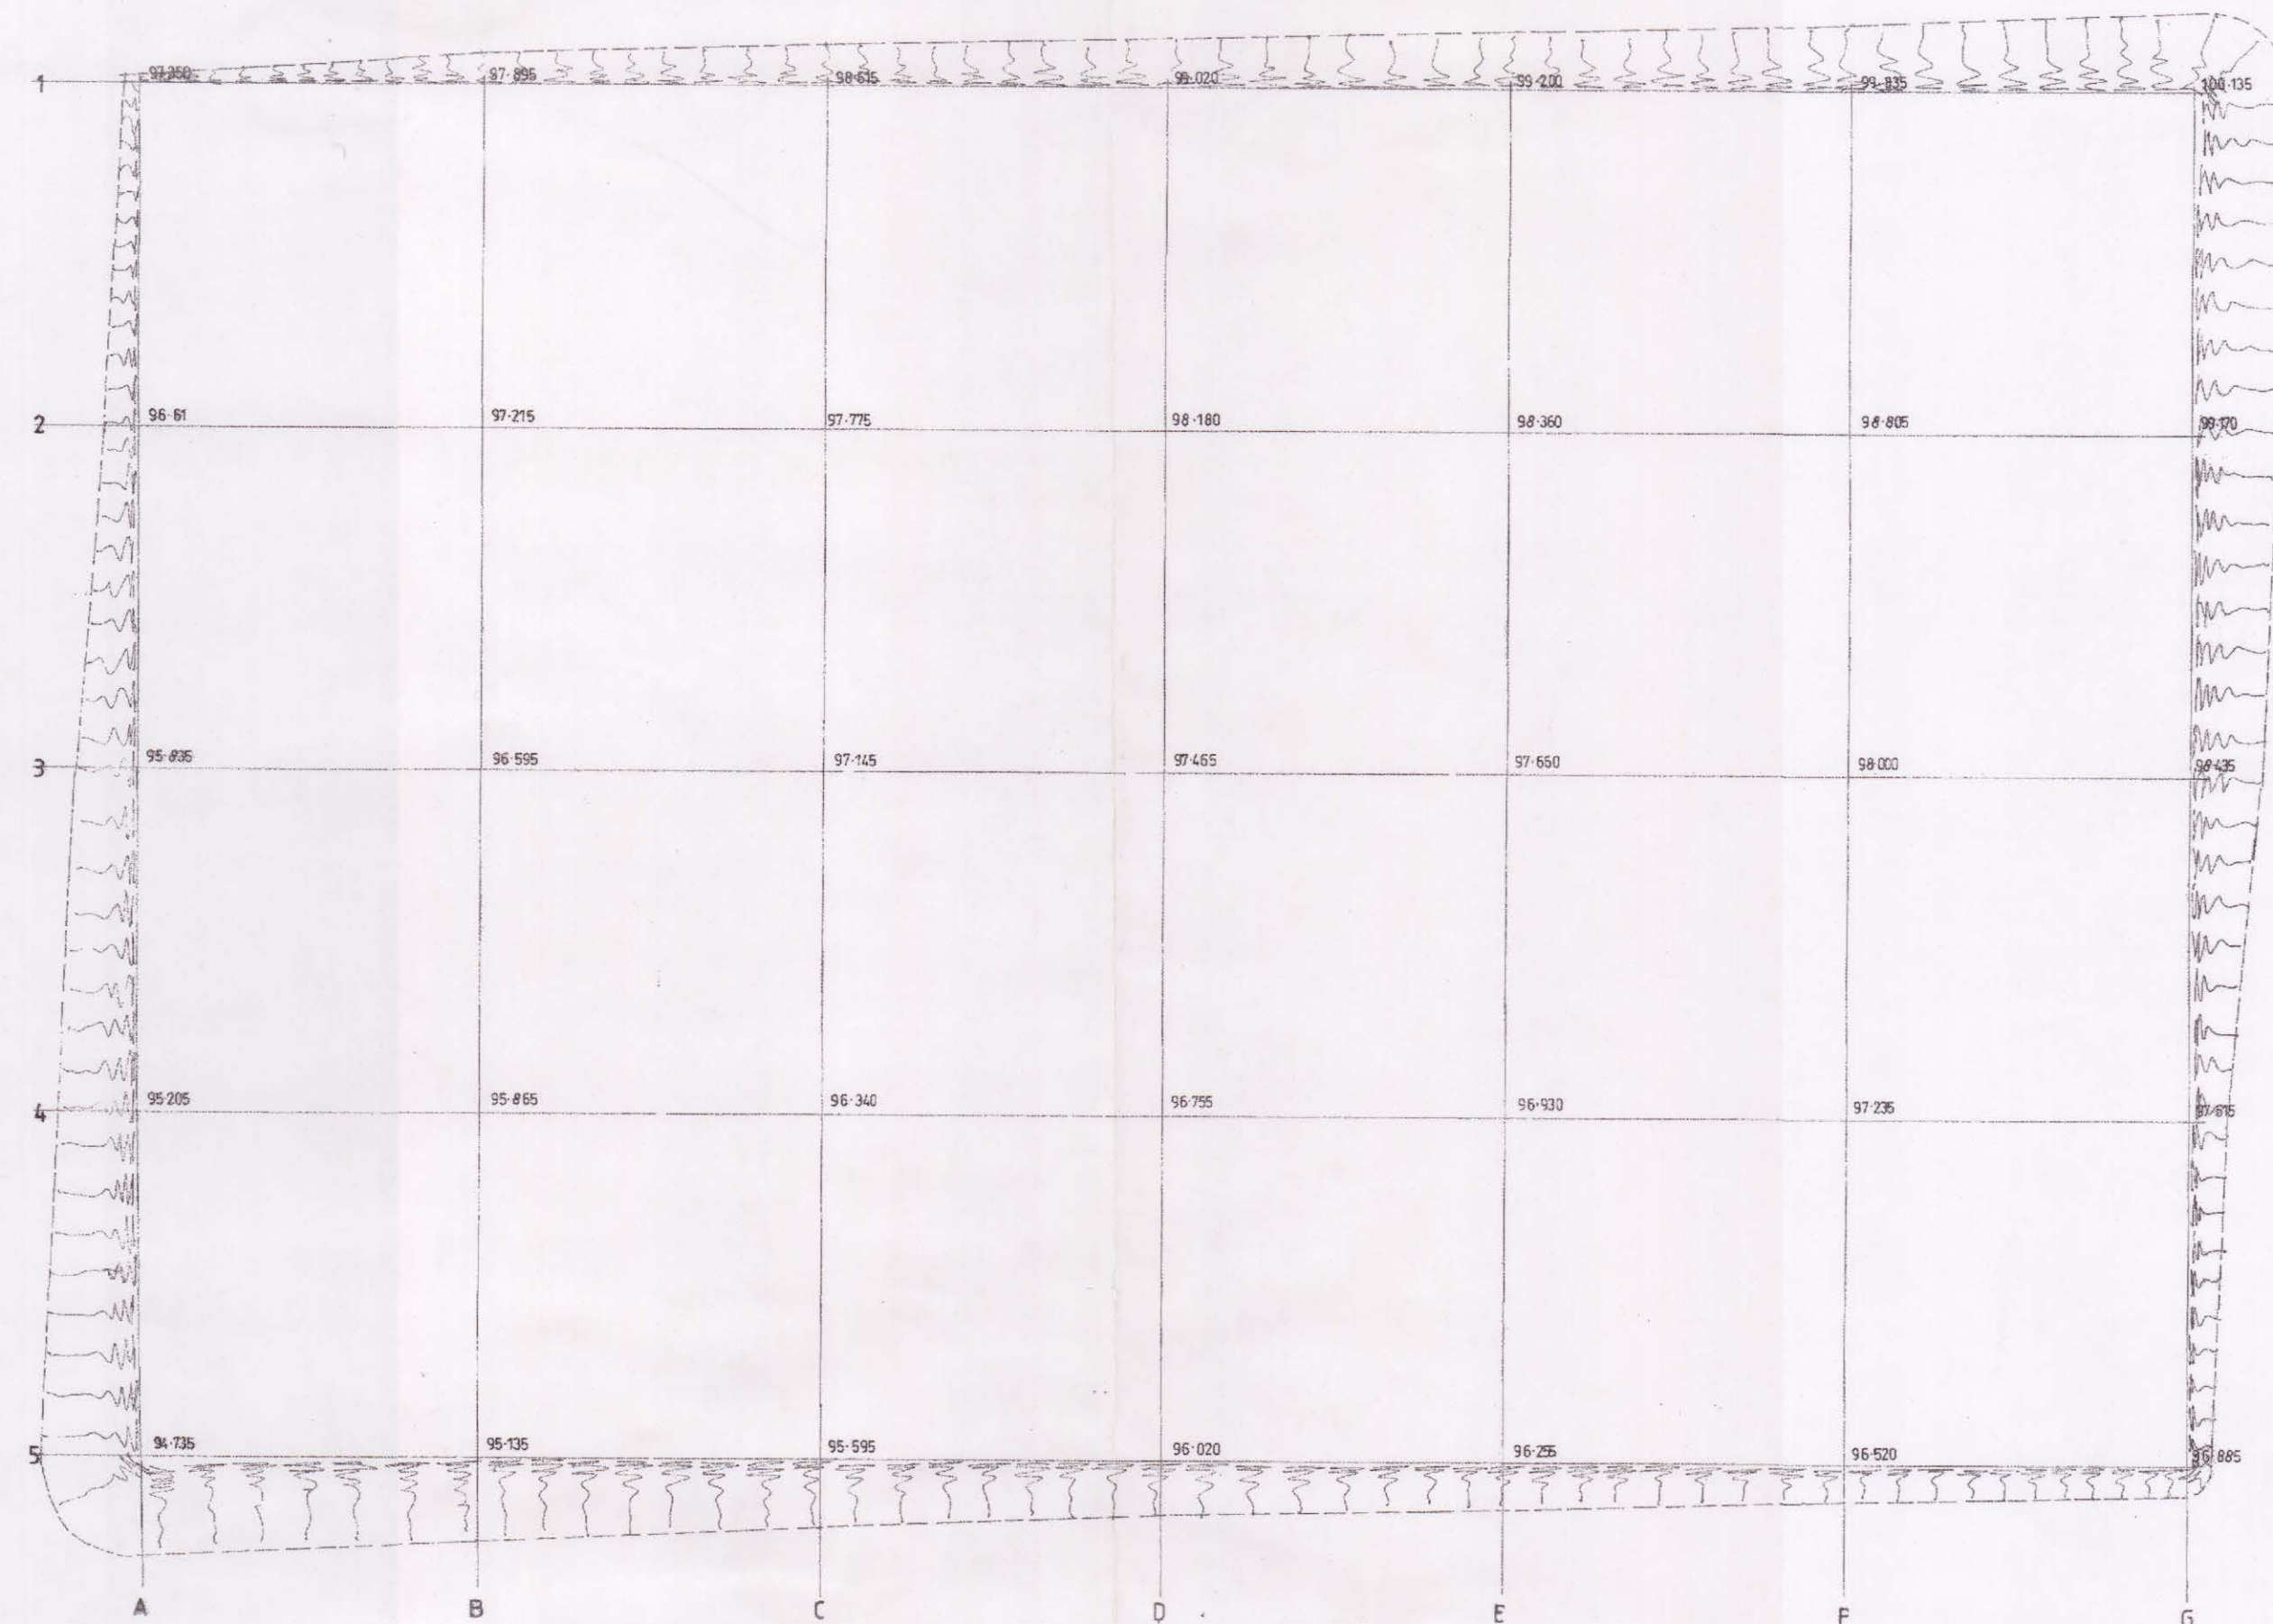


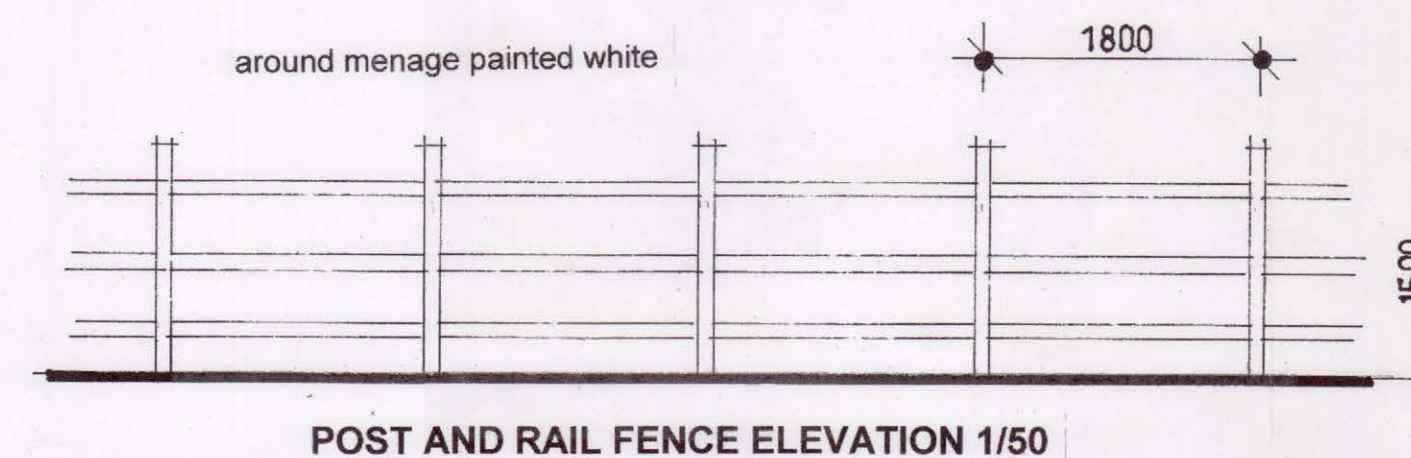

MENAGE LAYOUT 1/100 (showing existing ground levels)

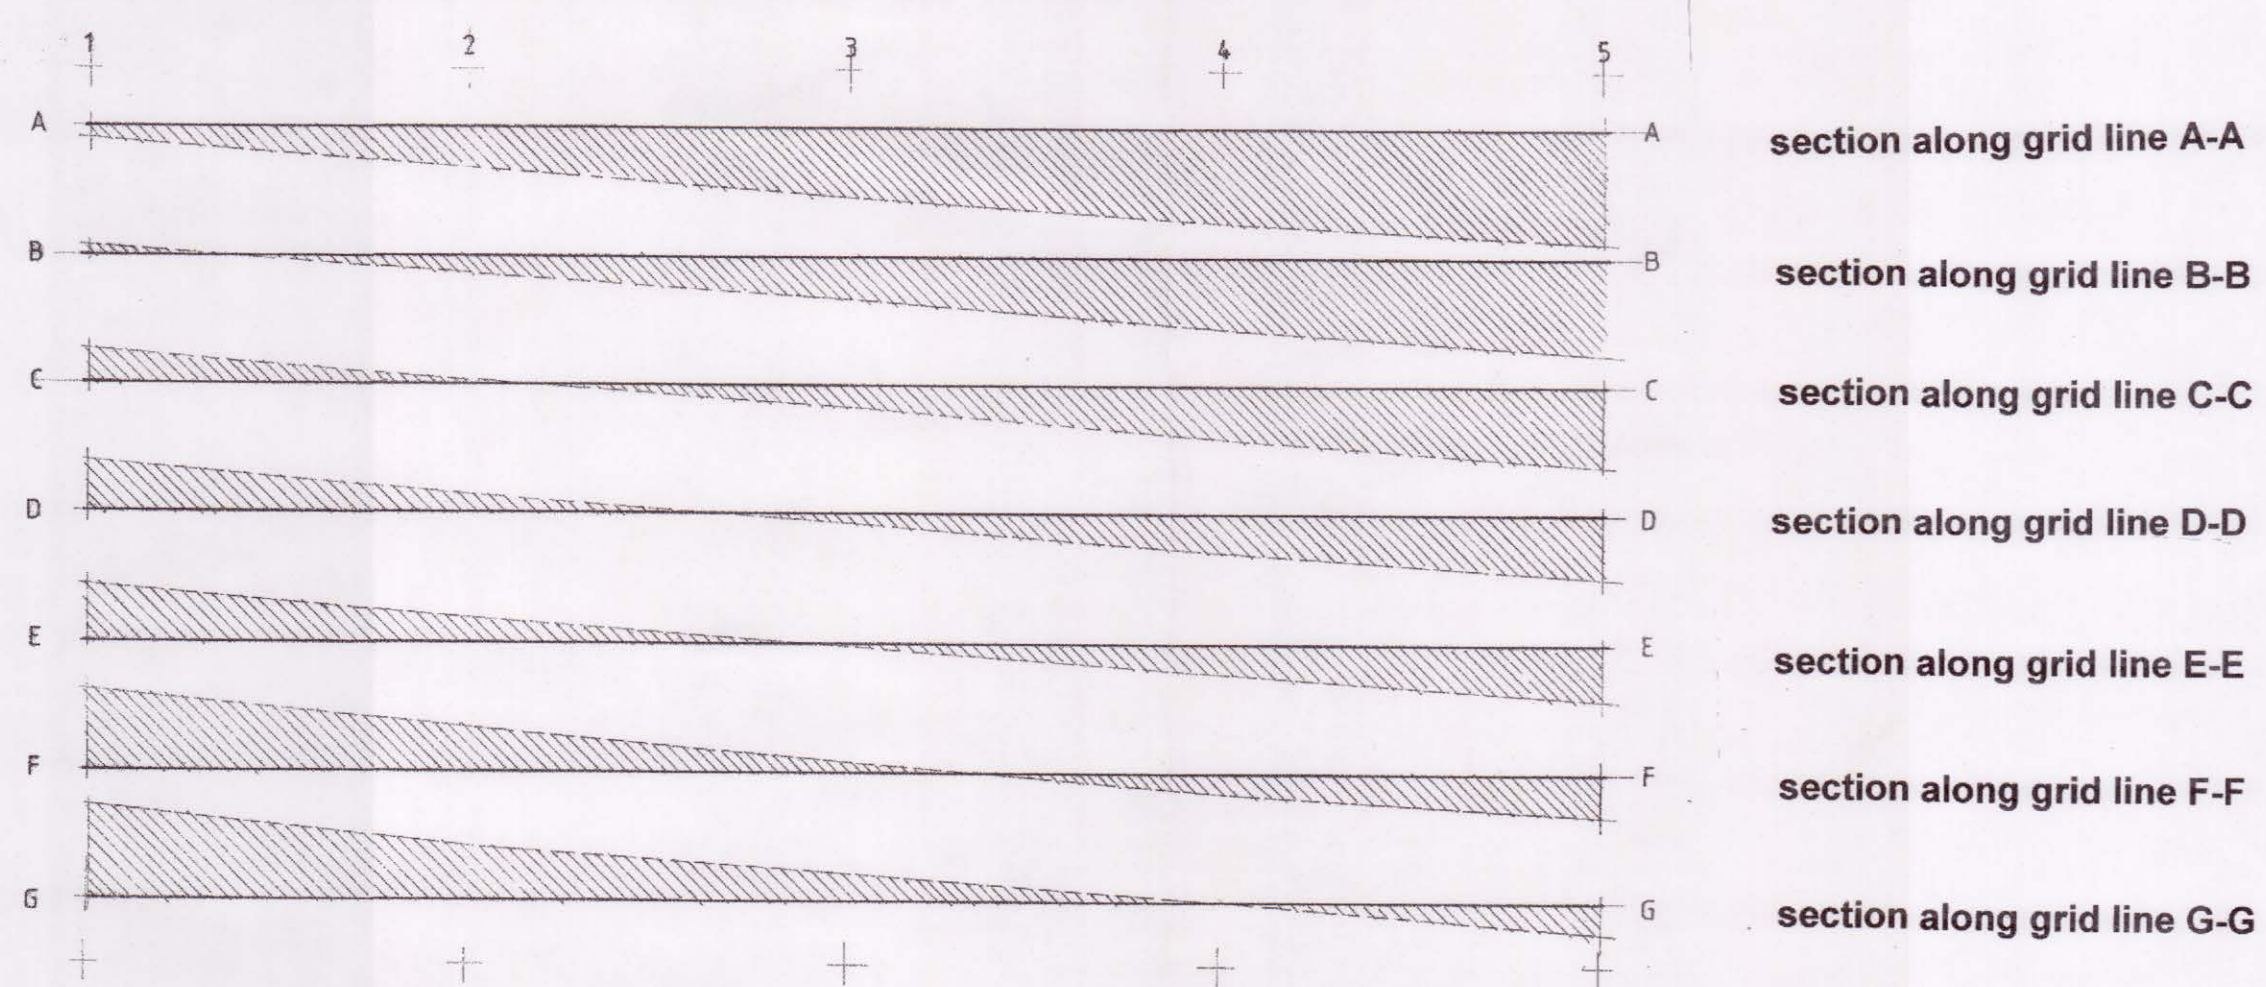

POST AND RAIL FENCE ELEVATION 1/50

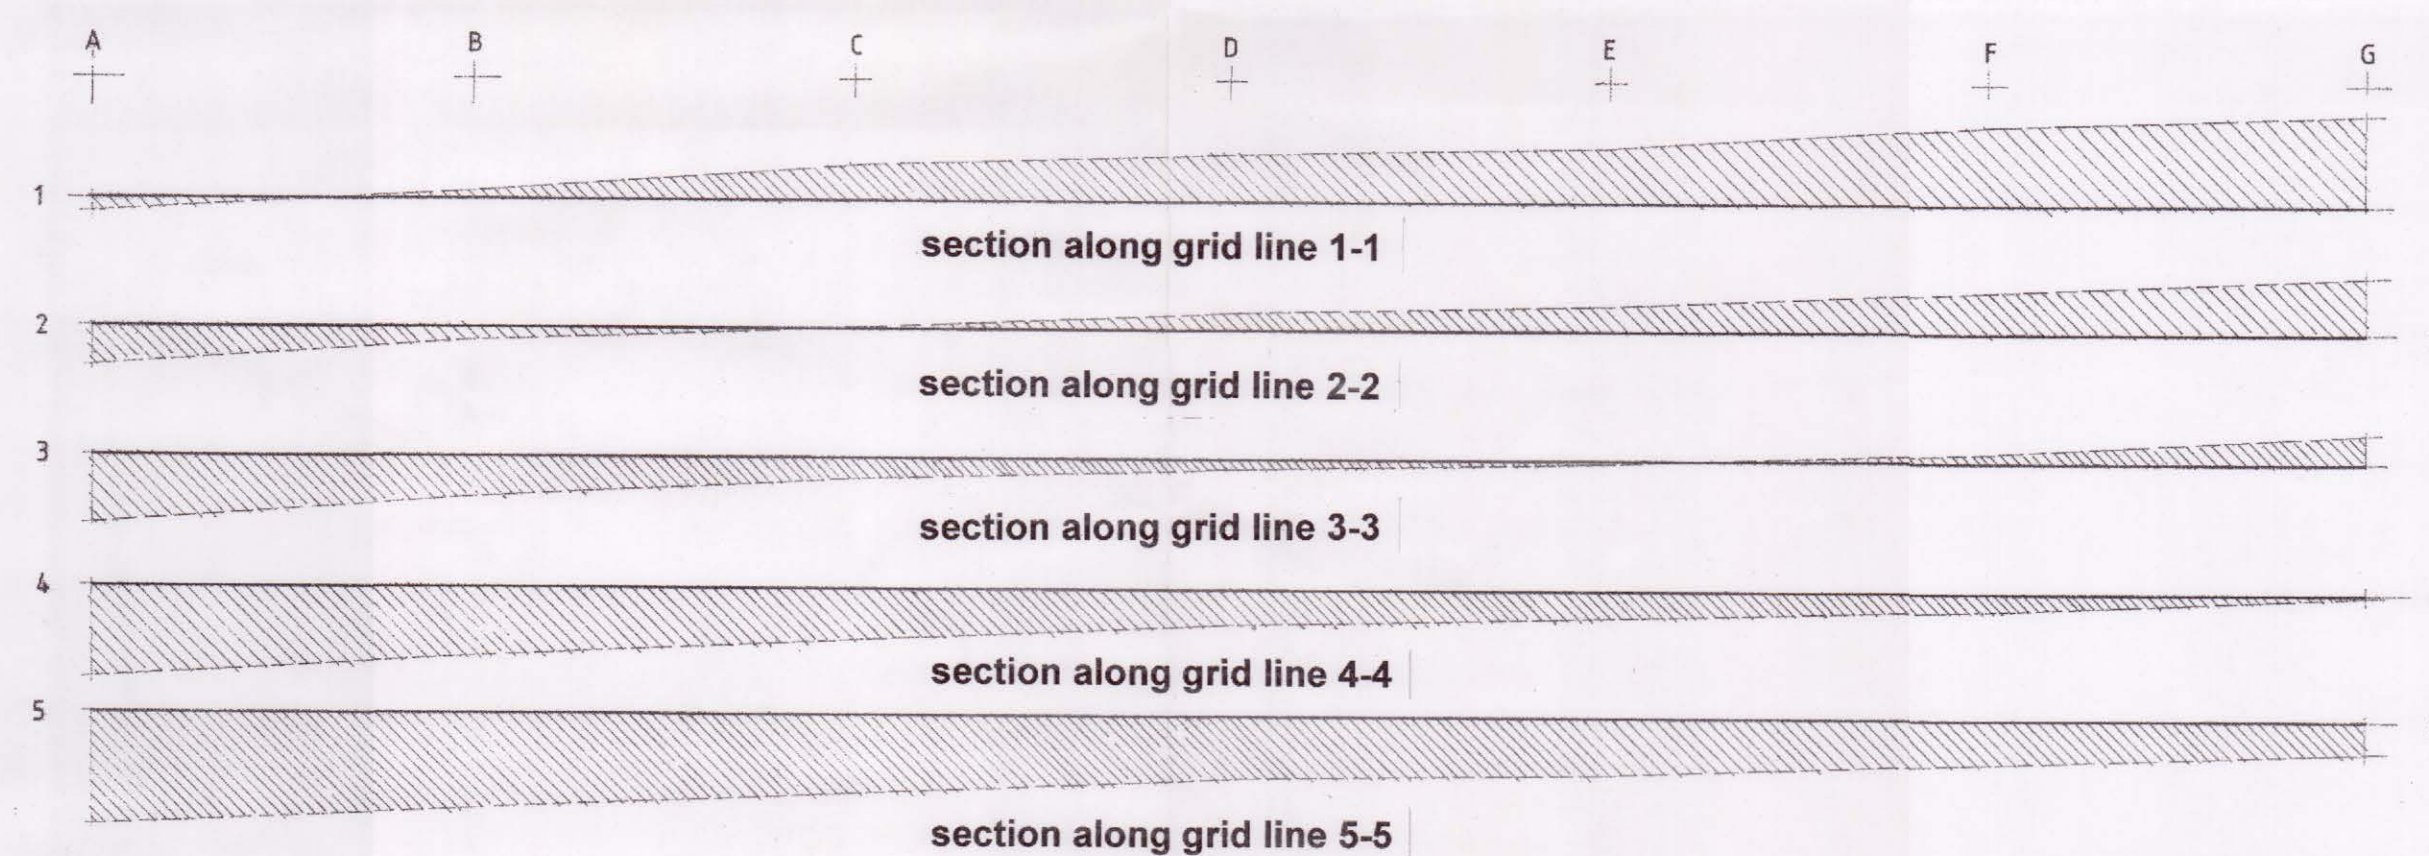

SITE LOCATION PLAN 1/1250

MENAGE FFL 97.700

DO NOT SCALE OFF DRAWING

ALL DIMENSIONS TO BE CHECKED ON SITE

MK	DATE	REVISION

JOB DESCRIPTION
PROPOSED MENAGE

NB
Associates

architecture · design · planning

Raydon House Common Lane East Ardsley Wakefield WF3 2EG

Telephone 0113 2528009 / 07774529669 /
nbassociates@sky.com

DRAWING
LAYOUTS, CROSS SECTIONS AND SITE LOCATION PLAN.

CLIENT
MEGAN SWEETING
OLD HALL ROAD
BATLEY

DATE	MARCH 2019	DRAWING No	ONE
SCALE	1/100 @ A1	PROJECT No	2019020
DRAWN BY	N.J.B.	CHECKED BY	S.N.B.