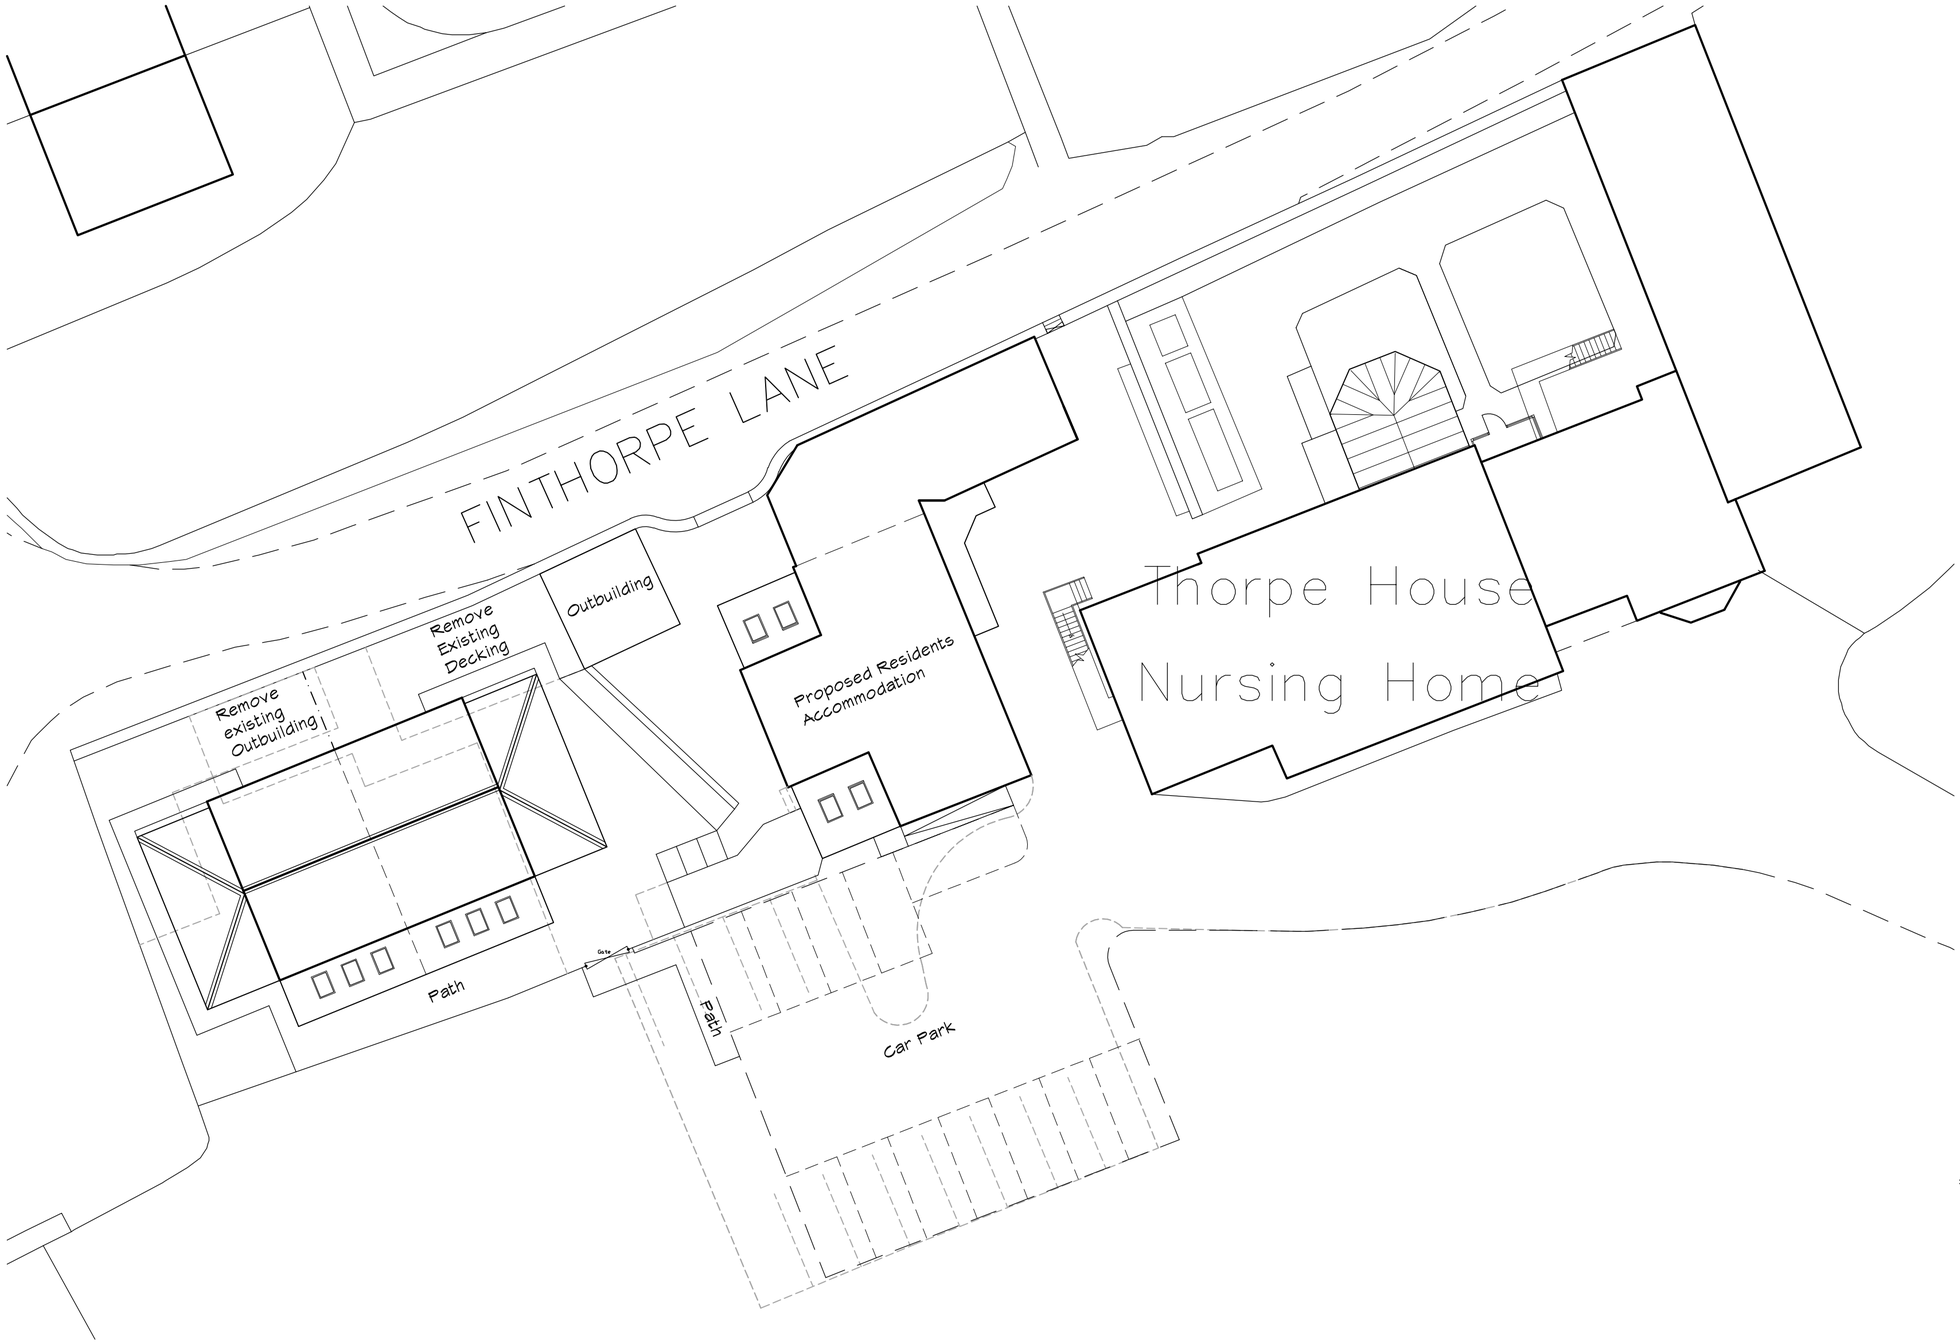



Composite Elevation

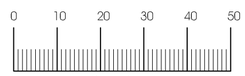

Measurement Scale (mm)

P04	Layout amendments	21.03.19	MC	JR
P03	Client amendments	18.03.19	MC	JR
P02	Client amendments	29.01.19	MC	JR
P01	Preliminary Issue	15.01.19	DH	JR

Rev	Description	Date	By	Rvw

Residents and Owners Accommodation

at Thorpe House Nursing Home
22 Finthorpe Lane
Huddersfield
HD5 8TU

for Thorpe House Nursing Home

Farrar Bamforth Associates Ltd.

Chartered Architectural Technologists

51 Trinity Street, Huddersfield, HD1 4DN
Tel. (01484) 424008 Fax: (01484) 512305
E-mail: design@farrarbamforth.co.uk
Website: www.farrarbamforth.co.uk

Site Layout as Proposed

Project	Originator	Zone	Level	Type	Role	Number	Revision
18C24	FBA	ZZ	XX	DR	A	0702	P04

Drawn	Date	Suitability	Revision Status	Scale at A2
MC	Mar 19	S2	Planning	1 : 200

This document is © Farrar Bamforth Associates Ltd. Drawing measurements shall not be obtained by scaling. Setting out dimensions are to face of structure. Verify all dimensions prior to construction or product manufacture. Immediately report any discrepencies on this document to Farrar Bamforth Associates Ltd. This document shall be read in conjunction with associated models, specifications and related consultants documents.